

P
L
A
I

01

CITY OF GRAND RAPIDS
MICH.

TO THE


Surveyed & plated by

Scale 100 ft to the inch 1873

EW Muncher CE

Received for Record May 22nd. 1873 at 2 o'clock PM

Simon Hunt Register

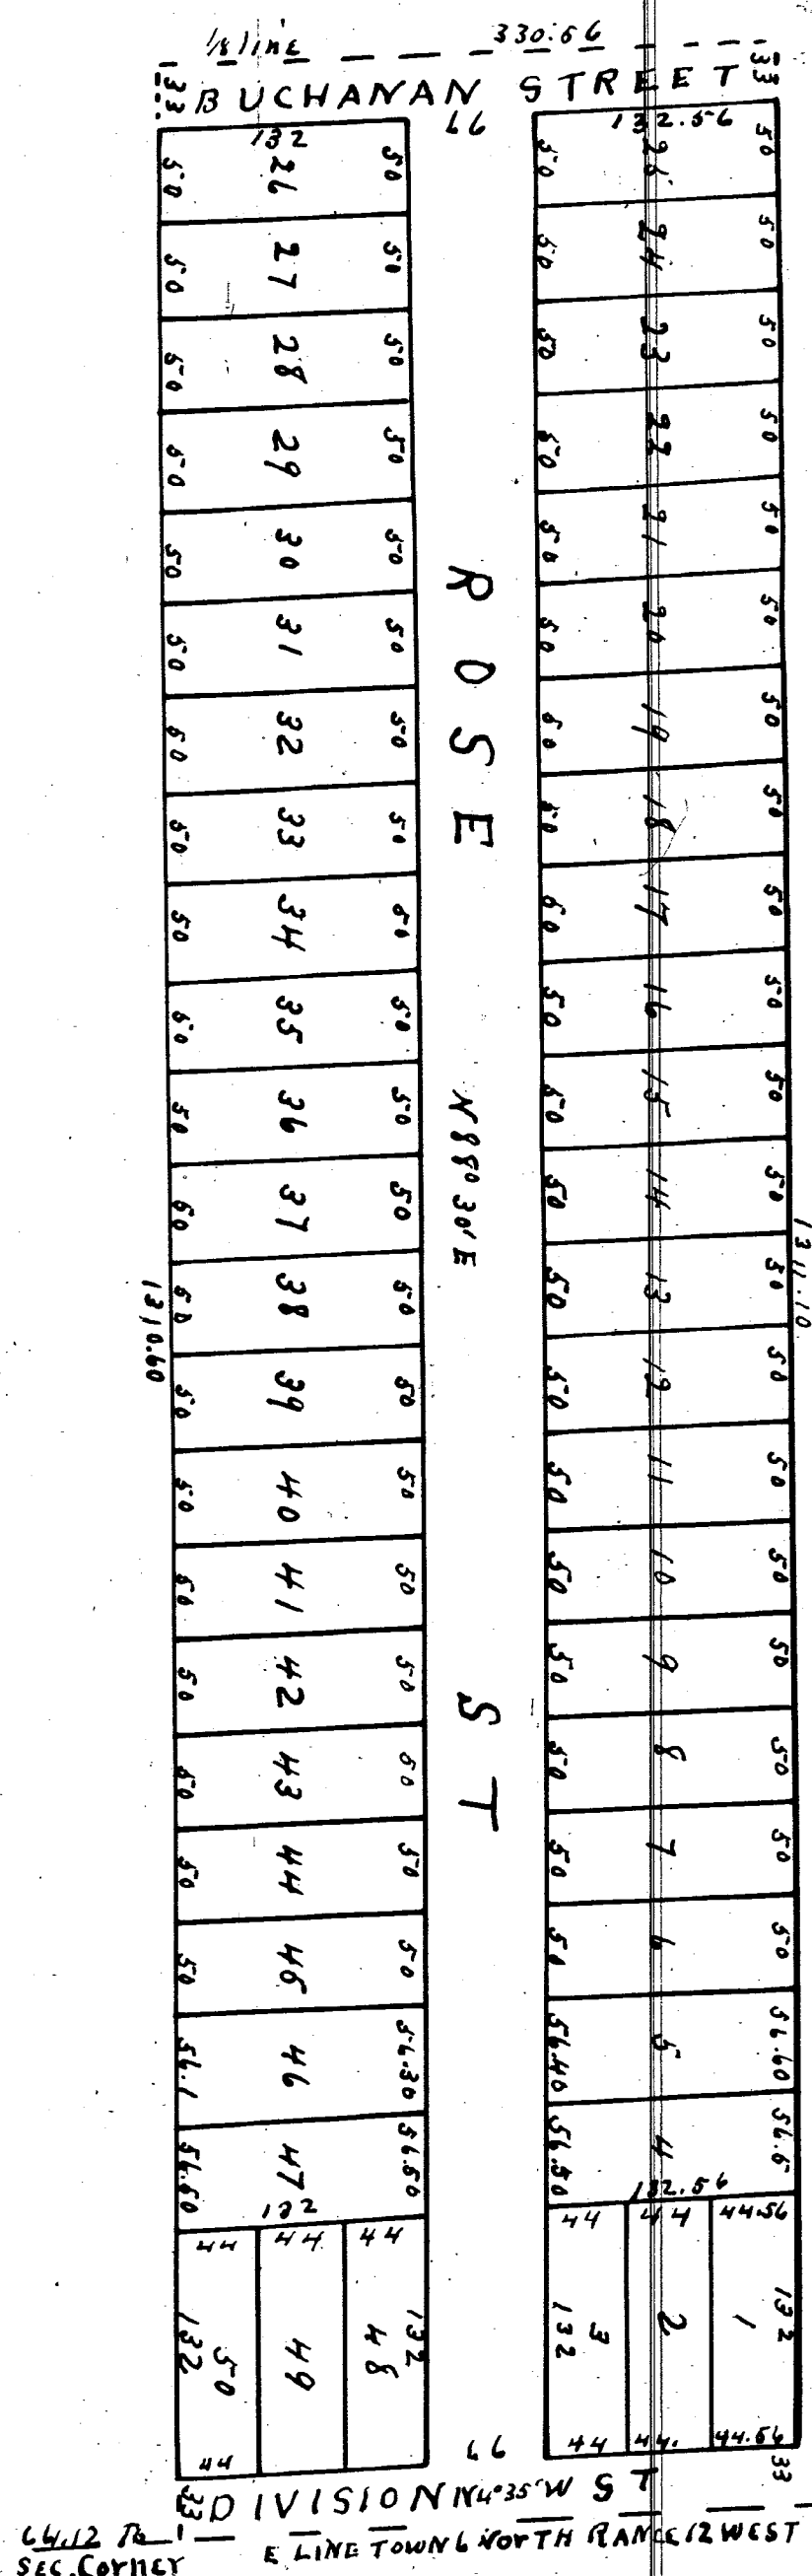

Part II

Know all men by these presents that Isaac L. Levi and Henry L. Levi who are the proprietors of the following tract of land situate in the Township of Wyoming County of Kent and State of Michigan to wit The south half of the north half of the south east quarter of the south east quarter of section One of Township Six North of Range twelve west have caused the same to be subdivided into lots and street and platted for record under the name of Levi Brothers Addition to the City of Grand Rapids that the accompanying plat is a correct map of said addition the several lots and streets being laid down thereon of their true dimensions to a scale of one hundred feet to one inch the width and depth of each lot and the width of each street being indicated by figures in their appropriate place on the plat which figures are intended to represent feet and decimals of a foot That the lots are numbered consecutively from 1 to 50 and the number of each lot placed near its center on the plat That the streets represented on the plat are hereby dedicated to the use of the public as highways In witness where of the said Isaac L. Levi & Henry L. Levi the said proprietors and Rose E. Levi wife of the said Henry L. Levi who hereby relinquishes her right of dower in so much of said Addition as is herein dedicated to the public as highways and Emory W. Muescher a Civil Engineer and Surveyor who surveyed and platted said Addition have hereunto set their hands and seals this nineteenth day of May A D 1873 Signed Sealed and Delivered in presence of Andrew J. Reese

State of Michigan } ss
County of Kent } On this twenty first day of May 1873 before me a Notary Public in and for said County personally appeared Isaac L. Levi and Henry L. Levi and Rose E. Levi and Em. W. Muescher known to me to be the persons who executed the foregoing

instrument and acknowledged the same to be their free act and deed and the said Rose E. Levi wife of the said Henry L. Levi on a final examination by me separate and apart from her said husband acknowledged that she executed the same freely and without any fear of or compulsion from any one

I hereby certify that this plat is a correct copy of the plat now on file in the Register of Deeds office being made under the supervision of the Auditor General by tracing the plat on record and affixing thereto a carefully compared copy of the dedication and certificates Dated this 2nd day of Feb 1870

John B. L. Fountain
Clerk Aud. Gen. Depts.

Andrew J. Reese
Notary Public
Kent County
Michigan

Isaac L. Levi LS
Henry L. Levi LS
Rose E. Levi LS
Emory W. Muescher LS

Part II

Know all men by these presents that Isaac C. Levi and Henry C. Levi who are the proprietors of the following back of land situate in the Township of Wyoming County of Kent and State of Michigan to wit The south half of the north half of the south east quarter of the south east quarter of section One of Township Six North of Range twelve West have caused the same to be subdivided into lots and street and platted for record under the name of Levi Brothers Addition to the City of Grand Rapids that the accompanying plat is a correct map of said addition the several lots and streets being laid down therein of their true dimensions to a scale of one hundred feet to one inch the width and depth of each lot and the width of each street being indicated by figures in their appropriate places on the plat which figures are intended to represent feet and decimals of a foot That the lots are numbered consecutively from 1 to 50 and the number of each lot placed near its center on the plat That the streets represented on the plat are hereby dedicated to the use of the public as highways and placed near the center of the said Isaac C. Levi & Henry C. Levi the said proprietors and Rose E. Levi wife of the said Henry C. Levi who hereby relinquishes her right of dower in so much of said Addition as is herein dedicated to the public as highways and Emory W. Munnicher a Civil Engineer and Surveyor who surveyed and platted said Addition have herents set their hands and seals this nineteenth day of May A D 1873 Signed Sealed and Delivered in presence of Andrew J. Renee

Isaac C. Levi LS
Henry C. Levi LS
Rose E. Levi LS
Emory W. Munnicher LS

State of Michigan }
County of Kent } SS

On the twenty first day of May 1873 before me a Notary Public in and for said County personally appeared Isaac C. Levi and Henry C. Levi and Rose E. Levi and Emory W. Munnicher known to me to be the persons who executed the foregoing instrument and acknowledged the same to be their free act and deed and the said Rose E. Levi wife of the said Henry C. Levi on a private examination by me separate and apart from her said husband acknowledged that she executed the same freely and without any fear of or compulsion from any one

Andrew J. Renee

Notary Public
Kent County
Michigan

I hereby certify that this plat is a correct copy of the plat now on file in the Register of Deeds office being made under the supervision of the Auditor General by tracing the plat on record and affixing thereto a carefully compared copy of the dedication and certification Dated this 2nd day of Feb 1910

John B. L. Lammont
Clerk and Gen. Depts.