


Received for record March 13th, 1869 at
5 1/2 o'clock P.M.

Wm E Beckwith
Regis.

State of Michigan
West County Register's Office
Shantyville, Mich. This Plat of Specification
was received for record Sept. 5th A.D. 1857
at 11 o'clock A.M. and is recorded in Lib. 10
of deeds on pages 652 & 653
L. S. Stanton
Register

DALE RYMPLE & DOWN.

Platted and recorded
by the
PROPRIETORS

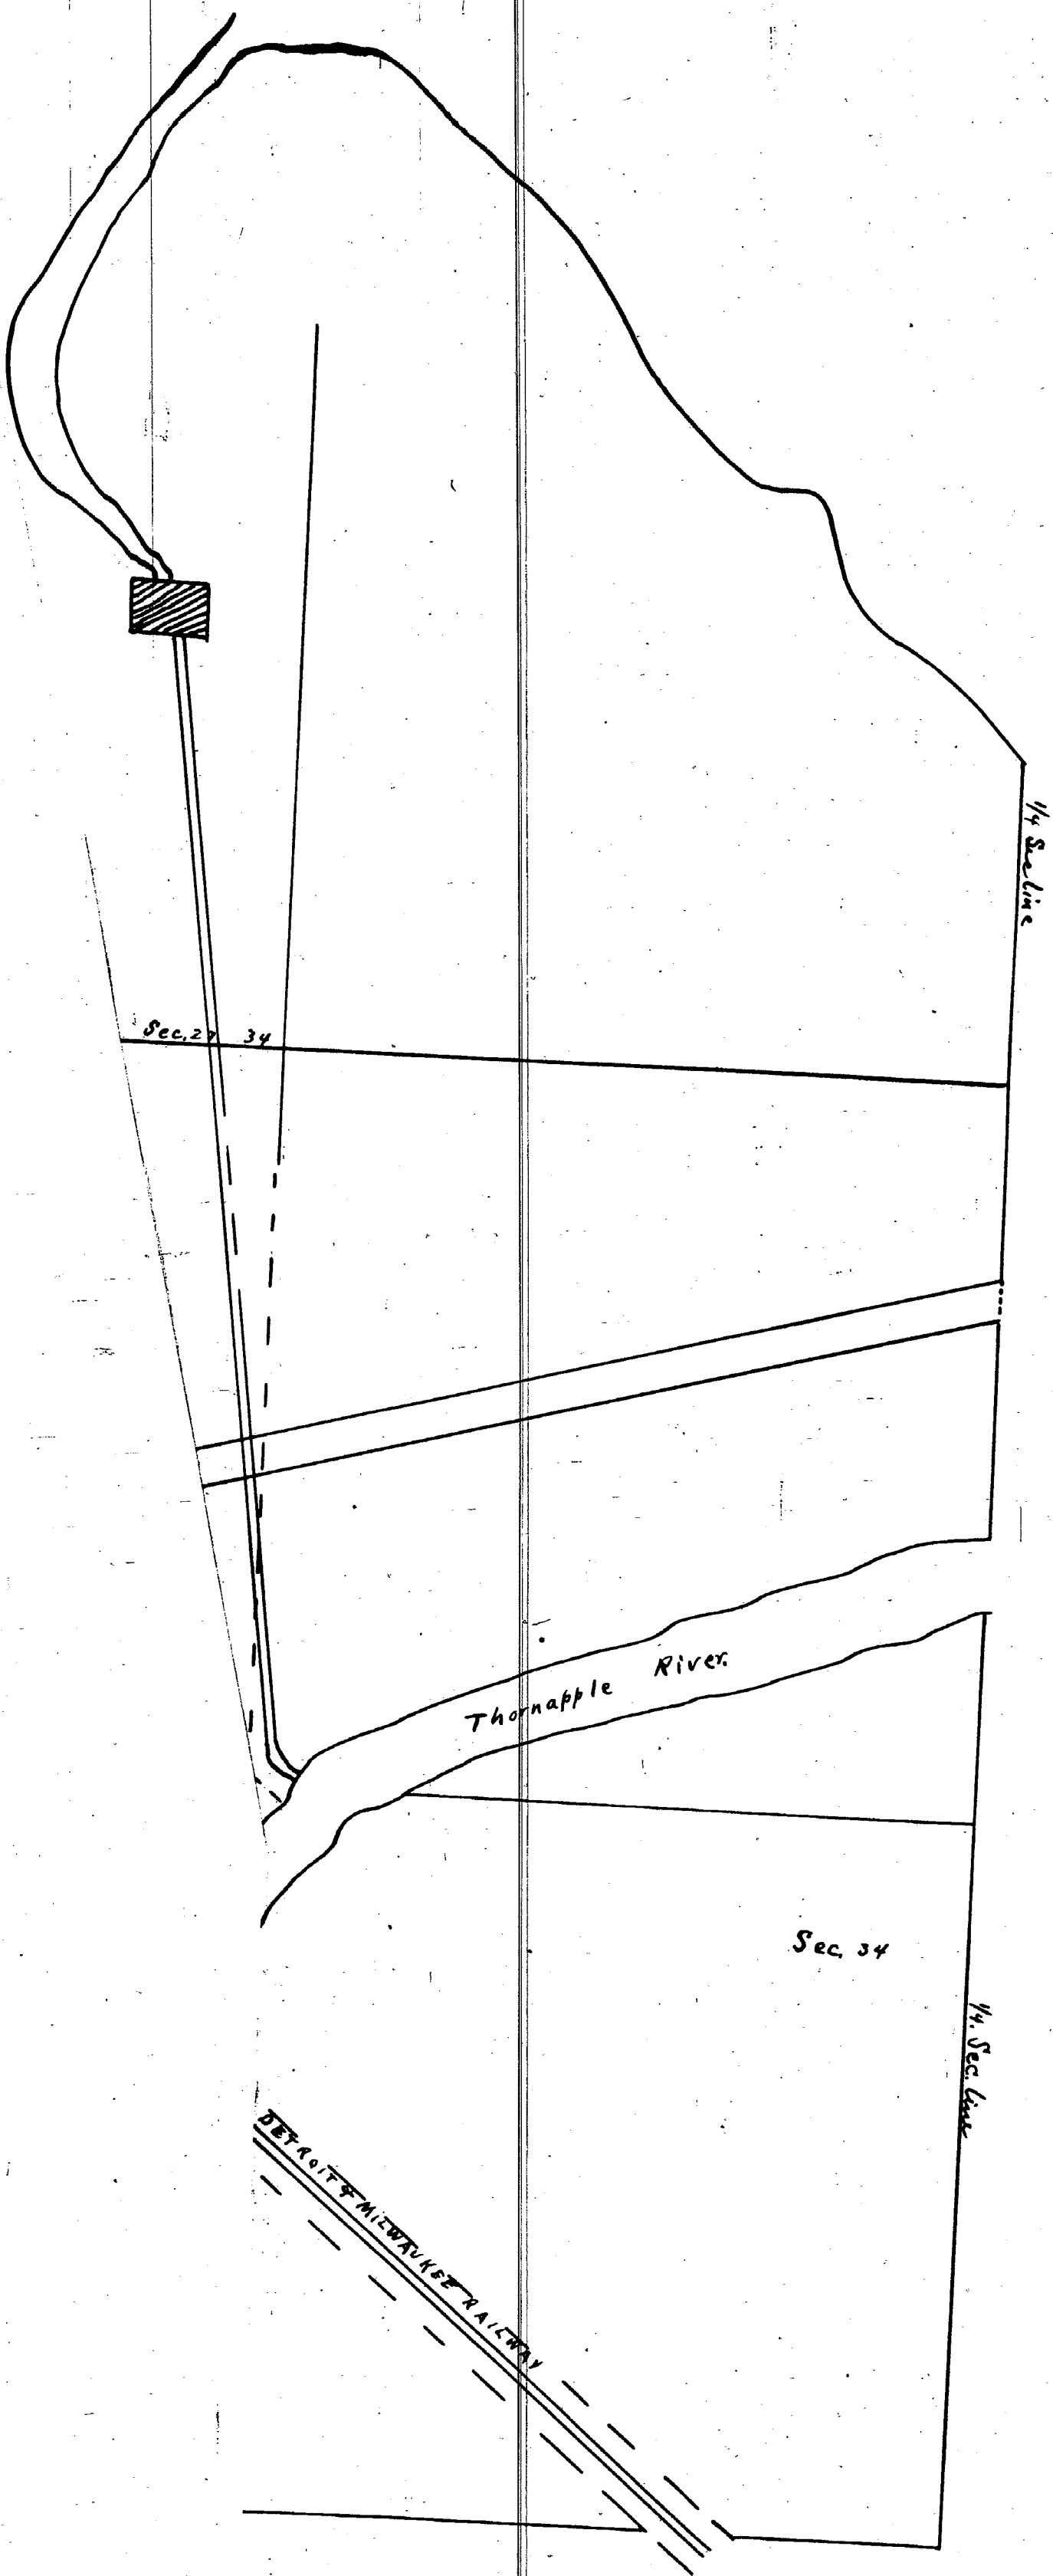

The Within Plat of the Village of Ada as laid out and Platted by the Proprietors Dalrymple & Dunn, is situated on two pieces of land lying in Sections No Thirty three (33) and Thirty four (34) of T. 7 N. of R. 10 W. of the meridian of Mich. more particularly known and described as follows. Beginning on the line between Sections Twenty eight (28) and Thirty three (33) thirteen (13) chains and fifteen (15) links West from the East line of said Sections, thence S. $49^{\circ}45'$ E. three (3) chains & twenty four (24) links to the place of beginning. thence East parallel with said Section line nine (9) chains and nineteen (19) links. thence S. $49^{\circ}45'$ E. twenty seven (27) chains and ninety six (96) links to the bank of the Thornapple River. thence Southwesterly up the River and on its bank about seven (7) chains to the Easterly bounds of the Detroit and Milwaukee Railway as at present located, thence N. $49^{\circ}45'$ W. along the Easterly bounds of said railway thirty six (36) chains & twenty six (26) links to the place of beginning containing twenty acres more or less.

Also another piece of land situated in the same sections as above and described as follows. Beginning on the line between Sections No 28 & 33 fifteen (15) chains and fifty one (51) links West from the East line of said Sections. thence West along said Section line seventeen (17) chains and eighty one (81) links. thence S. $49^{\circ}45'$ E. fifty four (54) chains and sixty six (66) links. thence S. $84^{\circ}30'$ E. seven (7) chains & twenty five (25) links to the Bank of the Thornapple River, thence North Easterly down the River and along its bank to the Westerly bounds of the forementioned railway. thence N. $49^{\circ}45'$ W. along the Westerly bounds of said railway forty one (41) chains & thirty one (31) links to the place of beginning, containing sixty acres more or less. The above described premises is laid out into lots, streets & alleys as exhibited in the within plat with the size of the lots marked upon them in figures representing feet and fractions of a foot. The width of the streets are also marked with figures representing their width in feet. The blocks are numbered with large figures near the center of each block, and the lots are numbered near the center of each.

As the undersigned do hereby acknowledge the foregoing, together with the within plat to be our act and deed as

Witness our hand and seals this 3^d day of September A.D. 1857

G. H. Dalrymple
H. T. Dunn

Seal
Seal

State of Michigan
County of Kent.

On this 4th day of September in the year of our Lord one thousand eight hundred and fifty seven before me a Notary Public for said County personally came the above named G. H. Dalrymple & H. T. Dunn known to me to be the persons who executed the foregoing instrument and acknowledged the same to be their free act & deed


M. S. Littlefield
Notary Public
Kent County Michigan

I hereby certify that this plat is a correct copy of the plat now on record in the Register of Deeds office, being made under the supervision of the Auditor General by tracing the plat on record and affixing thereto a carefully compared copy of the dedication and certificates.

Dated this 14th day of Jan 1910

Geo W Bennett
Clerk and Genl. Supt.

Part III

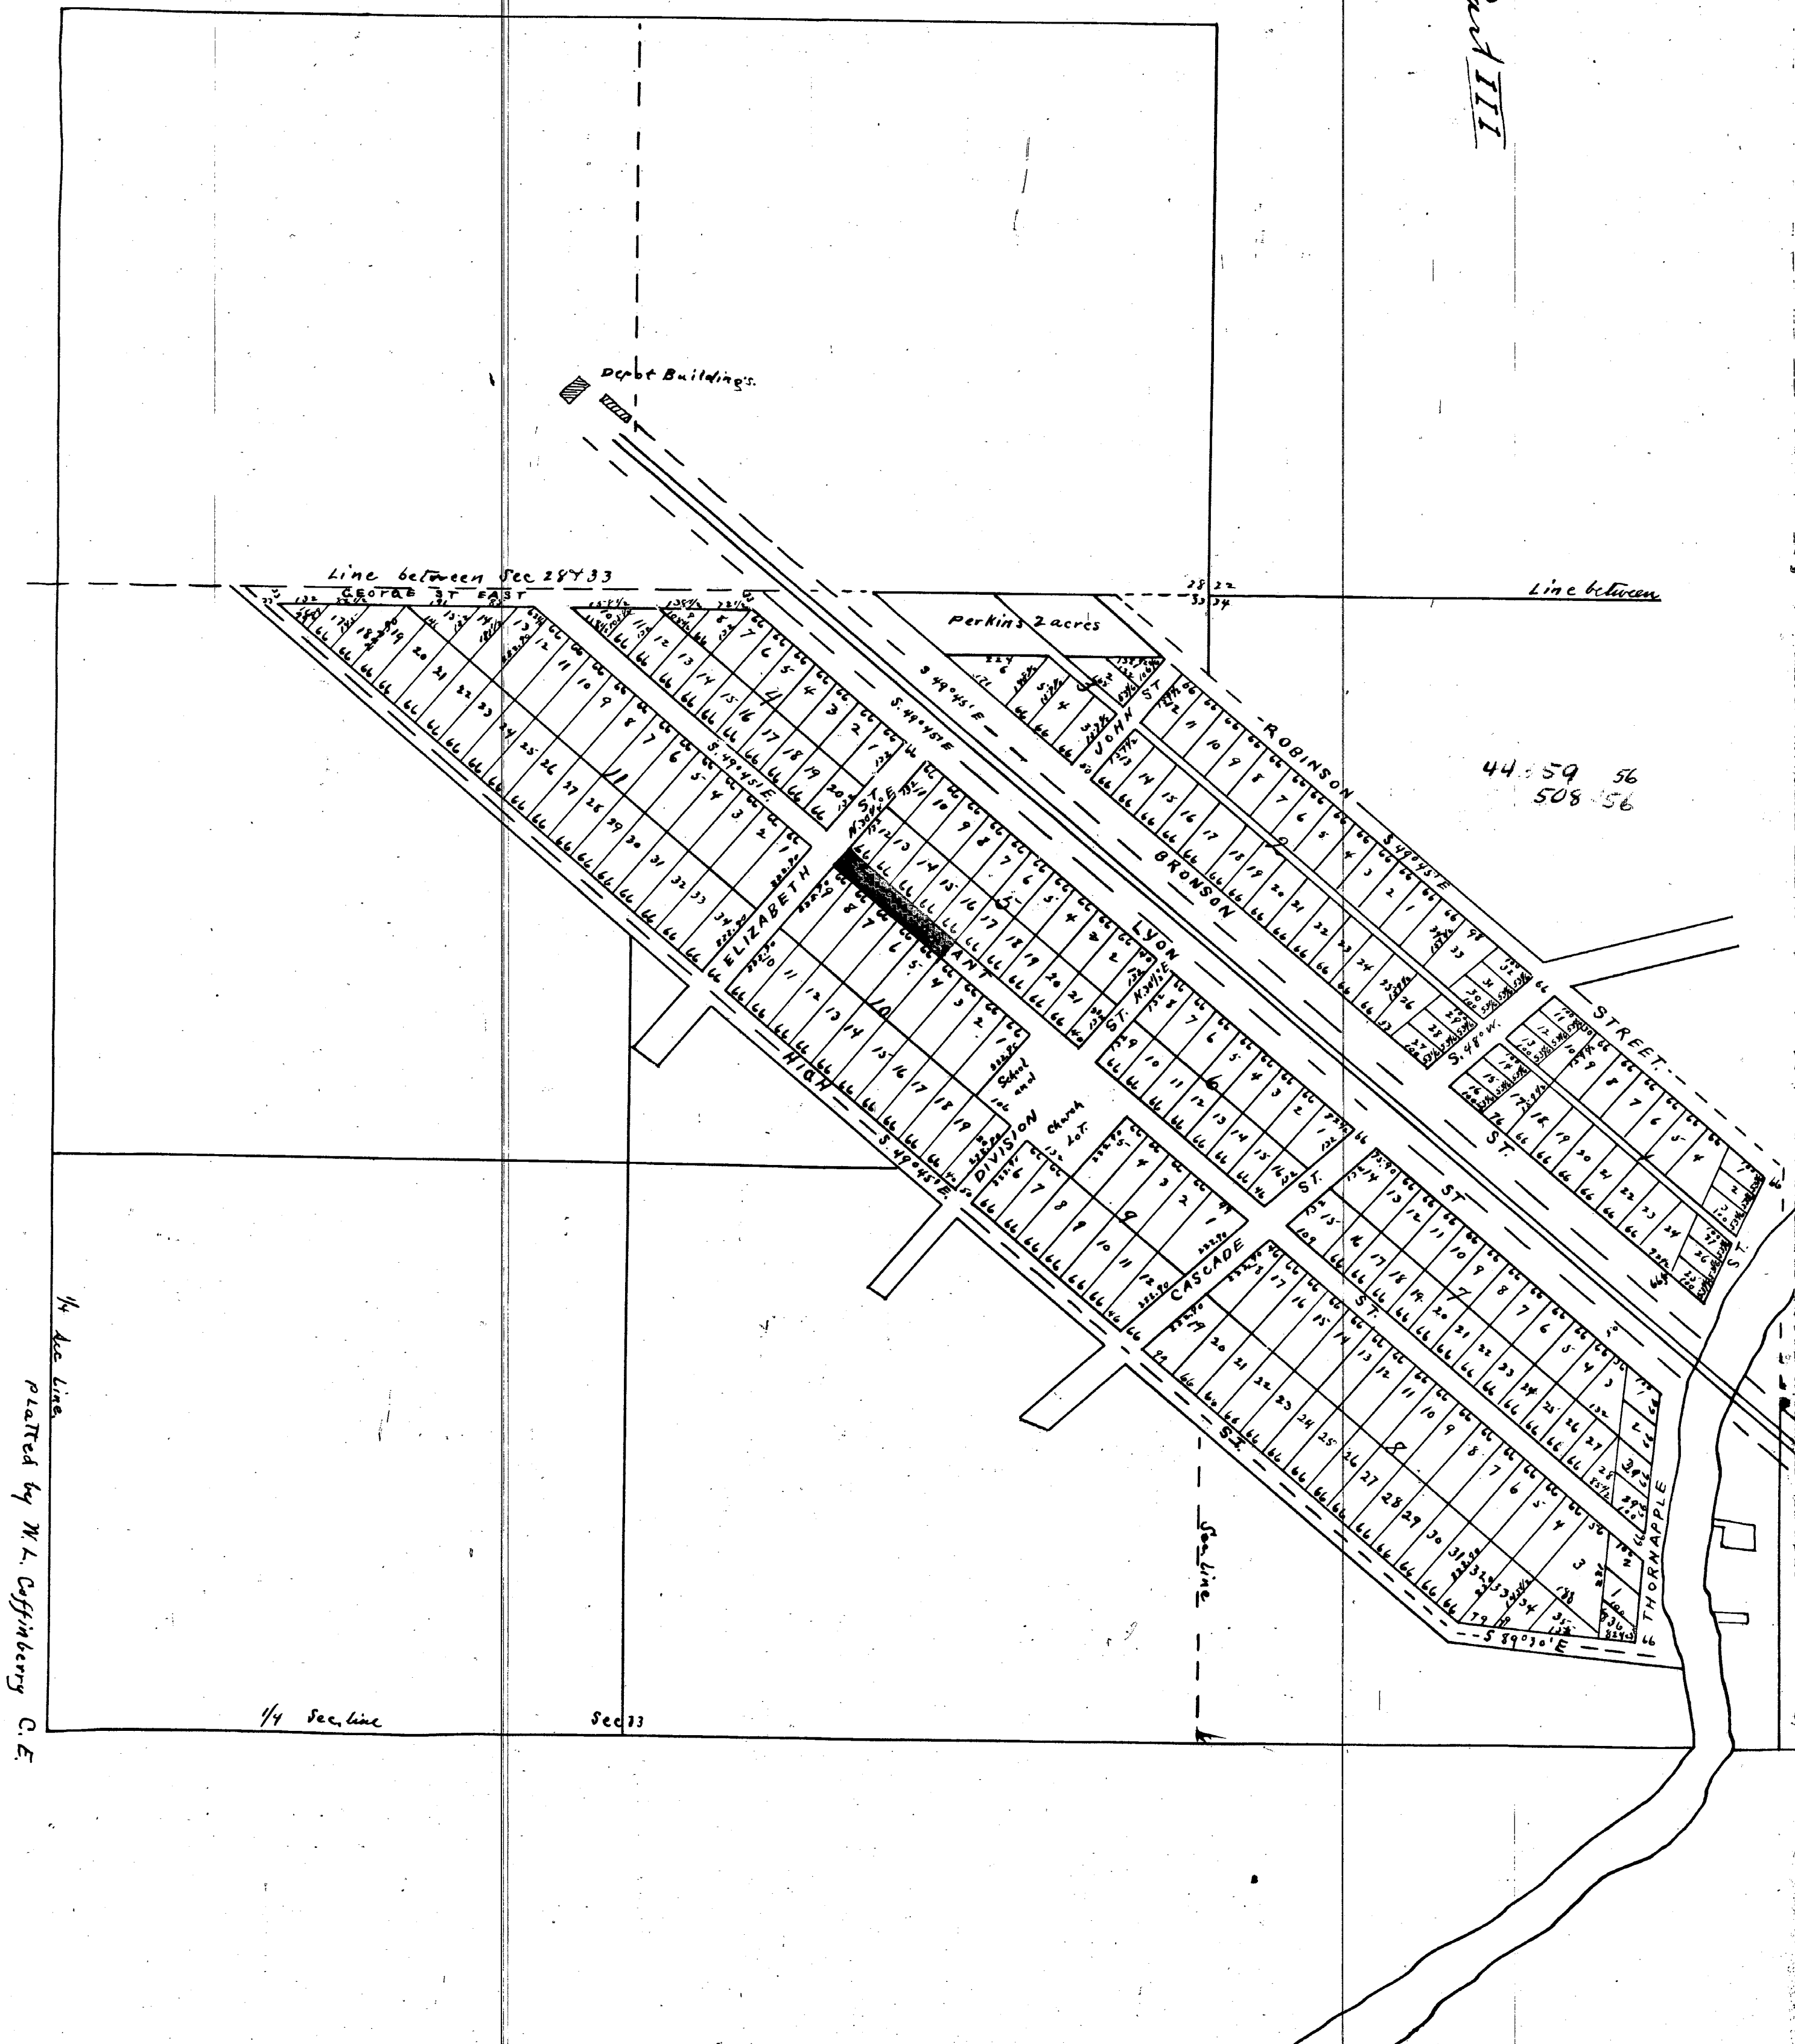

The Within Plat of the Village of Ada as laid out and Platted by the Proprietors Dalrymple & Dunn. is situated on two pieces of land lying in Sections No Thirty three (33) and Thirty four (34) of T. 7 N. of R. 10 W. of the meridian of Mich. more particularly known and described as follows. Beginning on the line between Sections Twenty eight (28) and Thirty three (33) thirteen (13) chains and fifteen (15) links West from the East line of said Sections, thence S. 49° 45' E. three (3) chains & twenty four (24) links to the place of beginning, thence East parallel with said Section line nine (9) chains and nineteen (19) links, thence S. 49° 45' E. twenty seven (27) chains and ninety six (96) links to the bank of the Thornapple River, thence Southwesterly up the River and on its bank about seven (7) chains to the Easterly bounds of the Detroit and Milwaukee Railway as at present located, thence N. 49° 45' W. along the Easterly bounds of said railway thirty six (36) chains & twenty six (26) links to the place of beginning containing twenty acres more or less.

Also another piece of land situated in the same sections as above and described as follows. Beginning on the line between Sections No 28 & 33 fifteen (15) chains and fifty one (51) links West from the East line of said Sections, thence West along said Section line seventeen (17) chains and eighty one (81) links, thence S. 49° 45' E. fifty four (54) chains and sixty six (66) links, thence S. 84° 30' E. seven (7) chains & twenty five (25) links to the Bank of the Thornapple River, thence North Easterly down the River and along its bank to the Westerly bounds of the forementioned railway, thence N. 49° 45' W. along the Westerly bounds of said railway forty one (41) chains & thirty one (31) links to the place of beginning, containing sixty acres more or less. The above described premises is laid out into lots, streets & alleys as exhibited in the within plat with the size of the lots marked upon them in figures representing feet and fractions of a foot.

The width of the streets are also marked with figures representing their width in feet. The blocks are numbered with large figures near the center of each block and the lots are numbered near the center of each.

As the undersigned do hereby acknowledge the foregoing, together with the within plat to be our act and deed as witnesses our hand and seals this 3^d day of September A.D. 1857

In presence of
M. S. Littlefield
W. L. Coffinberry

State of Michigan
County of Kent.

G. H. Dalrymple
H. F. Dunn

(Seal)
(Seal)

On this 4th day of September in the year of our Lord one thousand eight hundred and fifty seven before me a Notary Public for said County personally came the above named G. H. Dalrymple & H. F. Dunn known to me to be the persons who executed the foregoing instrument and acknowledged the same to be their free act & deed

M. S. Littlefield
Notary Public
Kent County Michigan

I hereby certify that this plat is a correct copy of the plat now on record in the Register of Deeds office, being made under the supervision of the Auditor General by tracing the plat on record and affixing thereto a carefully compared copy of the dedication and certificates.

Dated this 14th day of Jan 1910.

Jos W Bennett
Clerk and Genl. Supt.

FEB 10 1994 12146

Resolution No. 38
Approved 11-11-93

Chairman Sytsma offered the following resolution in reference to the absolute abandonment and discontinuance of a portion of Bronson Street and Fase Street.

Resolution for

ABANDONING A PORTION OF BRONSON STREET AND FASE STREET

WHEREAS, the Kent County Road Commission received a petition requesting the absolute abandonment and discontinuance of the following described highway:

All that part of Fase Street in the Northwest One-quarter of Section 34, Town 7 North, Range 10 West, which lies Westerly of a line which is 50.0 feet Westerly of and parallel with the centerline of Thornapple River Drive and lies Easterly of the Westerly Bank (a/k/a Left Bank) of the Thornapple River. Allbeing in Ada Township, Kent County, Michigan.

TOGETHER WITH:

All that part of Bronson Street in Citizens Plat of the Village of Ada (a recorded plat), in the Northwest One-quarter of Section 34, Town 7 North, Range 10 West, which is described as: Commencing at the most Westerly Corner of Lot #26 of said plat, thence Southwesterly 66.0 feet along the extended Westerly line of said lot, thence Southeasterly along the South right of way line of Bronson Street to the West Bank (a/k/a Left Bank) of the Thornapple River, thence Northerly 67.0 feet more or less along said West Bank to the North right of way line of Bronson Street, thence Northwesterly 180.0 feet more or less along said North right of way line to the place of beginning. Allbeing in Ada Township, Kent County, Michigan.

WHEREAS, a Public Hearing was held on October 18, 1993, to hear and consider objections to the proposed abandonment and no objections were made, and

WHEREAS, the Township Board has asked the Board of Road Commissioners to relinquish its jurisdiction and control over the portion described above so that the Township may place a walkway therein.

NOW, THEREFORE, IT IS HEREBY RESOLVED AS FOLLOWS:

1. That the Board of County Road Commissioners of Kent County hereby abandons that portion of Bronson Street and Fase Street described above for road purposes.
2. That the Board of County Road Commissioners of Kent County has no objection to development of said portion of Bronson Street and Fase Street by Ada Township.
3. That all resolutions and parts of resolutions which conflict with this resolution are hereby repealed.

Abandonment Resolution #38
Page Two
November 11, 1993

It was moved by Chairman Sytsma and supported by Commissioner Weston that the Board authorize abandoning a portion of Bronson Street and Fase Street, Section 34, Ada Township.

Motion carried by the following vote:

Yeas: Commissioners Sytsma and Weston--2.

Nays: 0.

I, David A. Bosch, Secretary of the Board of County Road Commissioners of the County of Kent, do hereby certify that the above resolution was passed by unanimous vote of said Board on the eleventh day of November, 1993.


David A. Bosch

David A. Bosch, Secretary
**BOARD OF COUNTY ROAD COMMISSIONERS
OF THE COUNTY OF KENT
STATE OF MICHIGAN**

Drafted by:

Malcolm Balk
1500 Scribner Avenue, NW
Grand Rapids, MI 49504-3299

12146

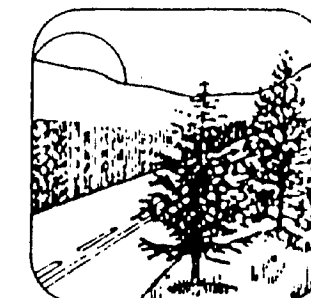

**Board of County Road Commissioners
and Park Trustees of The County of Kent**

1500 Scribner Ave., N.W. • Grand Rapids, MI 49504-3299
(616) 242-6900 • FAX # (616) 242-6980

Director of Finance
David A. Bosch

Managing Director
James C. Porritt

FEB 10 1994 12146
Chairman
Ronald D. Sytsma
Vice chairman
Harry J. Bloom
Member
E. M. (Wes) Weston

February 8, 1994

Manager, Subdivision Control
Department of Commerce
P.O. Box# 30004
Lansing, Michigan. 48909

RE: BRONSON/FASE STREET ABANDONMENT (PORTIONS)

Dear Sir:

Enclosed is a certified copy of Resolution in the above matter which was passed by the Road Commission Board.

Please sign and return the attached acknowledgement of your receipt of this Resolution at your earliest convenience in order that the Abandonment may be finalized.

Very truly yours,


Malcolm Balk
Malcolm Balk - Kent County Road Comm.

Enc.

ACKNOWLEDGED RECEIPT of Resolution this 10th day of February, 1994

Richard J. ...
Manager - Subdivision Control

Date: 2/10/94

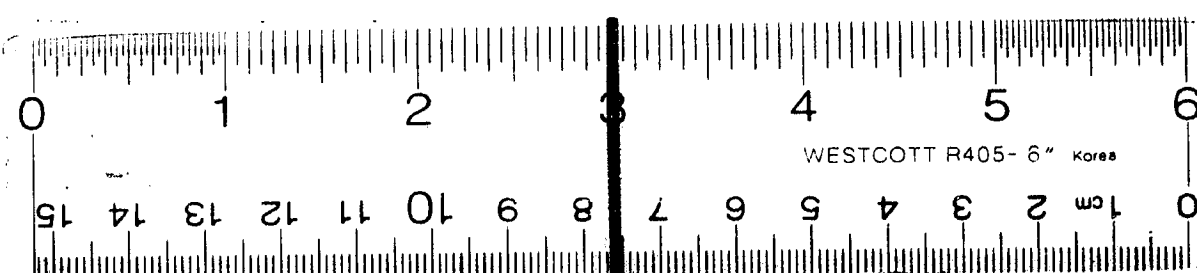

16 X