

PRATI

ॐ

There's a difference

KENT CO. MICH.

AS PLATTED BY THE PROPRIETORS




 Scale of plat 132 feet to one inch

Scale of plat 132 feet to one inch


Surveyed and drawn by R S Jackson C.F.

Received for record July 9th AD 1873 at 3 o'clock PM

Lincoln Hunt
Register

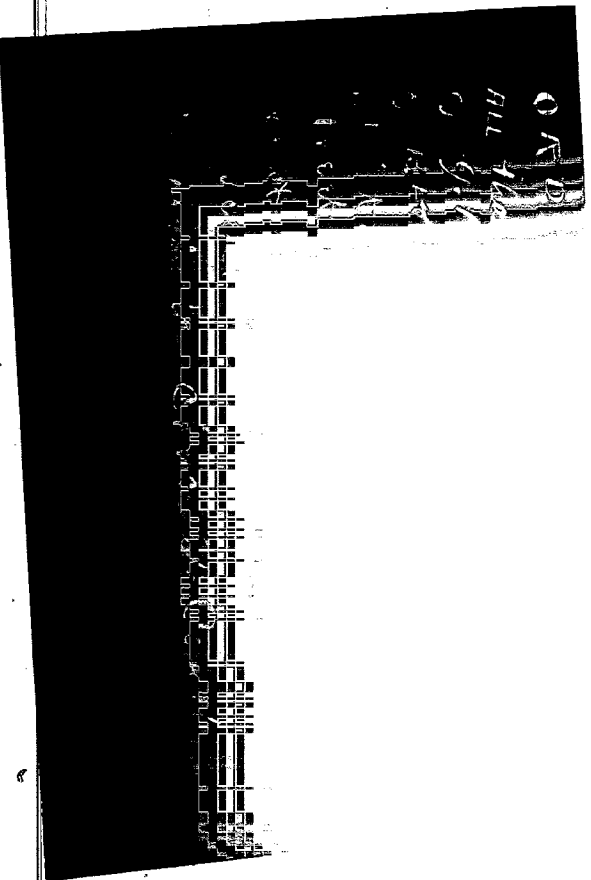

43821 55
514-55

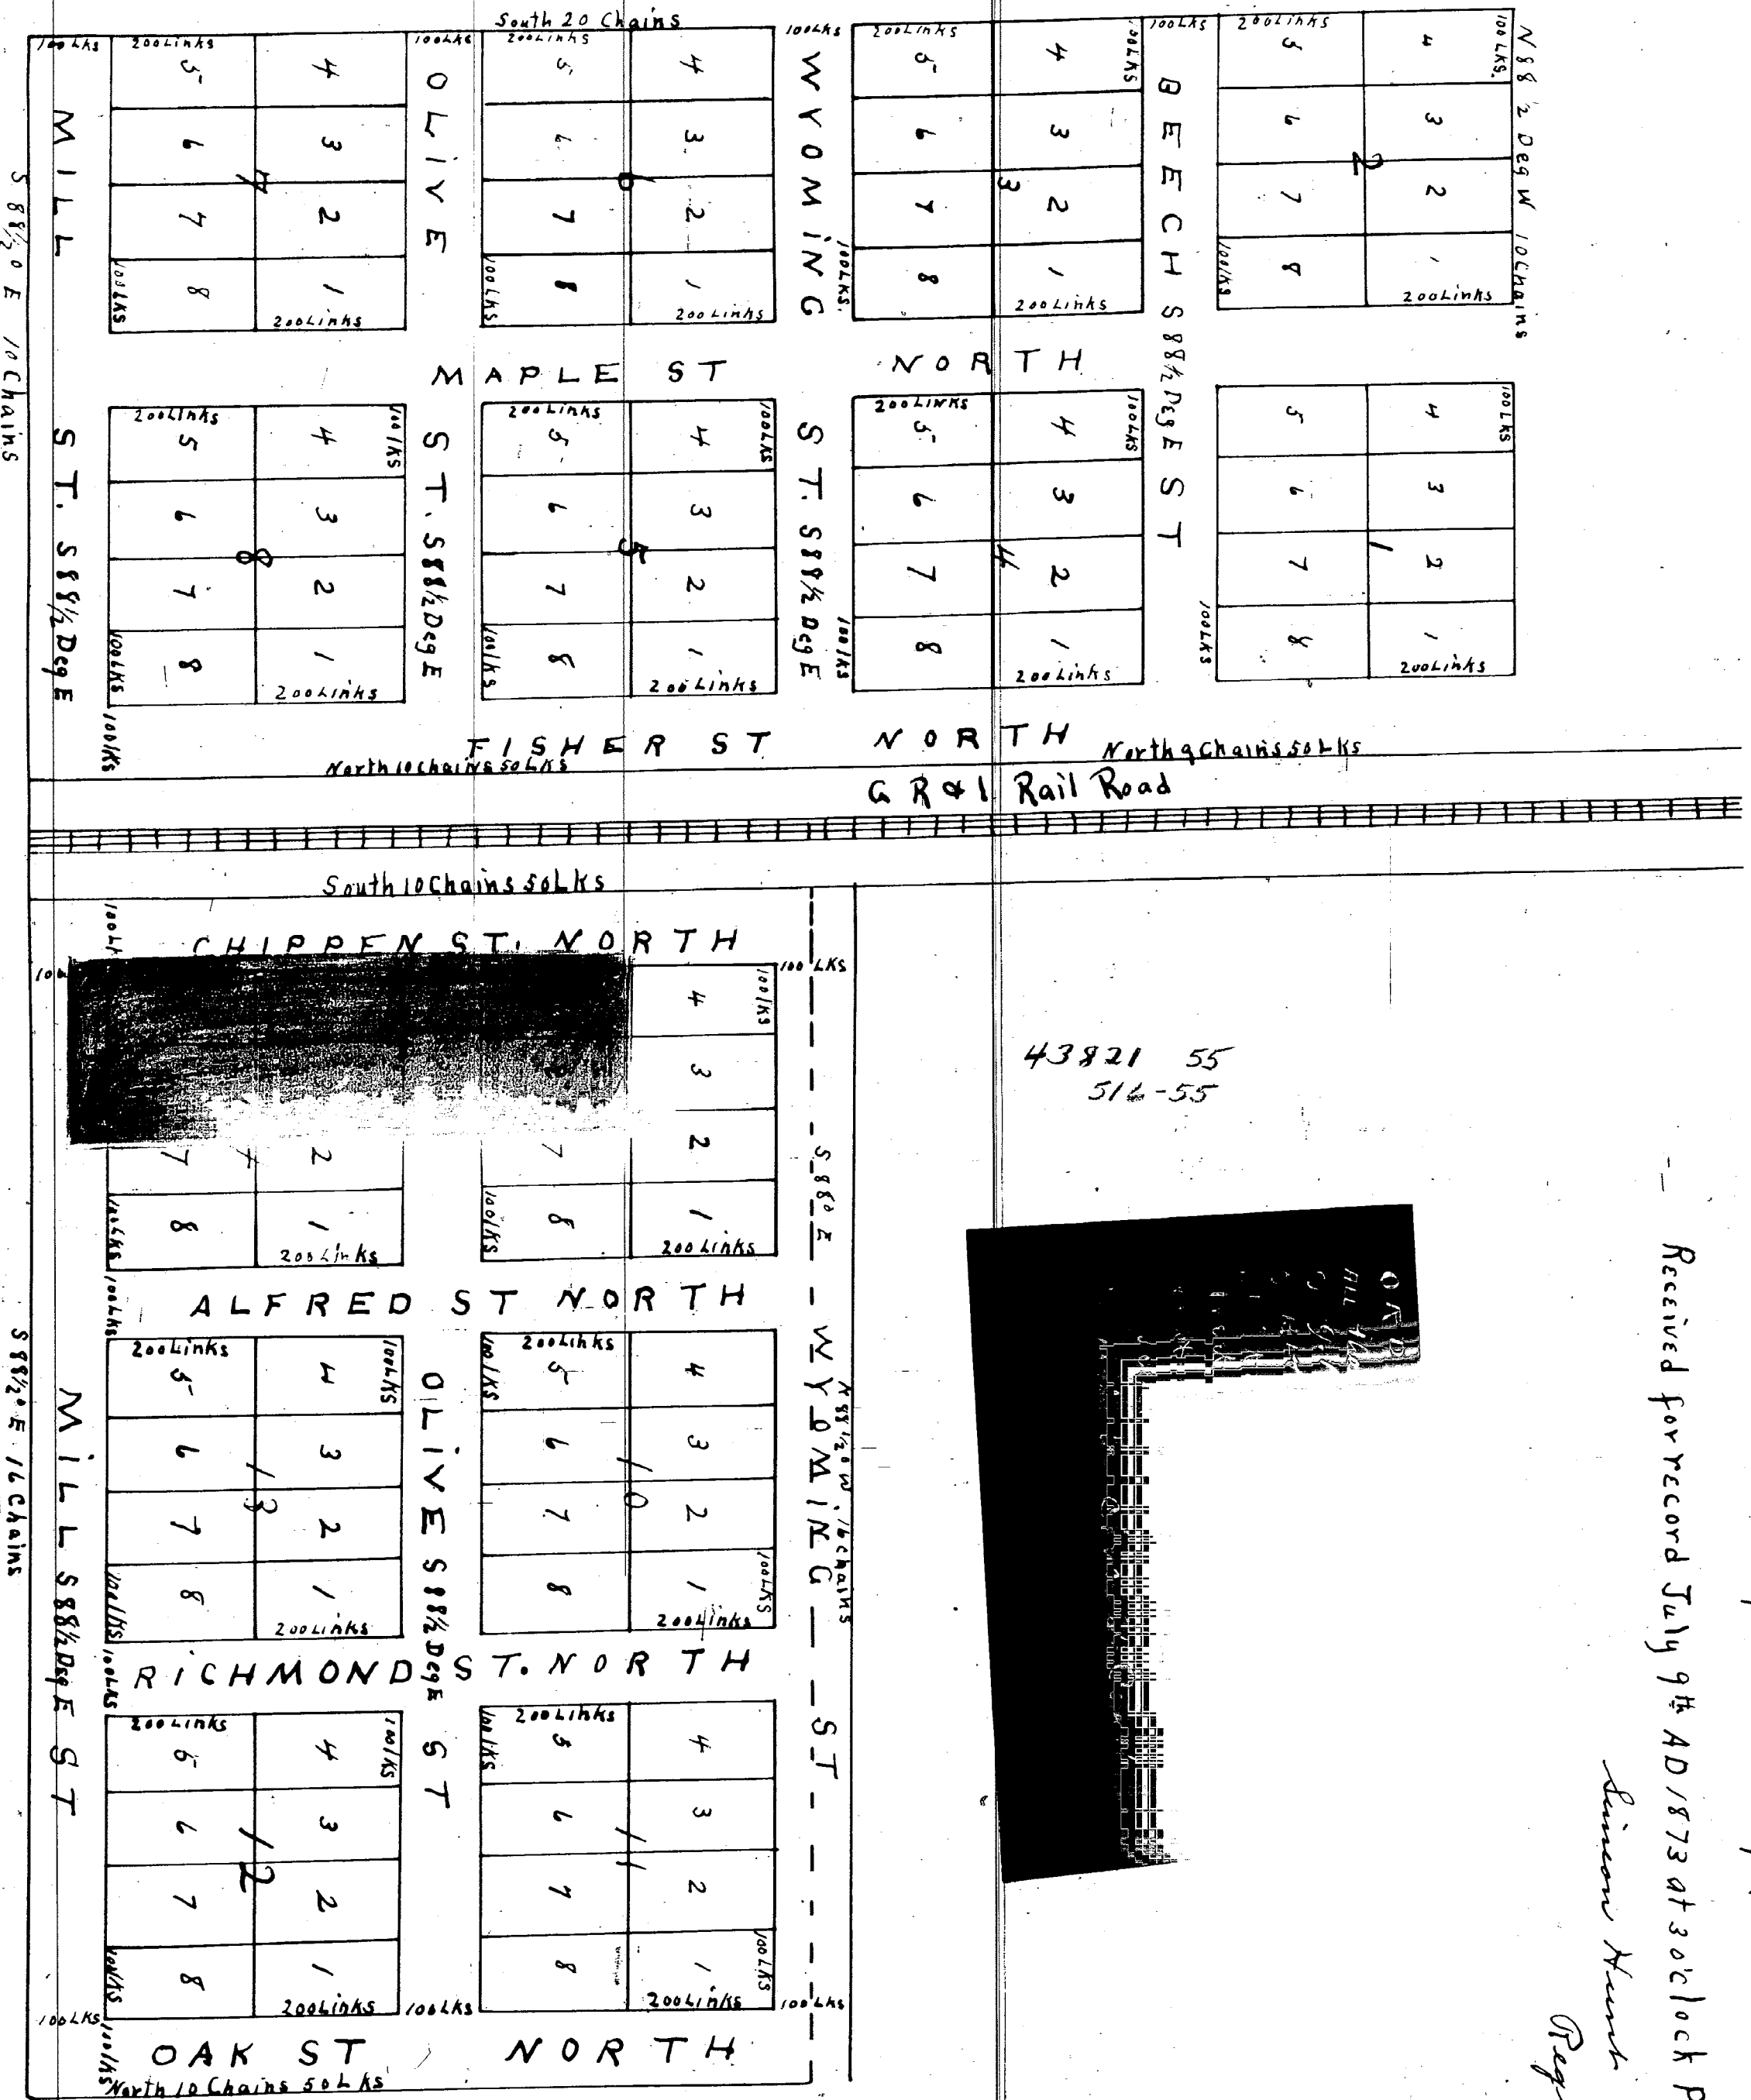

Part II

State of Michigan } ss
County of Kent }

Know all men by these presents that as Robert S Jackson Civil Engineer and Surveyor who made the annexed map or plat of Fisher's Station Kent County Mich for the proprietors of and W S Criffen and David Fisher the proprietors of the said map or plat and who caused the same to be made do hereby certify that the annexed is a true map or plat of the said Fisher's Station and that it embraces the following described lands viz A piece or parcel of land commencing at the point where the north eighth (14) line of section thirty six (36) township north of range twelve (12) west intersects the west margin of the Grand Rapids and Indiana Rail Road Thence north nine (9) chains and fifty (50) links Thence north 88 1/2° west (Variation of needle 3 1/2° east) ten (10) chains Thence south twenty (20) chains Thence south 88 1/2° east ten (10) chains Thence north ten (10) chains and fifty (50) links to the place of beginning And another piece described as follows viz Commencing at the point where the north eighth (14) line of section thirty six (36) of the aforesaid township intersects the east margin of the Grand Rapids and Indiana Rail Road Thence south ten (10) chains and fifty (50) links Thence south 88 1/2° east (Variation of needle 3 1/2° east) sixteen (16) chains Thence north ten chains and fifty links (10.50) Thence north 88 1/2° west sixteen (16) chains to the place of beginning And we further certify and declare that the lines of said plat are particularly set by their true course and length by figures placed upon or near said lines and that the blocks and lots are numbered by figures placed near the center of each block and lot and that the lots are four (4) by eight (8) rods each In witness whereof we in pursuance of the statute in such case made and provided have hereunto set our hands and seals this 28th day of Dec A. D. 1872

In presence of H B Davis }
Surveyor Kent }

State of Michigan } ss
County of Kent }

On this 26th day of December One Thousand Eight Hundred and Ninety Two before me a Notary Public in and for said County personally appeared Robert S Jackson Civil Engineer and Surveyor who made the annexed plat or map and W S Criffen and David Fisher proprietors of the same and who caused the said map or plat to be made do severally acknowledged the said map or plat and the foregoing explanations and dedications to be their own free act and deed

I certify that this plat is a correct copy of the plat now on record in the Register of Deeds office being made under the supervision of the Auditor General by tracing the plat on record and affixing thereto a carefully compared copy of the dedication & certificates Dated this 2nd day of Feb 1910

John B To Fountain

Chief Auditor General's Dept.

H B Davis

Notary Public Kent County Michigan

Robert S Jackson ES
David Fisher ES
By Ohio B Fisher special guardian

Part II

State of Michigan) ss
County of Kent

Know all men by these presents that we Robert S Jackson Civil Engineer and Surveyor who made the annexed map of plat in Traders Station Kent County Mich. for the proprietors thereof and W S Briffen and David Fisher the proprietors of the said map in plat and who caused the same to be made do hereby certify that the annexed is a true map in plat of the said Traders Station and that it embraces the following described lands viz 1 piece or parcel of land commencing at the point where the north eighth (1/8) line of section thirty six (36) township north of range twelve (12) west intersects the west margin of the Grand Rapids and Indiana Rail Road Thence north nine (9) chains and fifty (50) links Thence North $88^{\circ} 2'$ West (Variation of needle $3^{\circ} 10'$ east) ten (10) chains Thence south $88^{\circ} 2'$ East ten (10) chains Thence north ten (10) chains and fifty (50) links to the place of beginning And another piece described as follows viz commencing at the point where the north eighth (1/8) line of section thirty six (36) of the aforesaid township intersects the east margin of the Grand Rapids and Indiana Rail Road Thence south ten (10) chains and fifty (50) links Thence south $88^{\circ} 2'$ East (Variation of needle $3^{\circ} 10'$ east) sixteen (16) chains Thence north ten chains and fifty links $88^{\circ} 2'$ west sixteen (16) chains to the place of beginning And we further certify and declare that the lines of said Plat are particularly set by these true course and lengths by figures placed upon or near said lines and that the blocks and lots are numbered by figures placed near the center of each block and lot and that the lots are four (4) by eight (8) rods each In witness whereof we in pursuance of the statute in such case made and provided have hereunto set our hands and seals this 28th day of Dec A. D. 1872

In presence of H B Davis }
Simon Hunt }

Robert S Jackson C.E.
David Fisher C.E.
By Oliver B Fisher special guardian

State of Michigan) ss
County of Kent

On this 26th day of December One Thousand Eight Hundred and Seventy Two before me a Notary Public in and for said county personally appeared Robert S Jackson Civil Engineer and Surveyor who made the annexed plat or map and W S Briffen and David Fisher proprietors of the same and who caused the said map or plat to be made do severally acknowledged the said map or plat and the foregoing explanations and dedications to be their own free act and deed

I certify that this plat is a correct copy of the plat now on record in the Register of Deeds office being made under the supervision of the Auditor General by tracing the plat on record and affixing thereto a carefully compared copy of the dedication & certificates Dated this 2nd day of Feb 1910

John B Le Fournier
Chief Auditor General's Dept.

H B Davis
Notary Public Kent County Michigan

RESOLUTION NO. 13938

WHEREAS, the City of Wyoming has fee title to the former Beck Street right-of-way located west of Clay Avenue and north of 54th Street, and

WHEREAS, it is necessary for the City of Wyoming to furnish certain information to the State of Michigan to place that portion of Beck Street extending 380 feet west from the centerline of Clay Avenue within the City of Wyoming Street System for the purpose of obtaining funds under Act 51 of 1951, now, therefore,

1. That the street right-of-way of Beck Street is described as: See exhibit "A" attached hereto.

3. That Beck Street is a public street and is for public street purposes.

Page 2

Motion carried: Yeas 6, Nays 1. (Hill)


CHARLES W. GRESS
Wyoming City Clerk

CITY OF WYOMING

PUBLIC STREET DEDICATION

BECK STREET

FISHER AVENUE

CLAY AVE

54TH STREET

BECK STREET:

That part of the NE $\frac{1}{4}$, Section 36, T6N, R12W, City of Wyoming, Kent County, Michigan, described as: Commencing at the SE corner of Lot 8, Block 2, Plat of Fisher Station; thence N 89°05'57"W, 384 feet along the South line of Block 2, Plat of Fisher Station and the extended South Line of said Block 2; thence S 20°57'32"E, 111.76 feet; thence S 88°05'57"W, 80 feet to the West Line of Lot 4, Block 3, Plat of Fisher Station; thence N 0°00'03"W, 37 feet to the NW corner of said Lot 4; thence S 88°05'57"W, 264 feet to the NE corner of Lot 1, Block 3, Plat of Fisher Station; thence N 0°00'03"W, 66.04 feet to the beginning.

BECK STREET PLAT

Lot 1, 2, 3, 4, 5, 6, 7, 8
Block 2

FISHER STATION

Lot 1, 2, 3, 4, 5, 6, 7, 8
Block 3

VACATED BECK ST

Lot 1, 2, 3, 4, 5, 6, 7, 8
Block 4

SCALE ABOVE


DATE 1-27-88

DRAWN BY J PRATT

CITY OF WYOMING

PUBLIC SECTION 36

EXHIBIT "A"

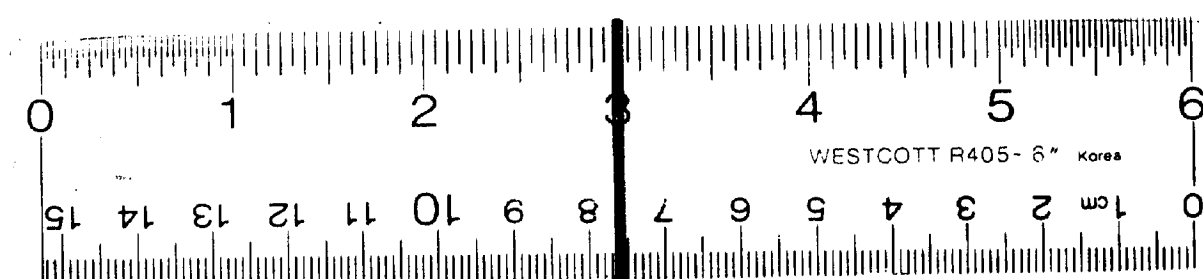

16 X

12148
OFFICE OF THE
COMMISSIONER OF REVENUE

OCT 05 1990

RESOLUTION NO. 13401

RESOLUTION TO VACATE A PORTION OF OLIVER STREET R.O.W.
LOCATED BETWEEN FISHER AND CLAY AVENUES, S.W., IN THE
CITY OF WYOMING, KENT COUNTY, MICHIGAN

WHEREAS, the Wyoming Planning Commission, after a public hearing was held on August 21, 1990, has recommended that a portion of Oliver Street R.O.W., located between Fisher and Clay Avenues, S.W., in the City of Wyoming, Kent County, Michigan, be vacated, and

WHEREAS, The Wyoming City Council held a public hearing on October 1, 1990, concerning the vacation of a portion of Oliver Street R.O.W., located between Fisher and Clay Avenues, S.W., and

WHEREAS, it is deemed advisable to vacate a portion of Oliver Street R.O.W., located between Fisher and Clay Avenues, S.W., in the City of Wyoming, Kent County, Michigan, now, therefore,

BE IT RESOLVED that a portion of Oliver Street R.O.W., located between Fisher and Clay Avenues, S.W., in the City of Wyoming, Kent County, Michigan, according to the legal description marked Exhibit 'A', is hereby vacated.

BE IT FURTHER RESOLVED, that a Utility Easement shall be reserved for both future and existing utilities and that no permanent structures be built over said easement areas.

Councilmember Nelson moved, seconded by Councilmember Higgins, that the above Resolution be adopted.


Motion carried: 7 Yeas 0 Nays

I hereby certify that the foregoing Resolution was adopted by the City Council for the City of Wyoming, Michigan at a regular session held on the 1st day of October, 1990.

Charles W. Gress
CHARLES W. GRESS
Wyoming City Clerk


EXHIBIT 'A'

AREA OF PROPOSED VACATION

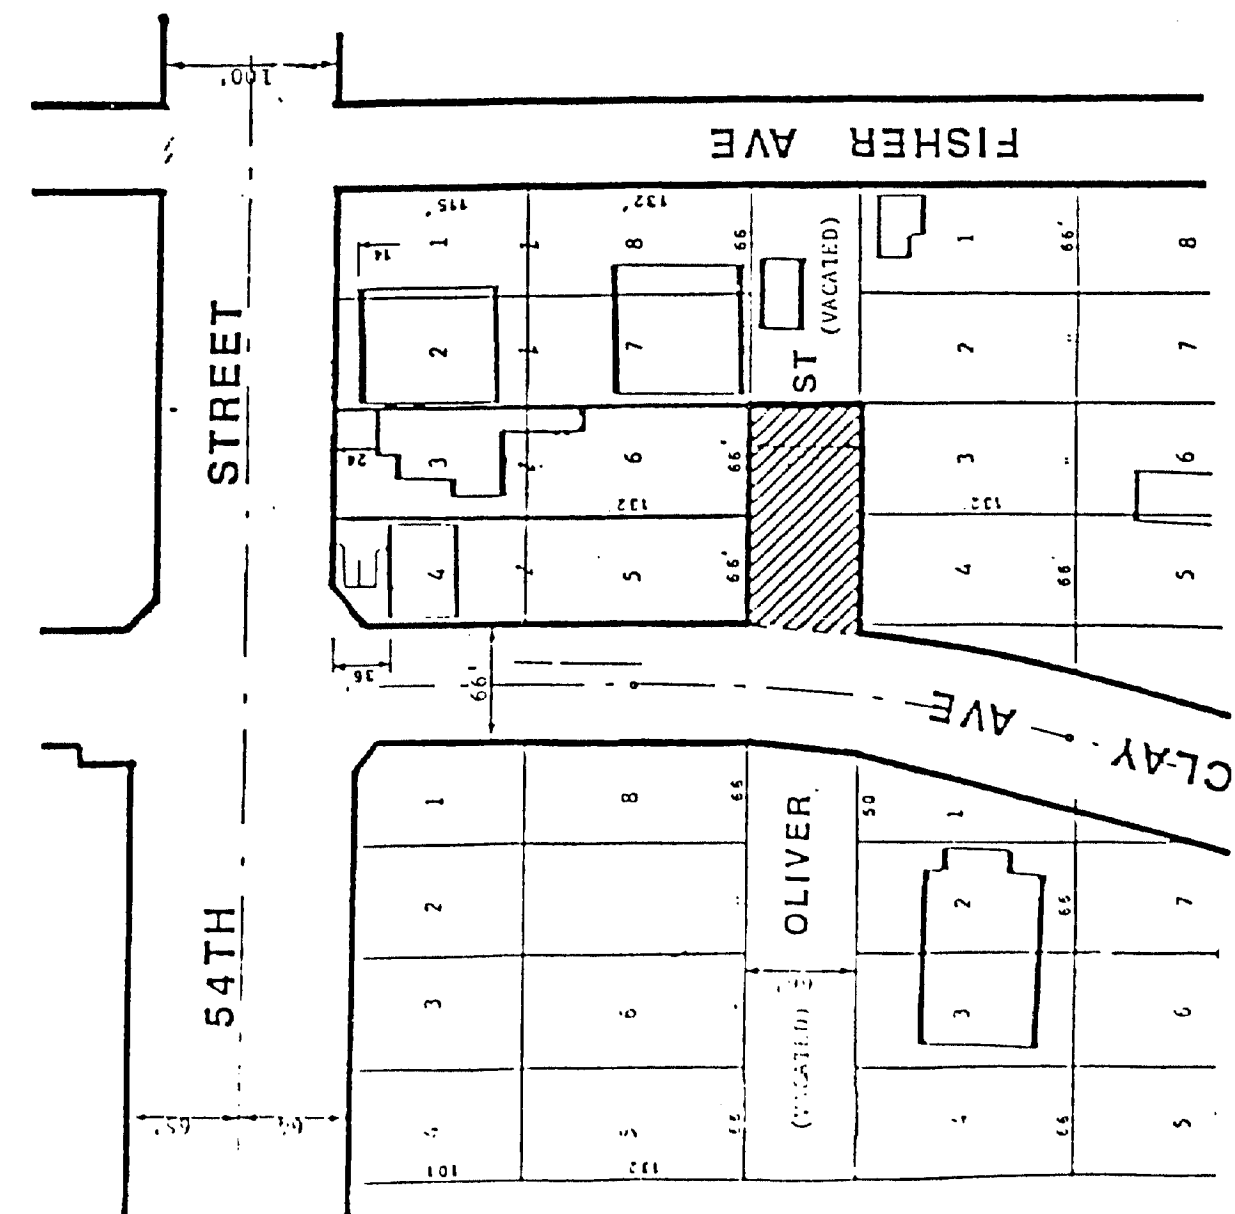

12148
CITY OF WYOMING

SCALE: See Above
DATE: 7/25/90
APPROVED BY:
DRAWN BY: J. B. B. B.
OLIVER ST. RIGHT OF WAY
PROPOSED FOR VACATION
DRAWING NUMBER
MR. EDWARD LUCAS

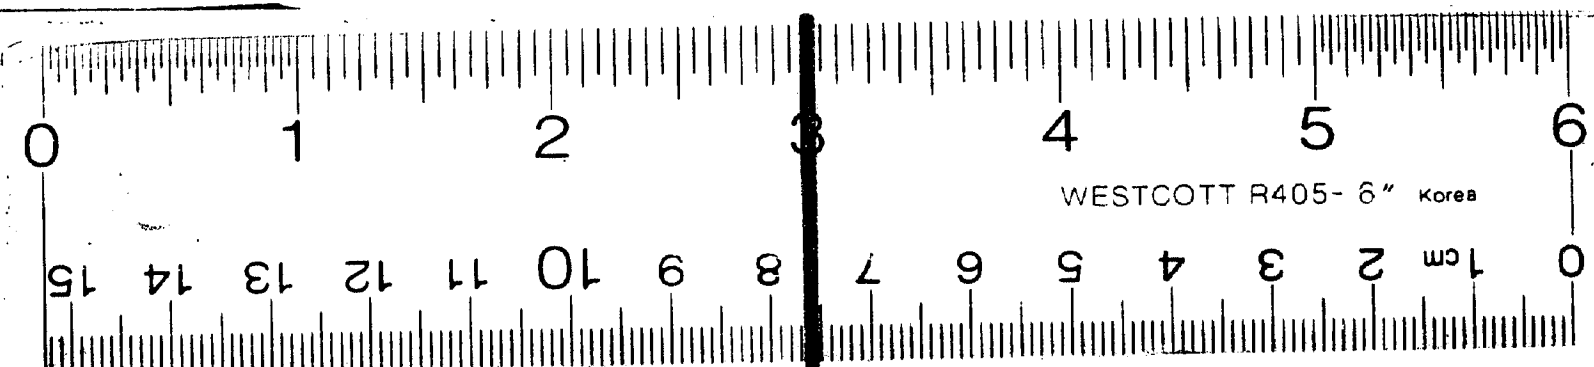

12 X



12148

City of Wyoming

1155 28TH STREET SOUTHWEST TELEPHONE 616/534-7671

Michigan

49509

October 20, 1981

Mr. Loren E. Monroe
State Treasurer
Department of Treasury
Treasury Building
Lansing, Michigan 48922

Dear Mr. Monroe:

At a meeting held on October 19, 1981 the Wyoming City Council adopted the following Resolution:

RESOLUTION TO VACATE A PORTION OF OLIVER STREET
LOCATED BETWEEN 54TH STREET AND 55TH STREET, S.W.,
EXTENDING WEST FROM CLAY AVENUE TO BUCK CREEK, IN
THE CITY OF WYOMING, KENT COUNTY, MICHIGAN


A certified copy of that Resolution is enclosed.

Sincerely,


Charles W. Gress, CMC
Wyoming City Clerk

CWG/wy

enc.

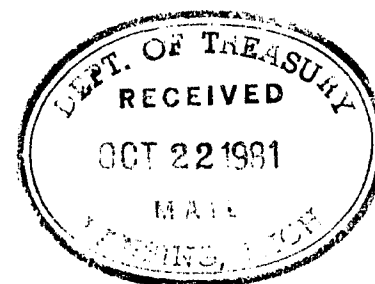

12148

RESOLUTION NO. 10365

RESOLUTION TO VACATE A PORTION OF OLIVER STREET
LOCATED BETWEEN 54TH STREET AND 55TH STREET, S.W.,
EXTENDING WEST FROM CLAY AVENUE TO BUCK CREEK, IN
THE CITY OF WYOMING, KENT COUNTY, MICHIGAN

WHEREAS, the Wyoming Planning Commission, after a public hearing was held on September 8, 1981, has recommended that a portion of Oliver Street located between 54th Street and 55th Street, S.W. extending west from Clay Avenue to Buck Creek in the City of Wyoming, Kent County, Michigan, be vacated, and

WHEREAS, the Wyoming City Council held a public hearing on October 19, 1981 concerning the vacation of a portion of Oliver Street located between 54th Street and 55th Street, S.W. extending west from Clay Avenue to Buck Creek, and

WHEREAS, it is deemed advisable to vacate a portion of Oliver Street located between 54th Street and 55th Street, S.W., extending west from Clay Avenue to Buck Creek, now, therefore,

BE IT RESOLVED that a portion of Oliver Street located between 54th Street and 55th Street, S.W. extending west from Clay Avenue to Buck Creek in the City of Wyoming, Kent County, Michigan, according to the attached legal descriptions marked Exhibits "A" and "B", is hereby vacated.

BE IT FURTHER RESOLVED that a utility easement is reserved for all utilities.

Councilman Deeb moved, seconded by Councilman Harrington, that the above Resolution be adopted.

Motion carried: 7 Yeas, 0 Nays.

I hereby certify that the foregoing Resolution was adopted by the City Council for the City of Wyoming, Michigan at a regular session held on the 19th day of October, 1981.


CHARLES W. GRESS
Wyoming City Clerk

EXHIBIT 'A'


12148

Following is the Legal Description for the Vacation of Oliver Street:

All that part of Oliver Street lying within the Plat of Fisher Station, Section 36, T6N, R12W, City of Wyoming, Kent County, Michigan, described as commencing at the Southeast corner of Lot 8, Block 6, Plat of Fisher Station, thence West to the Southwest corner of Lot 5, Block 6, Plat of Fisher Station, thence South to the Northwest corner of Lot 4, Block 7, Plat of Fisher Station, thence East to a point on the North Line of Lot 1, Block 7, Plat of Fisher Station, said point being 50 feet East of the Northwest corner of said Lot 1, Block 7, Plat of Fisher Station; thence Northeasterly to the place of beginning.

EXHIBIT 'B'

12148

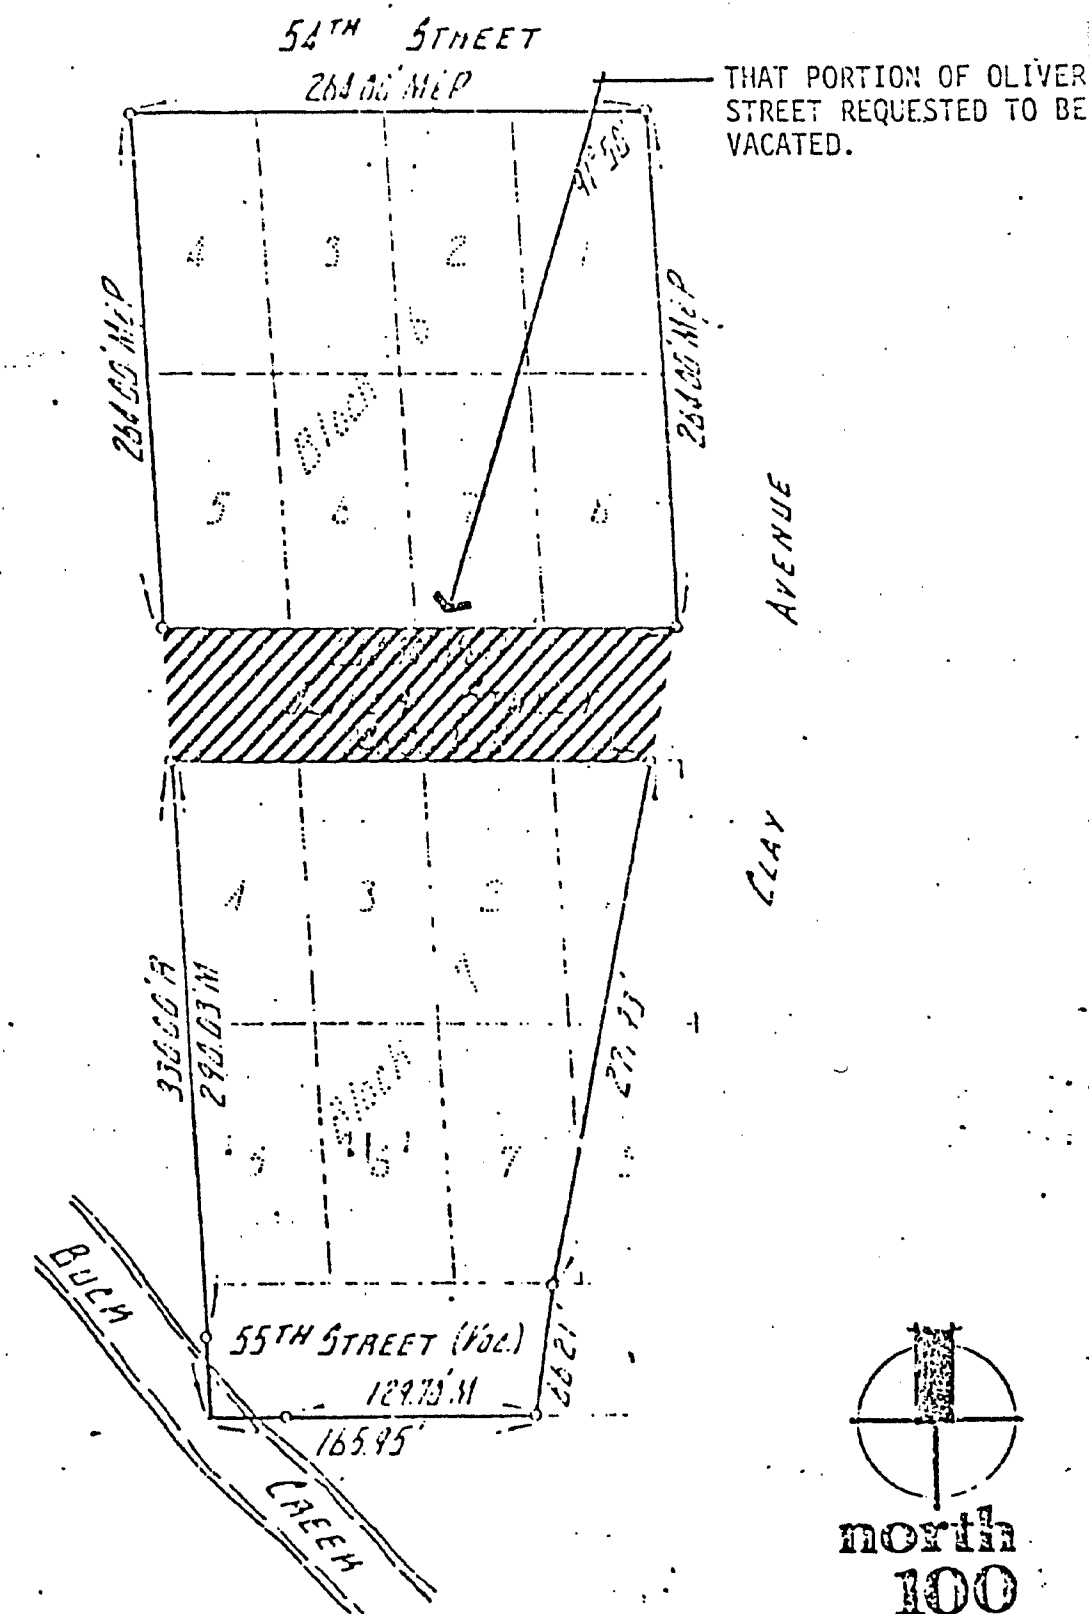

THAT PORTION OF OLIVER STREET REQUESTED TO BE VACATED.

OLIVER STREET VACATION

RESOLUTION TO VACATE A CERTAIN PORTION OF
BECK STREET IN THE CITY OF WYOMING

Bank
12148

WHEREAS, on February 7, 1972 the Planning Commission recommended that a portion of Beck Street in the City of Wyoming be vacated, and

WHEREAS, a public hearing was held on this date by the City Council to determine whether or not such portion of Beck Street should be vacated, now, therefore,


BE IT RESOLVED that the City Council does hereby vacate that portion of Beck Street described as follows:

Beck Street - lying between Blocks 1 and 4 and
between Blocks 2 and 3 of Fisher Station (Plat)
subject to an easement for utility purposes.

Councilman Koon moved, seconded by Councilman
Neff that the above resolution be adopted.

Motion carried: Yeas 6 Nays 0

I hereby certify that the foregoing Resolution was adopted by the City Council of the City of Wyoming, Michigan, at a regular session held on the 13th day of March, 1972.

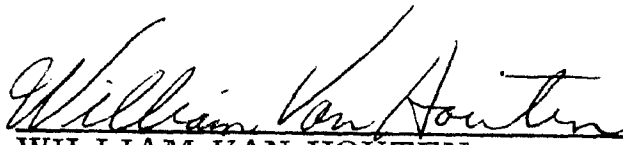
WILLIAM VAN HOUTEN
Wyoming City Clerk

