

MAP
of

Deiries

ADDITION

TO THE CITY OF

GERA AND IRAPIDS

KENT CO.

MIGH. Coffinberry Skeels & Collar

Surveyors

Part 1

Received Record July 18th AD 1873 at 11 o'clock AM

James Hunt Register

The accompanying plat of Nebraska Addition to the City of Grand Rapids Kent County Michigan is situated on the North East Quarter section twenty (20) of Twp. 11 N. R. 11 W. more particularly described as follows: Beginning at a point on the East and west quarter section line in section twenty nine (29) within (16) chains east from the center of the said section thence north parallel with the west line of said N & quarter plus (5) chains thence west parallel with the south line of said quarter section one (1) thence thence north parallel with the west line of said quarter section one (1) thence (14) chains and fifty (50) links thence east parallel with the south line of said quarter section plus (5) chains thence south parallel with the west line of said quarter section minus (19) chains and fifty (50) links to the south line of said quarter section thence west on said south line plus (14) chains to the place of beginning. Description of Plat: The foregoing described premises is laid out and plotted as follows: By a distance of not hundred and thirty two (132) feet west from the east line of said premises is a street sixty six (66) feet wide and parallel with said east line and extends the whole width of said distance of the plat and is called James Street. By a distance of one hundred and eighty (180) feet north from and parallel with the south line of said quarter section one (1) is a street sixty six (66) feet wide extending east and west across the plat excepting one foot on west side of the plat called Fountain Street. The balance of the foregoing described premises is laid out into four (4) blocks and marked with large open figures near the center of each block representing the number of each. The blocks are divided into lots and numbered from one (1) upwards to the highest number in the block and marked with black figures near the center of each lot. The eye of each lot is marked on the side and ends or on the parallel sides and ends with small black figures representing the size in feet.

Not	66	Included	66
132		132	
8		8	66
7		7	22
6		6	22
5		5	22
4		4	22
3		3	22
2		2	22
1		1	22
132		132	
7		9	22
6		8	22
5		7	22

SENECA

FOUNTAIN STREET

Dedication and all min by these presents that we the undersigned to J. Dietrich Hannach M. Dietrich proprietors and co-officers of the Kent and Colfax building Engineers have laid out and platted the foregoing described premises for an addition to the City of Grand Rapids in the County of Kent and State of Michigan to be known and recognized as Dietrichs Addition and we do hereby dedicate all the ground therein platted into streets to the public for all the uses and purposes of streets as witnesses our hands and seals this 15th day of July and year of our Lord One Thousand Eight hundred & Twenty three (1873)


Witness
 Henry Seymour
 Geo. H. Seymour
 State of Michigan
 Kent County

On this day of July one thousand eight hundred and twenty three before me a Notary Public for said County personally appeared J. Dietrich and Hannach M. Dietrich W. A. Coffinbury D. Cheek and H. C. Colfax known to me to be the persons who executed the foregoing instrument and acknowledged the same to be their free act and deed and the said Hannach M. Dietrich wife of the said J. Dietrich on a private examination by me separate and apart from her said husband acknowledged that she executed the same freely and without fear or compulsion from any one

I hereby certify that this plat is a correct copy of the plat now on record in the Register of Deeds of said County under the supervision of the Auditor General by tracing the plat on record and affixing thereto a carefully compared copy of the dedication & certificate

Dated this 2nd day of Feb 1910

John B. Le Tourneau
 Clerk and Gen. Depts.

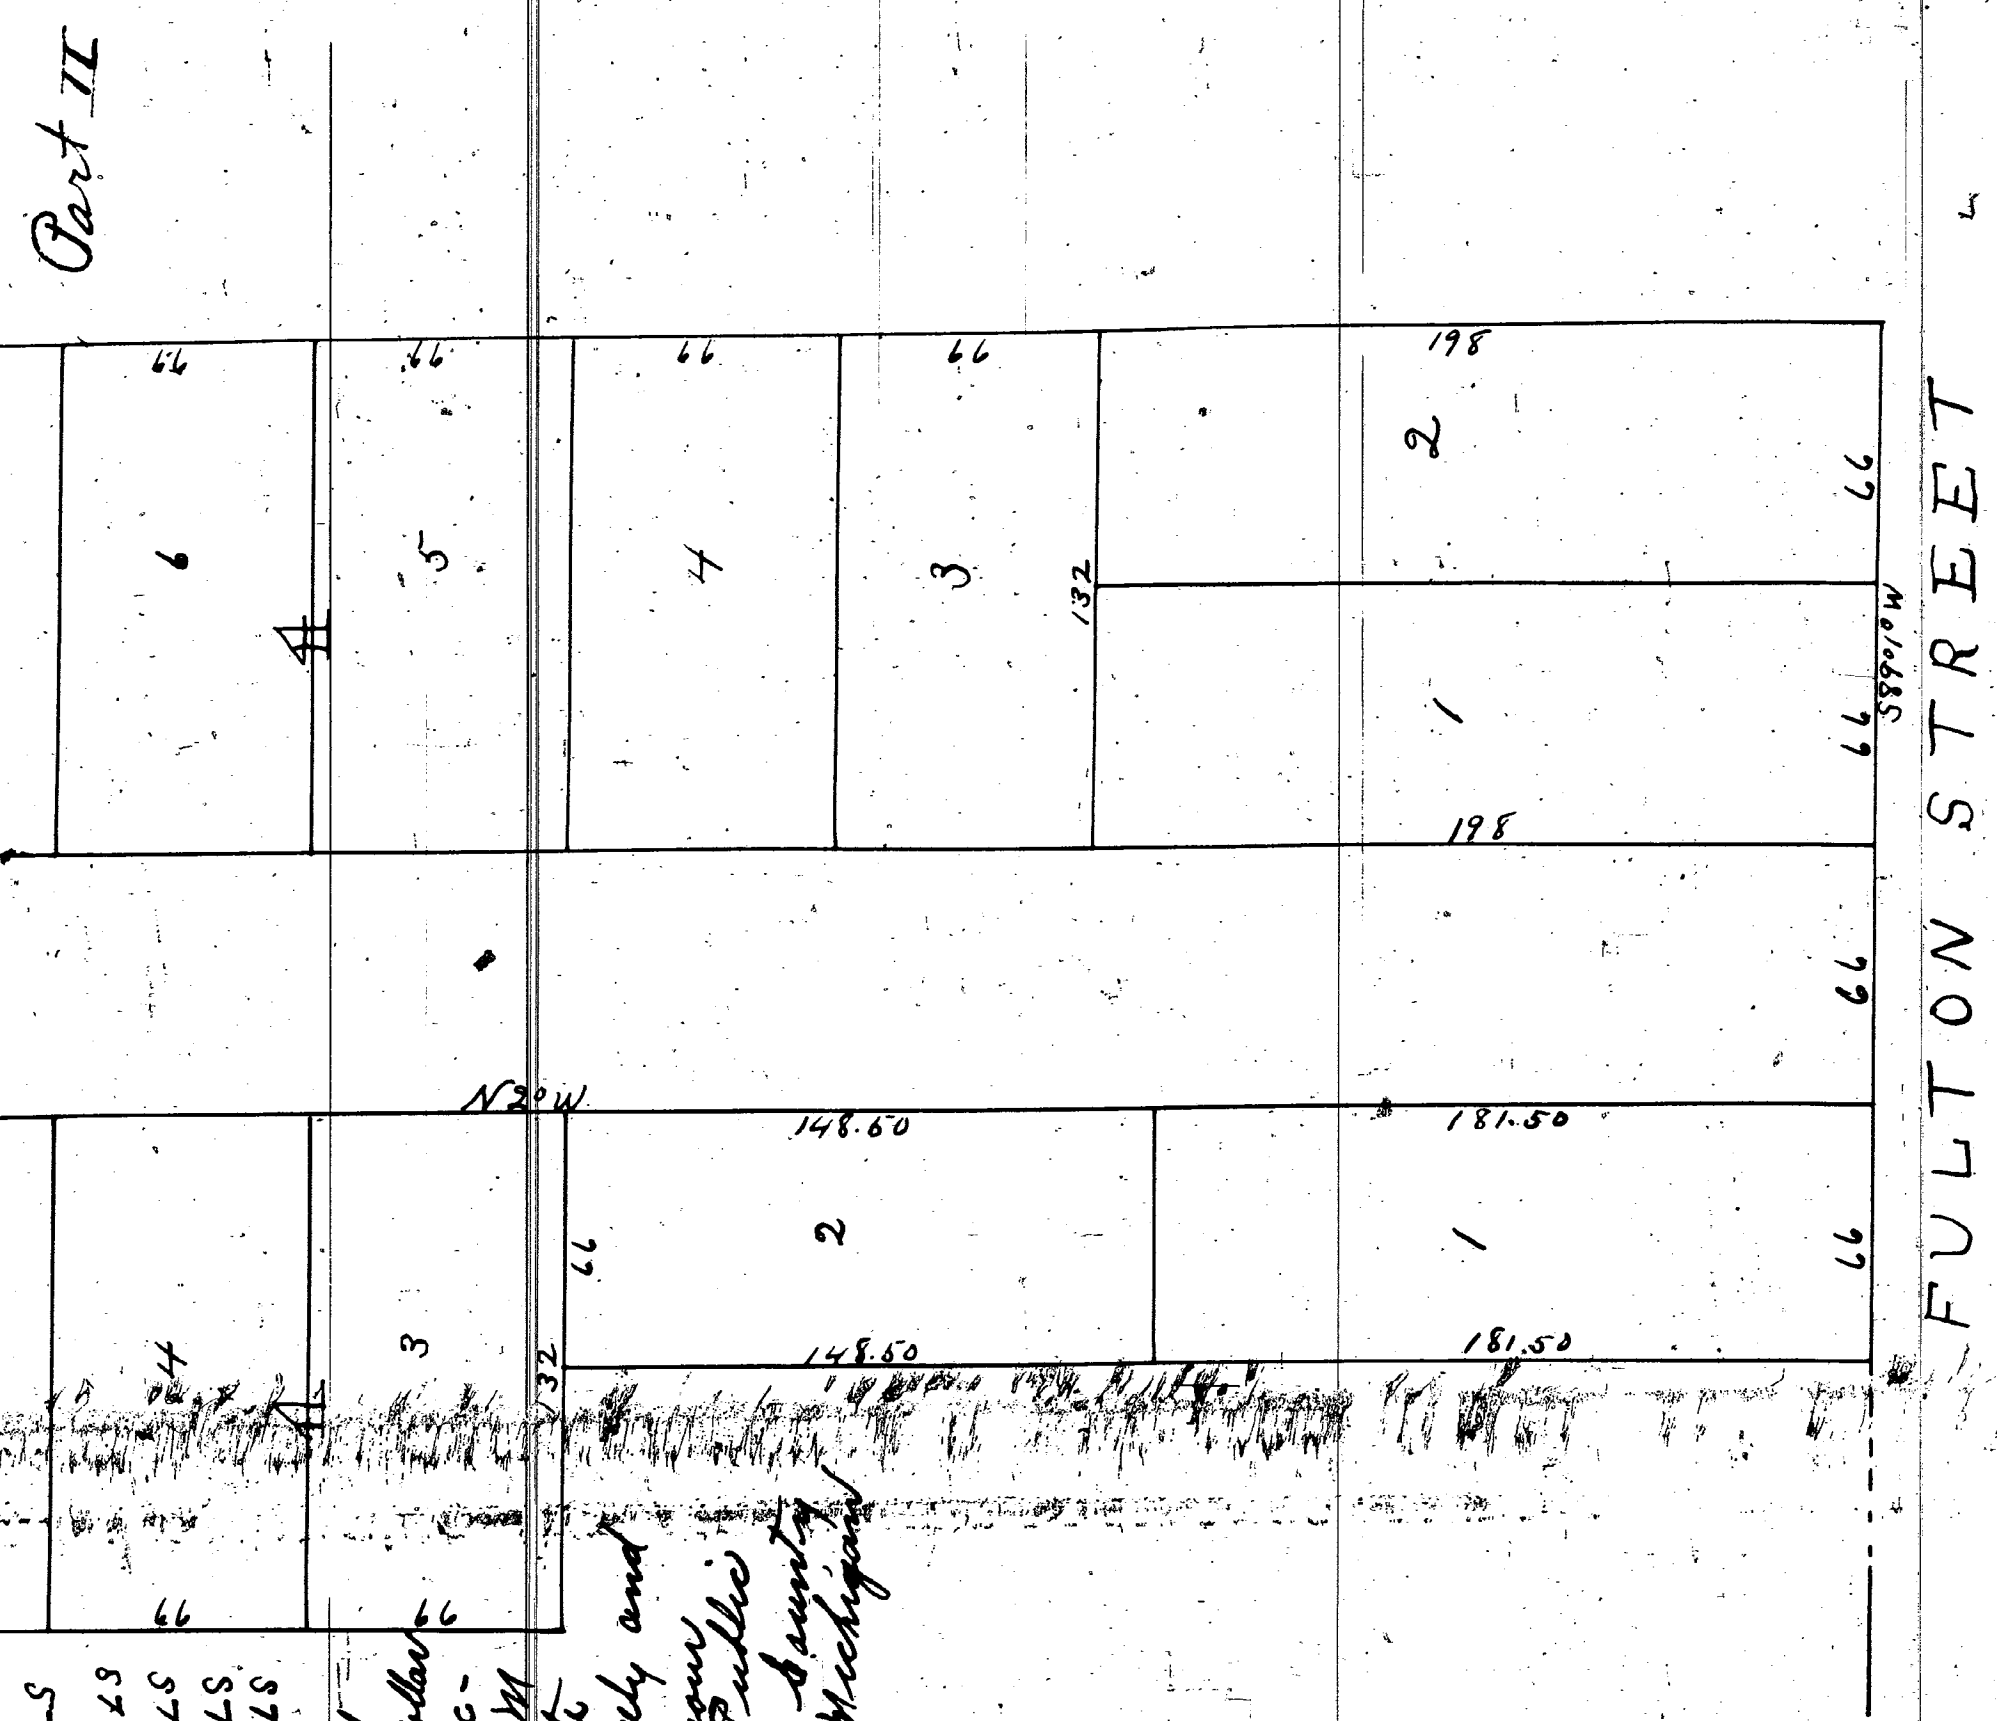

Dedication having all men by their presents that in the undersigned to J. Dietrich Hannak M. Dietrich proprietors and Coffinbury & Lake and both have been Engineers have laid out and plotted the foregoing described premises for an addition to the City of Grand Rapids in the County of Kent and State of Michigan to be known and recognized as Dietrichs Addition and we do hereby dedicate all the ground thereon plotted into streets to the public for all the uses and purposes of streets as witnesses our hands and seals this 15th day of July and year of our Lord One Thousand Eight hundred & Twenty three (1873)

Witness
Henry Seymour
Esq
N. H. Seymour
State of Michigan
Kent County

On this day of July one thousand eight hundred and twenty three before me a Notary Public for said County personally appeared J. J. Dietrich and Hannak M. Dietrich W. L. Coffinbury D. Sheeha and N. A. Collier known to me to be the persons who executed the foregoing instrument and acknowledged the same to be their free act and deed and the said Hannak M. Dietrich wife of the said J. J. Dietrich on a private examination by me separate and apart from her said husband acknowledged that she executed the same freely and without fear or compulsion from any one

I hereby certify that this plat is a correct copy of the Kent County Michigan plat now on record in the Register of Deeds of said County being made under the supervision of the Auditor General by tracing the plat on record and affixing thereto a carefully compared copy of the dedication & certificate

Dated this 2nd day of Feb 1910

John B. Le Fontaine
Clerk and Gen. Dept.

