

Part I
MAP


of
Marble
ADDITION

to the

CITY OF GRAND RAPIDS

Record for Record Oct 12. A.D. 1872 AT 4 o'clock PM

Wm G Rockwell
Register

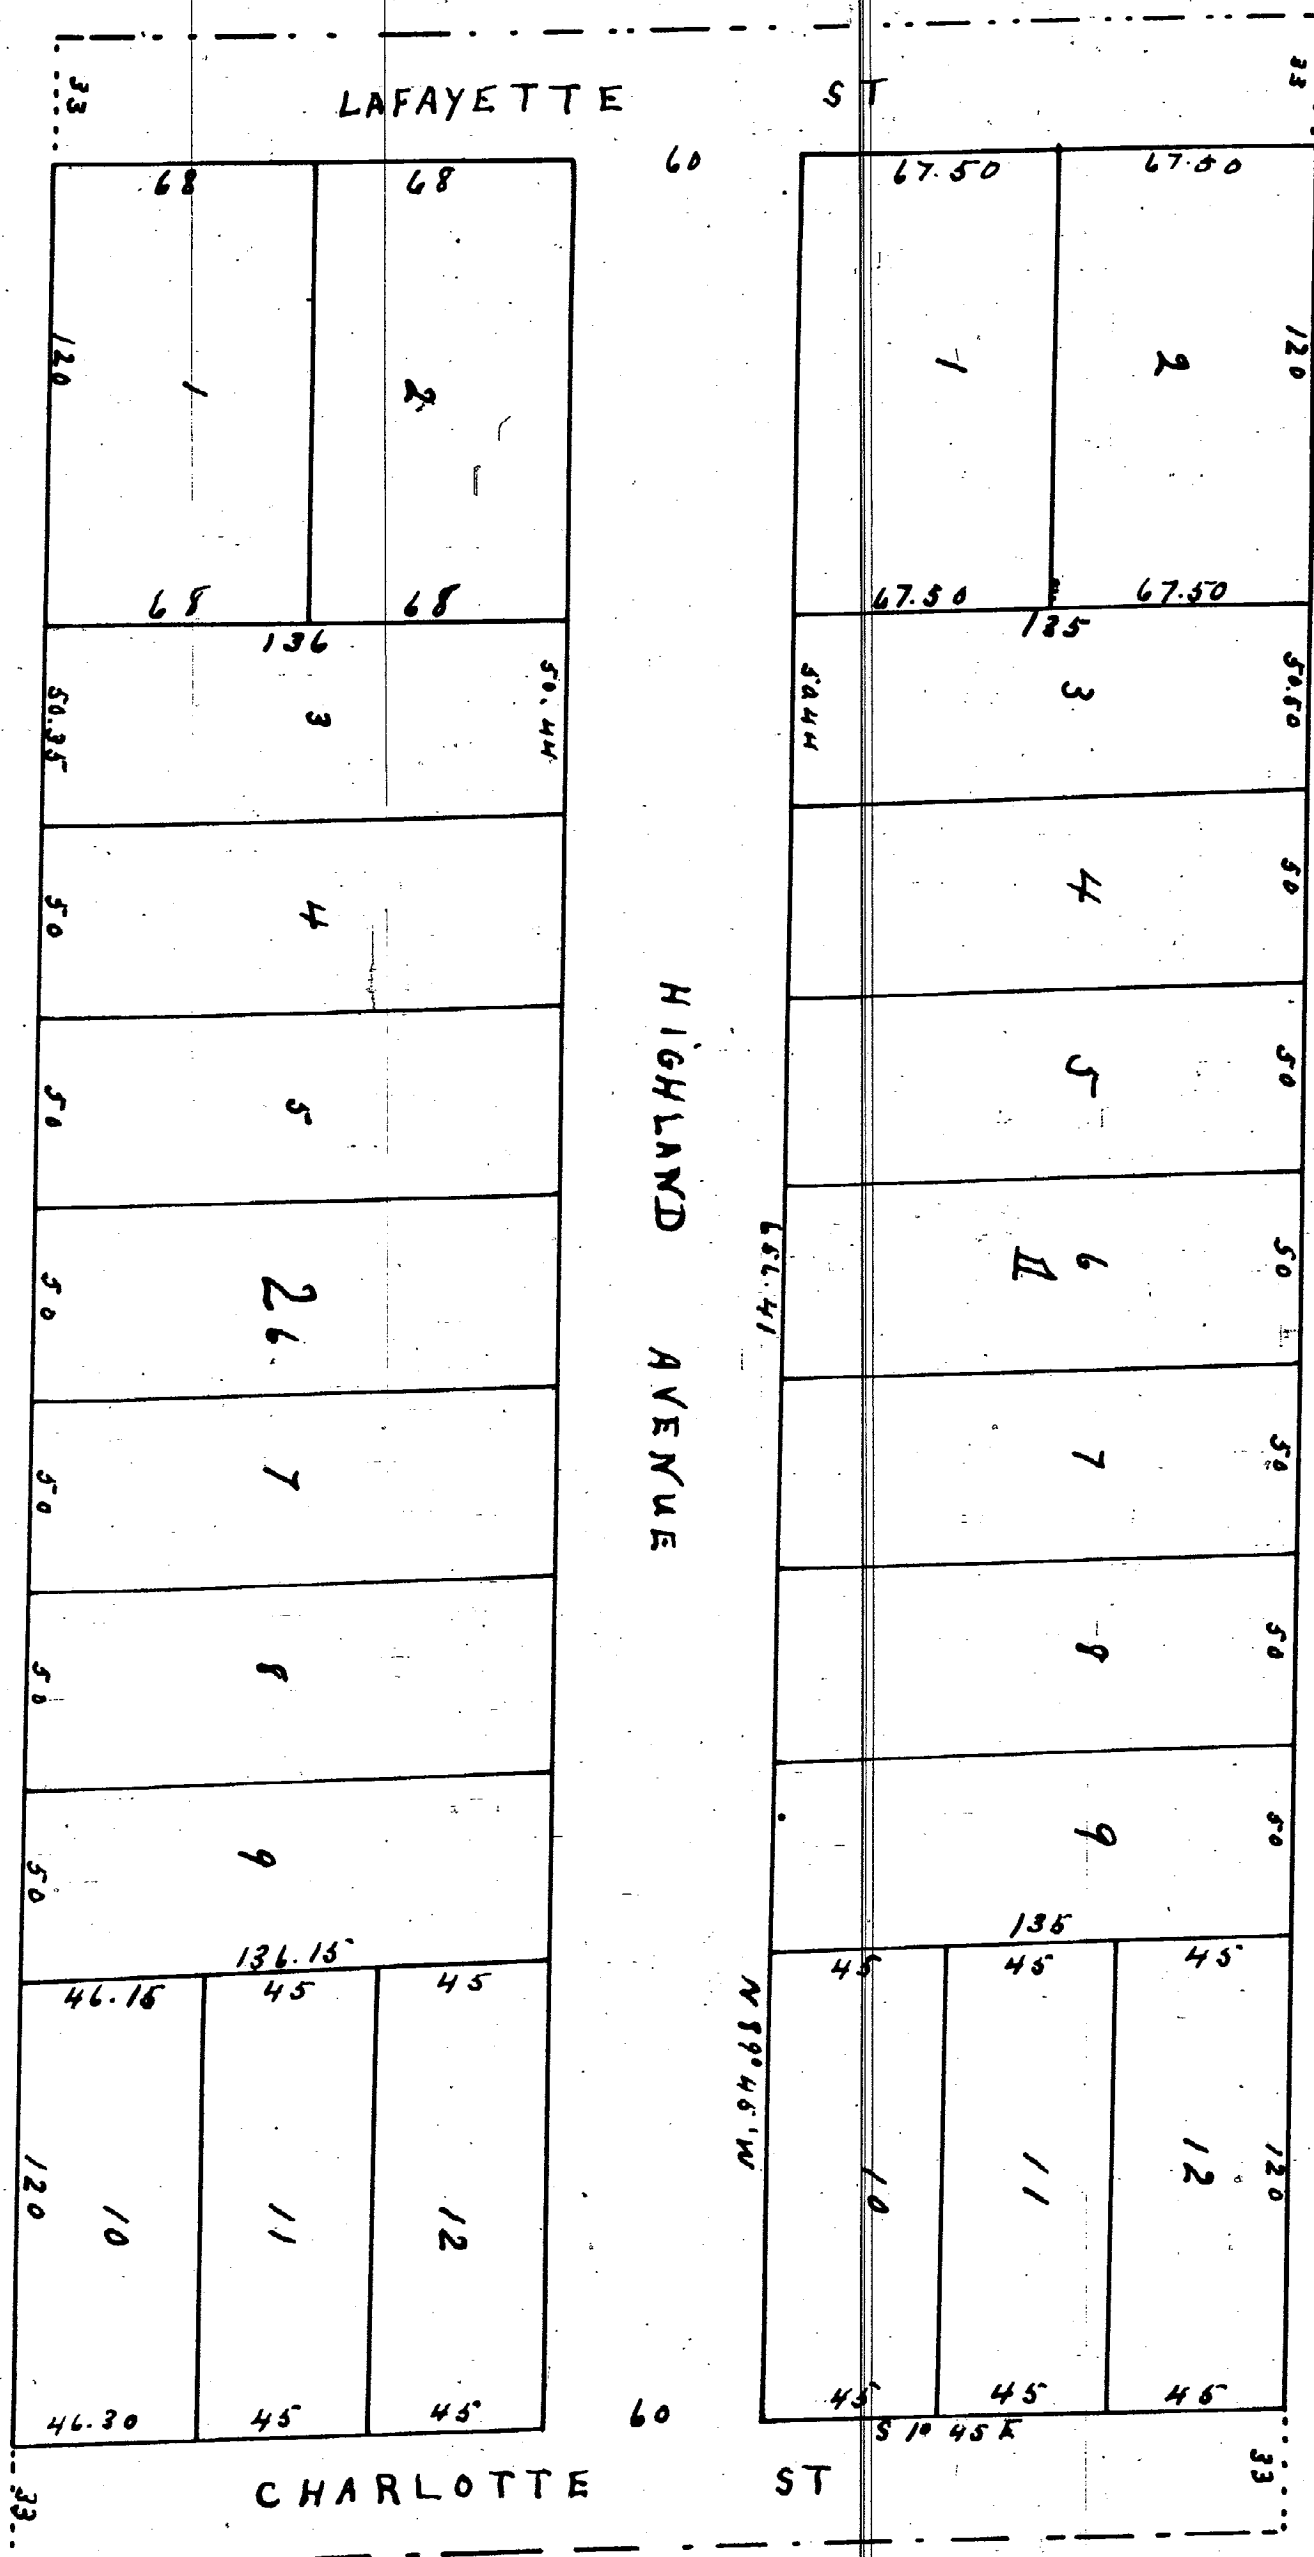

Know all men by these presents that we Emory W. Munnickler Esq. Engineer and Surveyor who made this Map or Plat of "Mac Lane Addition to the City of Grand Rapids for the Proprietors thereof and we Henry O. Churchill Esq. Liller & Churchill his wife Charles M. Mac Lane and Willard Kingsley the Proprietors of said Addition do hereby certify and declare that the said Mac Lane Addition to the City of Grand Rapids in the County of Kent and State of Michigan has been laid out surveyed and plotted as an Addition to said City of Grand Rapids that the said survey and this map thereof were made by the said Emory W. Munnickler Esq. Engineer and Surveyor and were caused to be made by the said Proprietors and that this map is a Map or Plat of said Addition and we further certify set forth and declare that the said Addition includes and includes the south half of the north east quarter of the south west quarter of section thirty one Town seven north Range Eleven West County of Kent Michigan And we further certify and declare that all the streets are particularly set forth and described on and by this Map or Plat by their true courses bearings and names in writing and by wide and figures upon that portion of said Map or Plat dedicated and intended for that purpose And all the lots are numbered in Blocks by progressive numbering from 1 to 12 inclusive in each Block and the length of their sides plainly defined by figures and some dimensions and are parallel to the length of said lots are marked upon one tier all other lots have the length of their sides plainly defined by figures The figures on said map denoting the length and widths of streets and lots represent feet and decimal parts of feet In witness whereof we in presence of the parties in such case made and provided hereto set our hands and seals this twelfth day of October in the year eighteen hundred and twenty two

State of Michigan } ss
County of Kent

On this twelfth day of October in the year eighteen hundred and twenty two before me a Notary Public in and for said County personally appeared the above and foregoing mentioned Emory W. Munnickler Esq. Engineer and Surveyor who made the foregoing map or plat and Henry O. Churchill and Liller & his wife Charles M. Mac Lane and Willard Kingsley the Proprietors of said Addition and who acknowledged said map to be made and actually acknowledged said map or plat and the foregoing dedication and explanation thereof to be their free act and deed

Emory W. Munnickler seal
H. P. Churchill seal
Liller & Churchill seal
C. M. Mac Lane seal
Willard Kingsley seal

A Peter Sinclair
Notary Public
in and for Kent County
Michigan

I hereby certify that this plat is a correct copy of the plat now on record in the Register of Deeds office being made under the supervision of the Auditor General by tracing the plat on record and affixing thereto a carefully compared copy of the dedication and certificate
Dated this 4th day of Feb. 1910

John B. La Tourette
Clerk and Gen. Depts.