

Part 1

Read for record April 30th A.D. 1873 at 9 o'clock A.M.

Union Hunt

Register

A L Skinner's

Approved by the Board of Public Works April 29th 1873

John B. Colton

Excutor

ADDITION

to the

CITY OF


GRAND RAPIDS

Part of N¹/₂ SW¹/₄ Sec 18 T1 N R11 W


Surveyed & platted by E. W. Muescher C.E.

I hereby certify that this plat is a correct copy of the plat now on file in the Register of Deeds office being made under the supervision of the Auditor General by tracing the plat on record and affixing thereto a carefully compared copy of the dedication and certificate dated this 7th day of Feb. 1870

John B. Skinner
Deed and Sur. 10th 1870

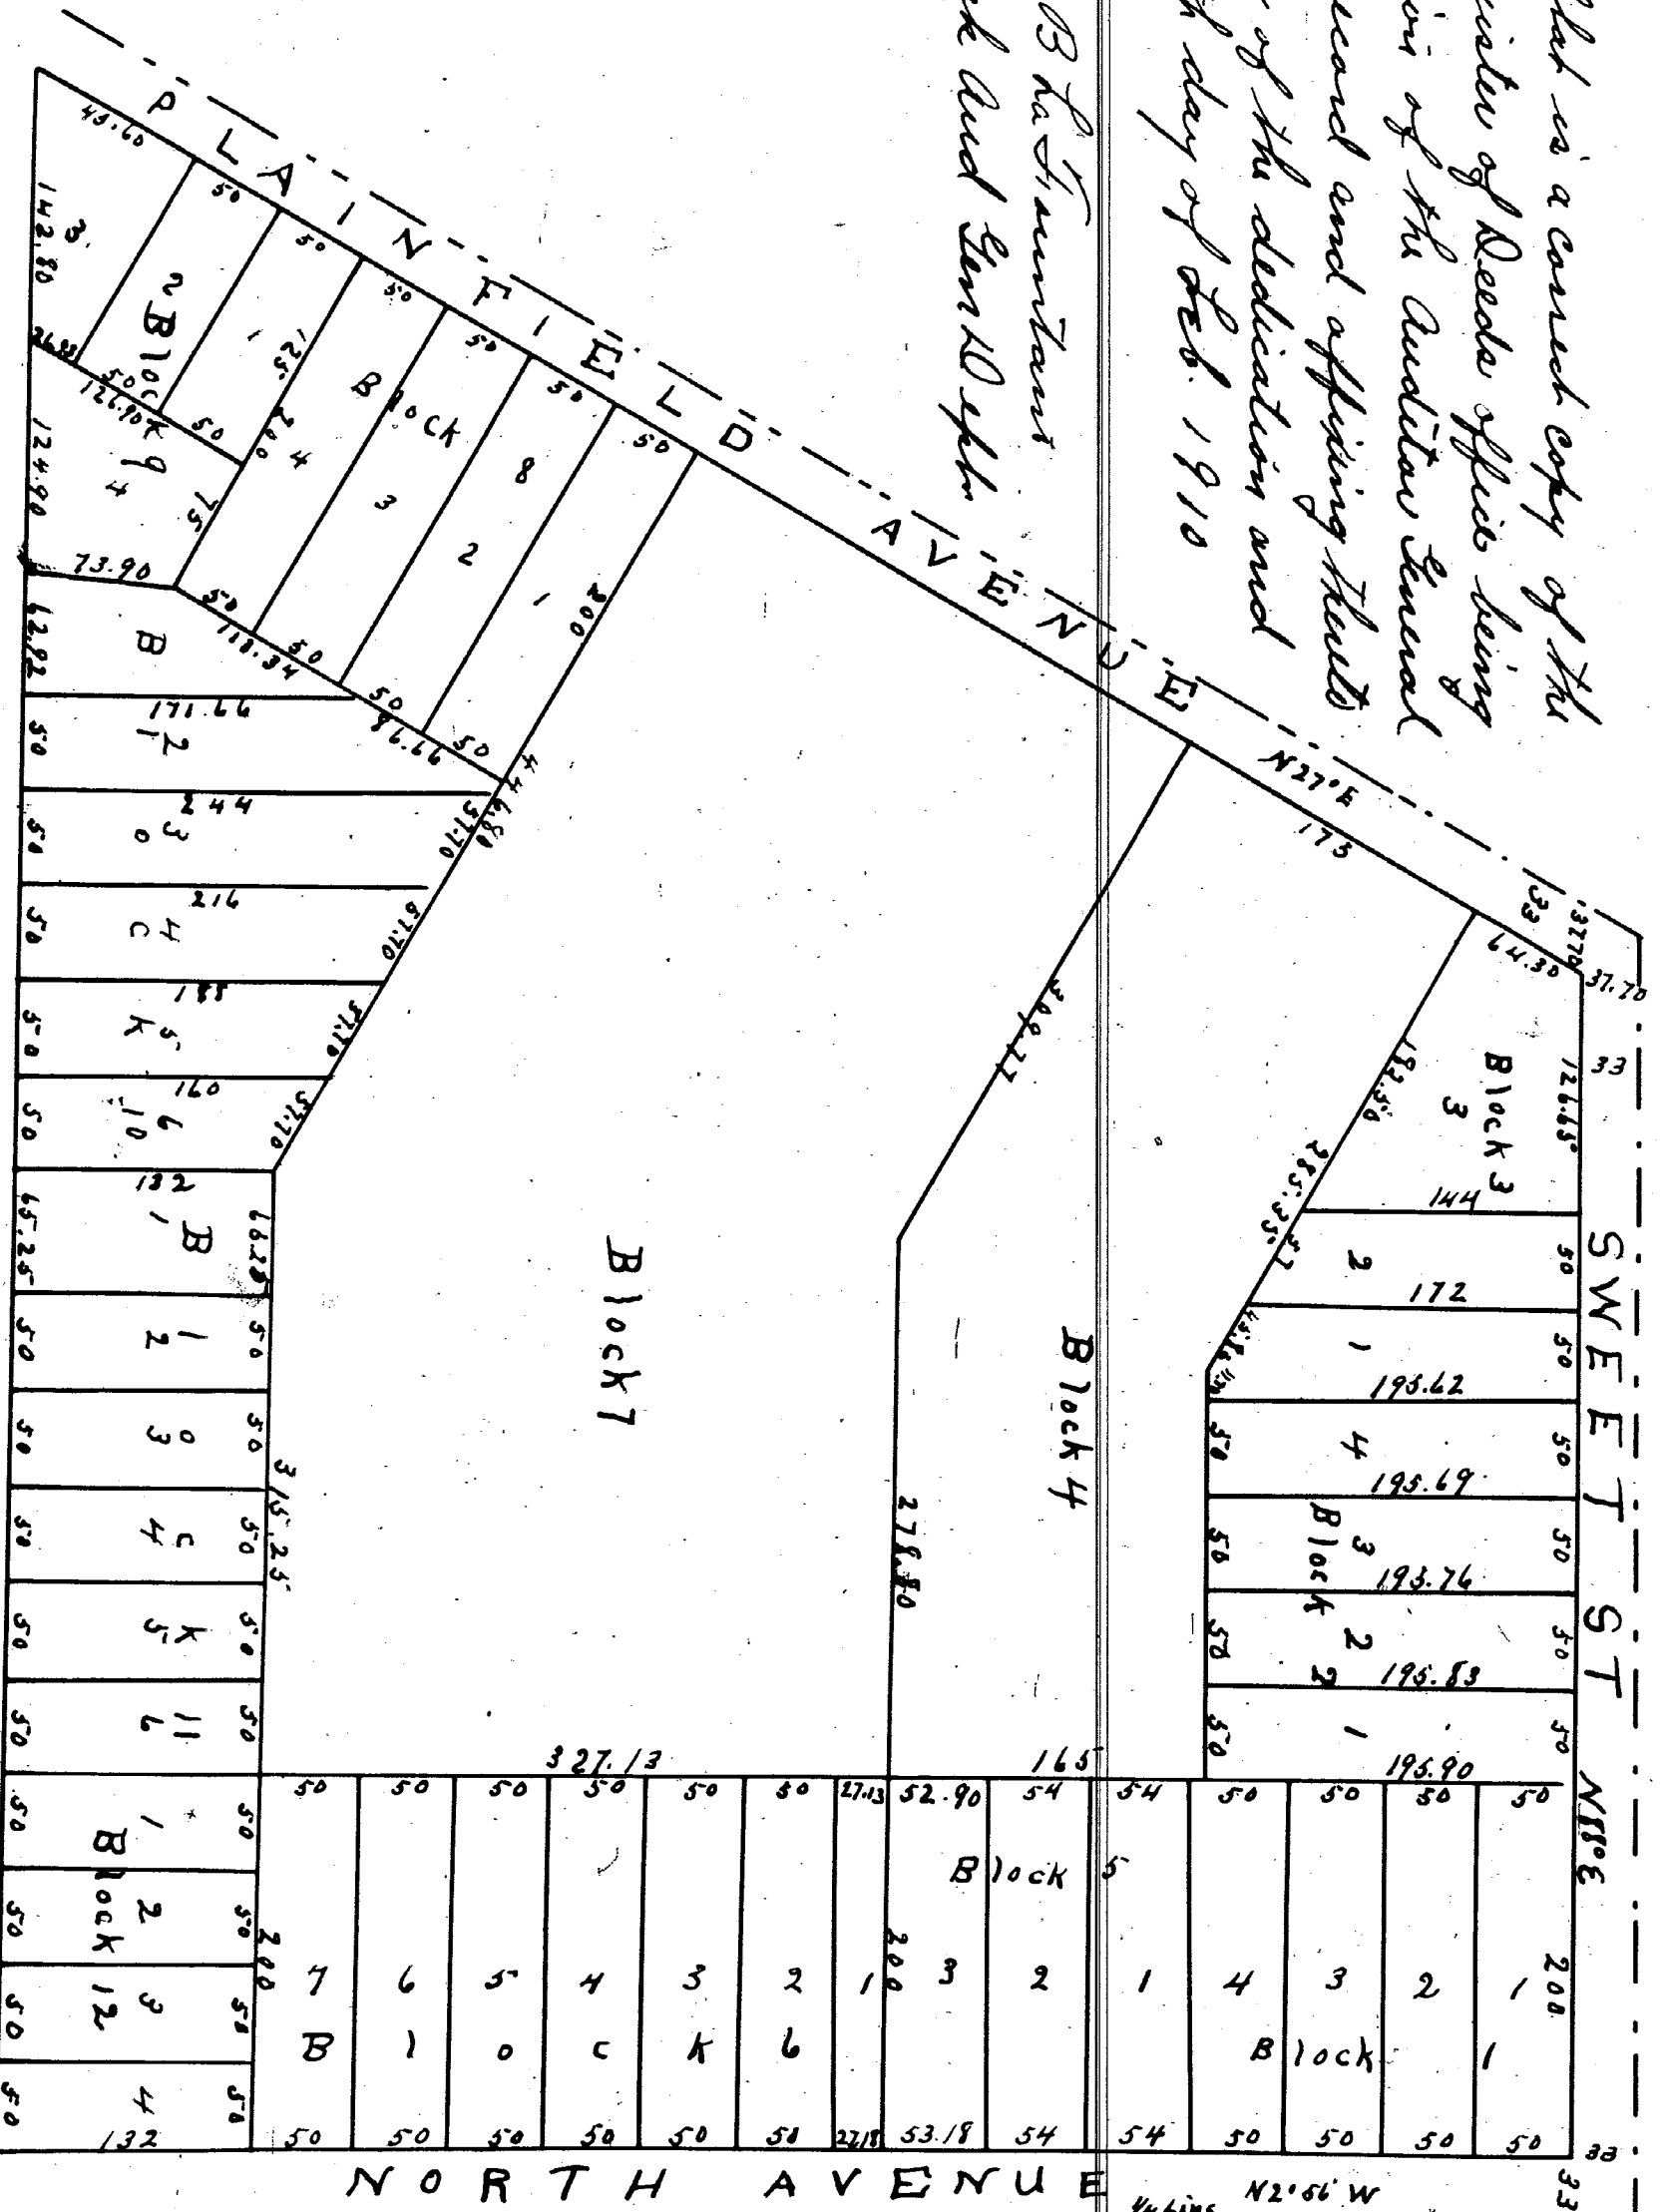

Part II

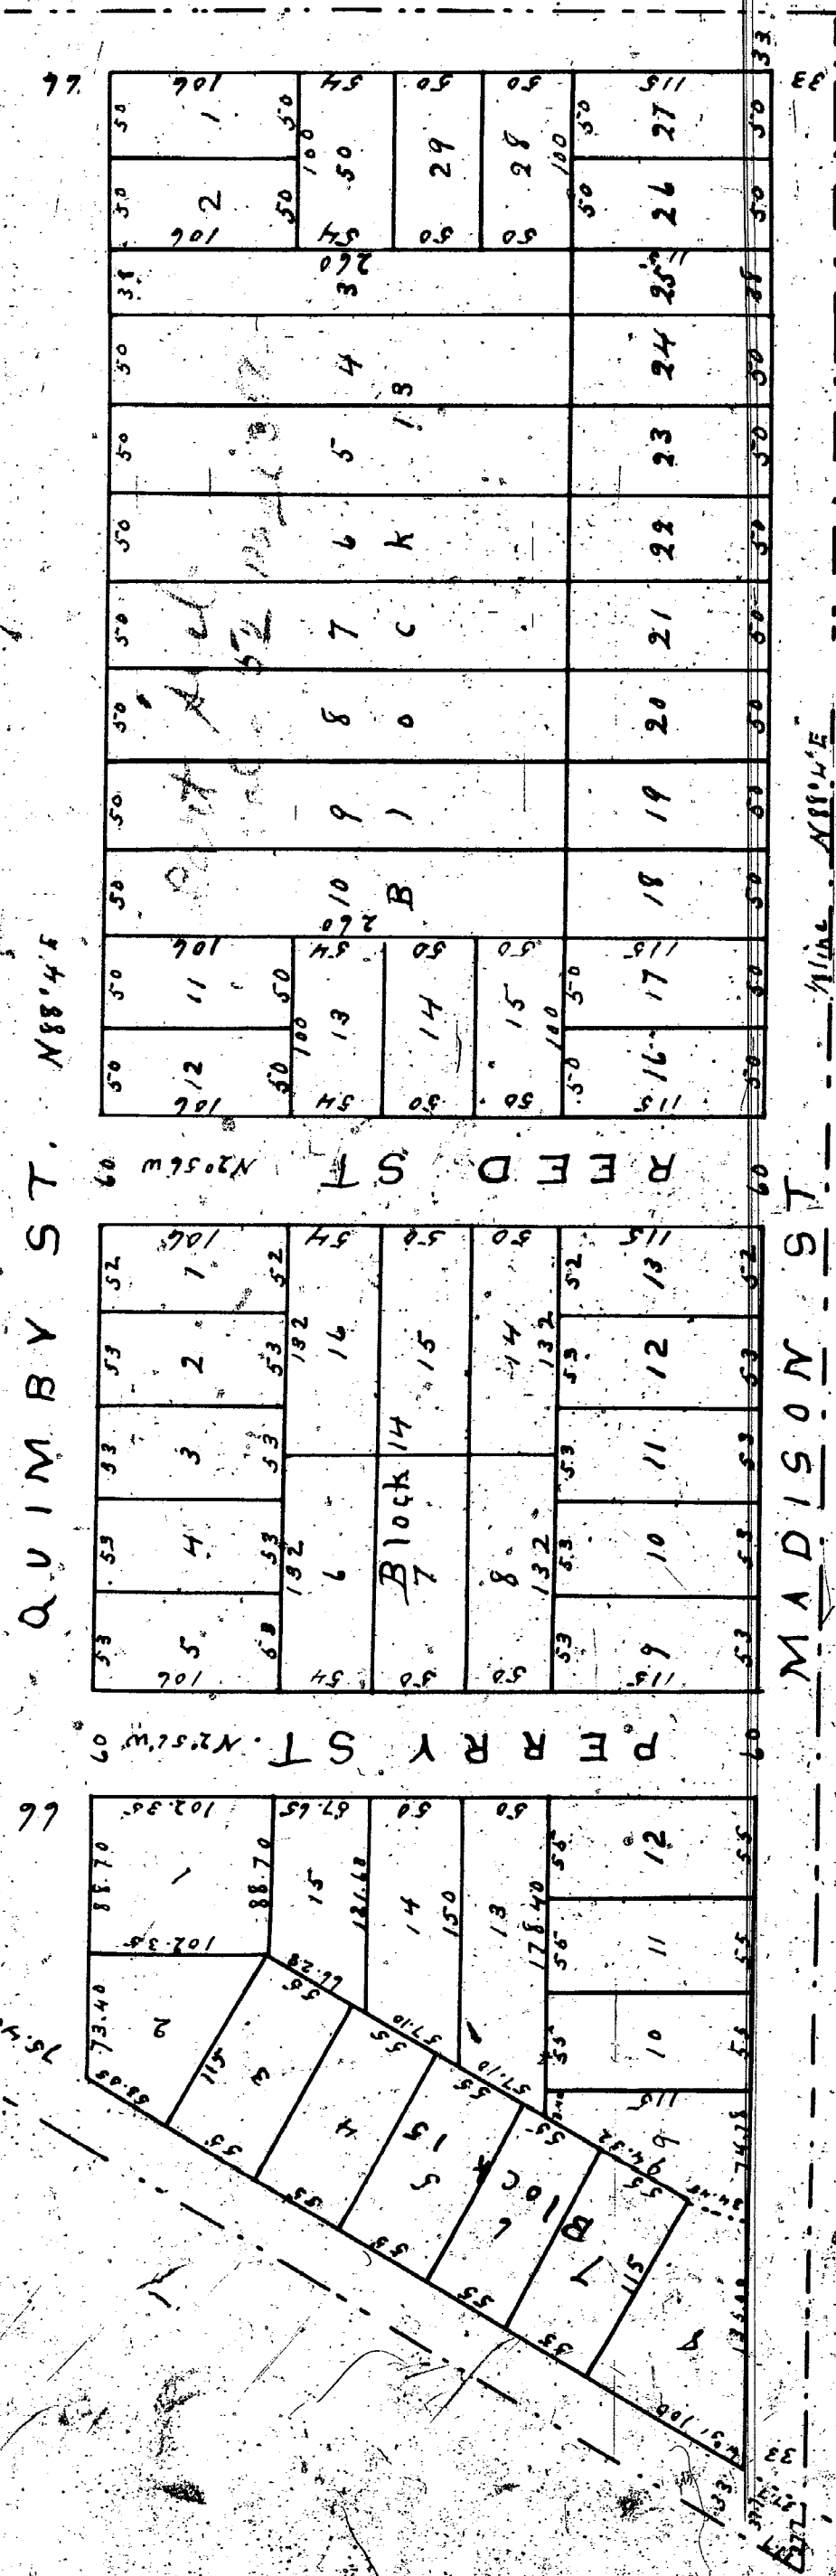

Know all men by these presents that Adolphus L. Skinner who is the proprietor of the following described tract of land situate in the City of Grand Rapids, County of Kent and State of Michigan to wit so much of the north half of the south west quarter of Section eighteen of Township seven North of Range Eleven West as lies east of the center of Champlain Avenue, has caused the same to be subdivided into streets blocks and lots and plotted the same under the name of A. L. Skinner's Addition to the City of Grand Rapids that the accompanying plat is a correct map of said tract and that the several blocks are numbered consecutively from 1 to 30 and the number of each lot placed near the center of each lot that the length of each side of each lot is indicated on the plat by figures which are intended to represent feet and decimals of a foot that the corner widths and magnitudes of the several streets are indicated by figures in their appropriate places on the plat that said streets are hereby dedicated to the use of the public highways In witness whereof the said Adolphus L. Skinner the said proprietor and Lucinda A. Skinner his wife who hereby relinquishes her right of dower in so much of said Addition as is included in the several streets and Emory W. Maunier a Civil Engineer & Surveyor who surveyed and plotted said Addition have hereunto set their hands and seals this twenty sixth day of April A. D. 1873.

Adolphus L. Skinner
Lucinda A. Skinner
Emory W. Maunier

State of Michigan }
County of Kent } On this twenty sixth day of April A. D. 1873 before me a Notary Public in and for said County personally appeared Adolphus L. Skinner and Emory W. Maunier known to me to be the persons who executed the foregoing instrument and acknowledged the same to be their free act and deed for the use and purposes hereinafter set forth and the said Lucinda A. Skinner wife of the said Adolphus L. Skinner on a private examination by me separate and apart from her said husband acknowledged that she executed the same freely and without any fear or compulsion from any one.

Charles W. Warrell
Notary Public
Kent County Mich.