

PLAN OF

Part I

McGowan & Harrell



SUBDIVISION OF LOT NO 16

Of Antoine Campaus Subdivision of the

WEST 1/2 OF SOUTH WEST 1/4 SEC 31 T 7 N R 11 W

Surveyed & Drawn by John F. Tinkham Sept 1872

Received for record Sept. 27 A.D. 1872 At 2 o'clock P.M.

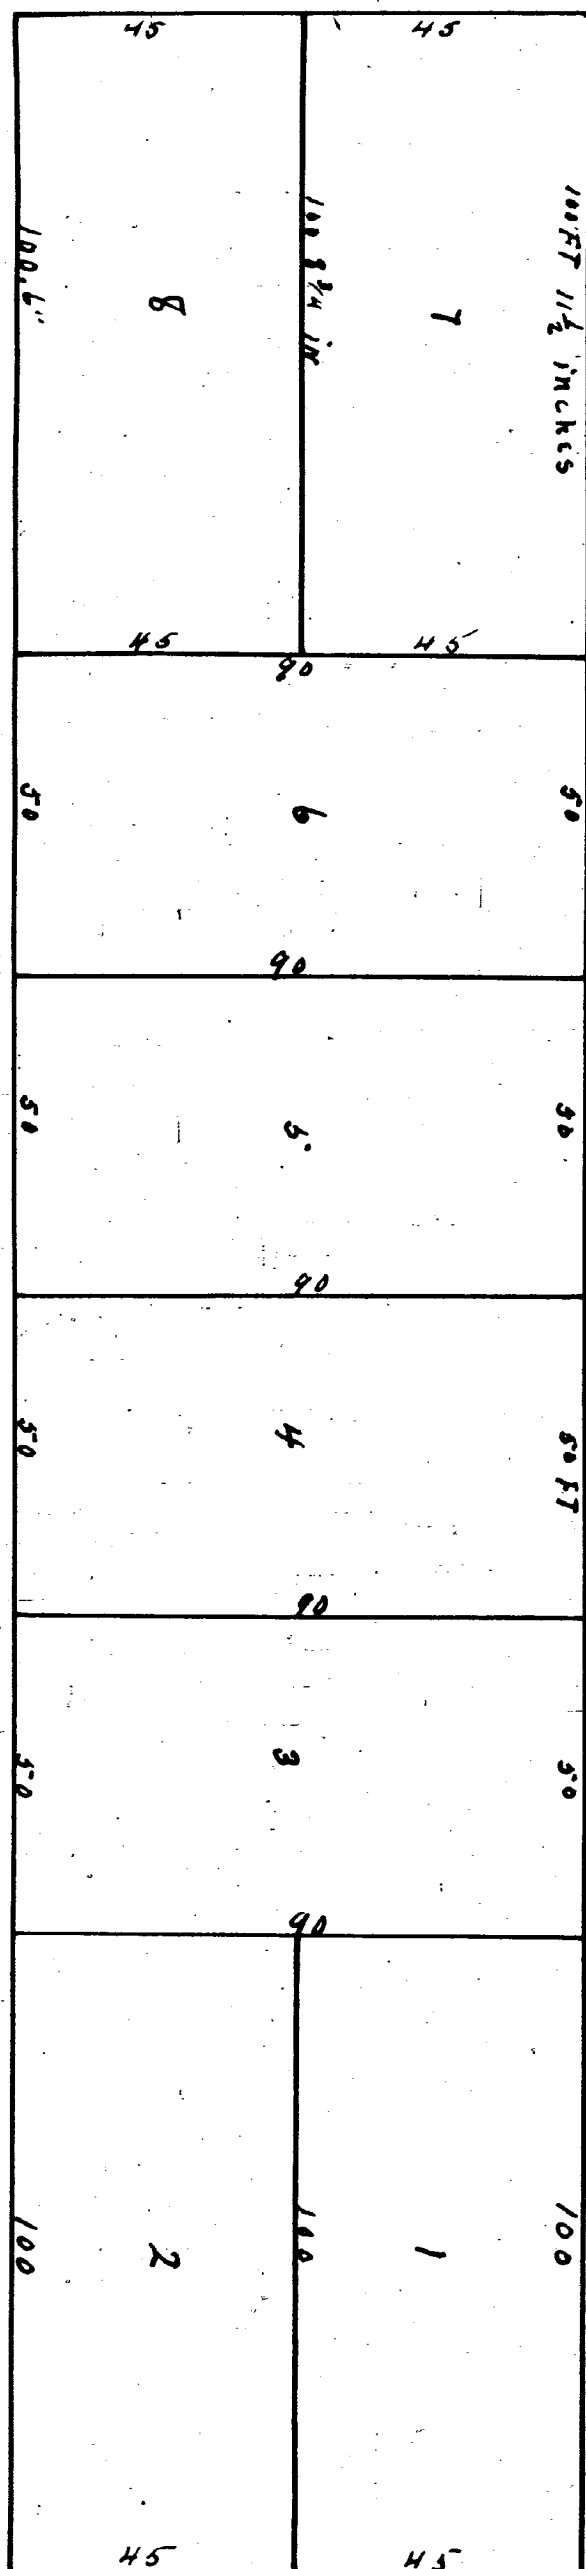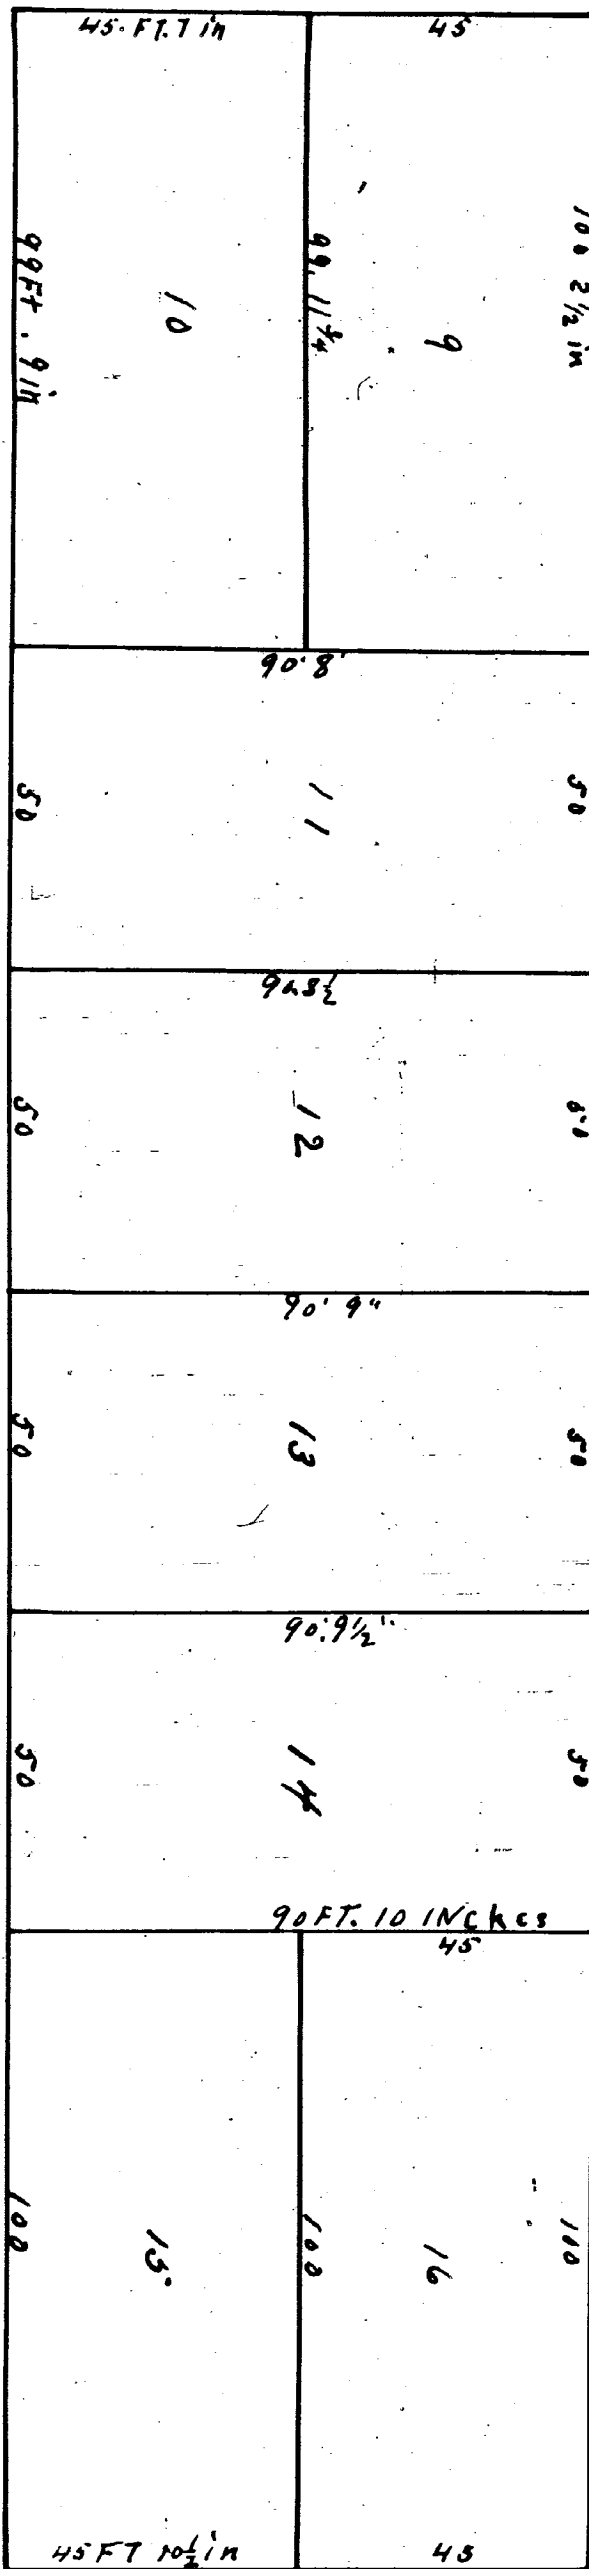

Monson Street East parallel to Mine of Lot 16 (Original)
400 FT 4/4 inches long on Centre of A Campaus Subdiv.
line between Centre St & Jefferson Ave.

Centre Street
As laid out on A Campaus Subdiv.

Jefferson Avenue
As shown on A Campaus Subdiv.

South

N

50 FT

66

66

State of Michigan }
County of Kent }
Know all men by these presents that we John B. Fountain, Civil Engineer and Surveyor who made this plat on the reverse side of this plat of Morgan and Pierce Subdivisions of Lot Number 16 of Orleans Township's Subdivision of the west fractional half of the south west quarter of section thirty one in Township 7 North Range 11 West and situated in the City of Grand Rapids for the purposes Henry and Arthur R. Morgan and Emma M. Pierce the said proprietors of the said subdivision do hereby certify and declare that the said subdivision has been laid out, surveyed, plotted and plotted that this said plat was made by the said John B. Fountain Civil Engineer and Surveyor and was caused to be so made by the said proprietors that the said plat is a true plat of said subdivisions as the same has been so laid out and surveyed that border street and Jefferson Avenue remain as previously laid out and that Mason Street has been laid out 33 feet wide and 400 ft. inches long and parallel to the North side of said Lot 16 as set forth on the face of the plat by writing and figures All the lots intended for sale are designated by figures number and have their precise length and width denoted by figures thereon this distance upon said plat are stated in feet and inches
I'm witness whereof and in pursuance of the Statute in such case made and provided we hereunto set our hands and seals this twenty fifth day of September A.D. 1872
John B. Fountain Civil Engineer & Surveyor L.S.
Arthur R. Morgan L.S.
Emma M. Pierce L.S.

State of Michigan }
County of Kent }

On this Twenty fifth day of September A.D. 1872 before me a Notary Public in and for the County of Kent personally appeared John B. Fountain Arthur R. Morgan and Emma M. Pierce to me well known and who specially executed the foregoing instrument as and for the purpose therein set forth and severally acknowledged the same to be their free act and deed as for said purpose them appeared

L. O. Kingsbury Notary
Public Kent Co Mich

I hereby certify that this plat is a correct copy of the plat
now on record in the Register of Deeds office being made under
the supervision of the Auditor General by tracing the plat on
record and affixing thereto a carefully compared copy of the
dedication & certificates

Dated this 4th day of Feb. 1910.

John B. Le Fountain
Clerk and Gen. Dep't

Part II