


Received for record Nov 12^d 1868 at 11 3/4 O'clock AM

Wm. G. Beckwith
Register

12156

PLAT OF THE VILLAGE of SPARTA.

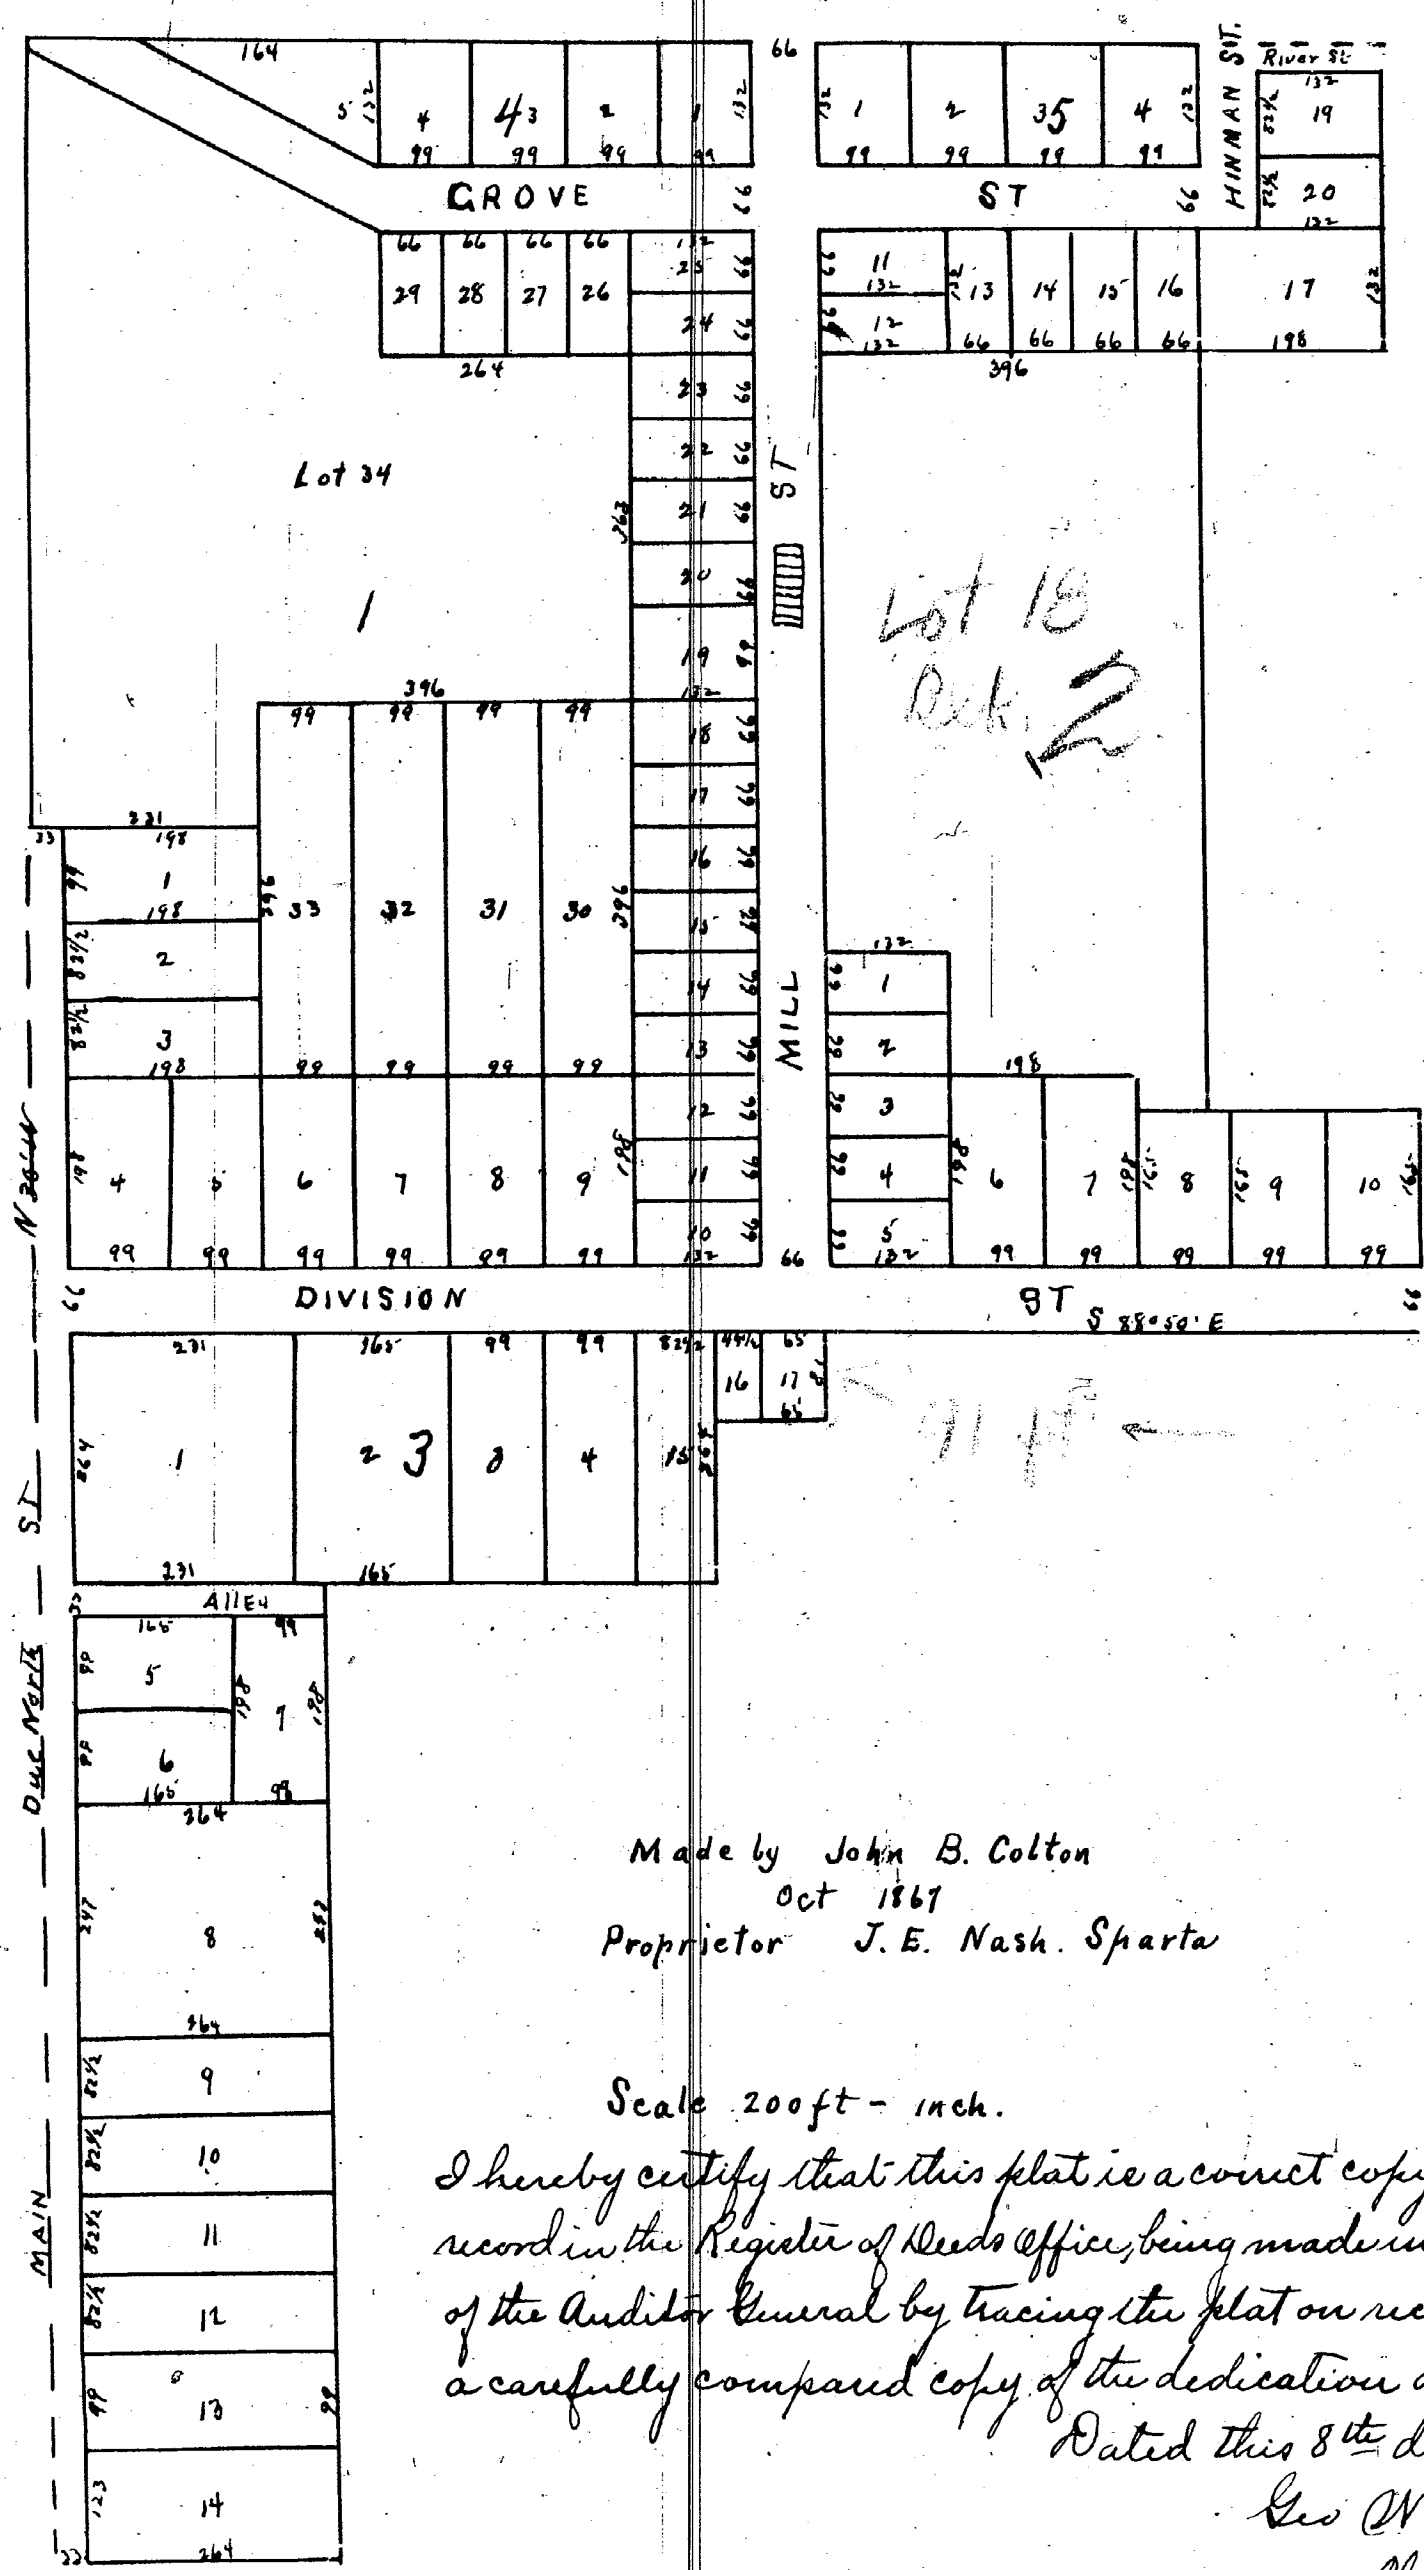

Made by John B. Colton
Oct 1867
Proprietor J. E. Nash. Sparta

Scale 200ft - inch.

I hereby certify that this plat is a correct copy of the plat now on record in the Register of Deeds Office, being made under the supervision of the Auditor General by tracing the plat on record and affixing thereto a carefully compared copy of the dedication and certificates.

Dated this 8th day of Feb 1910

Geo W Bennett
Clark and Genl. Dept.

Be it remembered that the foregoing is a Plat of a piece of land bounded and described as follows, to wit: Beginning at the Section corner intersecting Sections Fourteen Fifteen Twenty two & Twenty three of Sparta, County of Kent and State of Michigan, thence running South on the Section line between Sections Twenty two and Twenty three thirteen hundred & twenty seven feet, thence East parallel with the Section line between Section Fourteen & Twenty three two hundred & sixty four feet, thence North parallel with the first line ten hundred & thirty feet, thence East parallel with the Section line four hundred & twelve & one half feet, thence North parallel with the first line one hundred & seventy three feet, thence East parallel with the Section line one hundred & fifteen feet, thence North parallel with the first line ninety one feet, thence East parallel with the Section line six hundred & twenty seven feet, thence North parallel with the West line of Section Fourteen two hundred & thirty one feet, thence West parallel with the South line of Section Fourteen two hundred & thirty one feet, thence North parallel with the West line of said Section seven hundred & ninety two feet & thirty one feet, thence East parallel with the South line of said Section one hundred and ninety eight feet, thence North parallel with the West line of said Section three hundred & thirty feet, thence West parallel with the South line of said Section fourteen hundred & nineteen feet to the West line of said Section, thence South on the Section line thirteen hundred & twenty feet to the place of beginning. The portions of land hereby appropriated and set apart as public grounds on this Plat are described as follows, to wit: What is laid down on this Plat as half of Main Street as a portion of land thirty three feet wide and eighteen hundred and twenty two feet long and what is laid down as Division Street sixty six feet wide and fourteen hundred & fifty two feet long. And Mill Street sixty six feet wide and twelve hundred & eighty seven feet long. And Grove Street sixty six feet wide and two hundred & thirty one feet long. And Winman Street sixty six feet wide and one hundred & ninety eight feet long. And Loop Alley River Street thirty three feet wide and one hundred and ninety eight feet long. And Loop Alley thirty three feet wide and two hundred & thirty one feet long. The above described are all intended and set apart as streets. The Blocks or Sections are progressively numbered by figures placed near the center thereof from one to five. The Lots are numbered on each of said Blocks, the same by small figures. The small figures at the sides and ends of the lots designate their respective lengths & widths in feet.

In Witness Whereof We Jonathan E. Nash and Augusta Nash the Proprietors of the above land as platted, have hereunto set our hands and seals this first day of October one thousand eight hundred & sixty seven.

Signed Sealed & Delivered in presence of
William H. Taylor
James Dagers.

Jonathan E. Nash *ES*
Augusta Nash *ES*

State of Michigan
County of Kent

On this fifteenth day of June one thousand and eight hundred & sixty eight, before me a Notary Public in and for said County, personally came the above named Jonathan E. Nash and Augusta Nash his wife known to me to be the same persons described in & who executed the foregoing memorandum, and acknowledged the same to be their act and deed. And the said Augusta Nash wife of the said Jonathan on a private examination had by me separate and apart from her said husband, acknowledged that she executed the same freely without fear or compulsion from any one.

William H. Taylor
Notary Public