
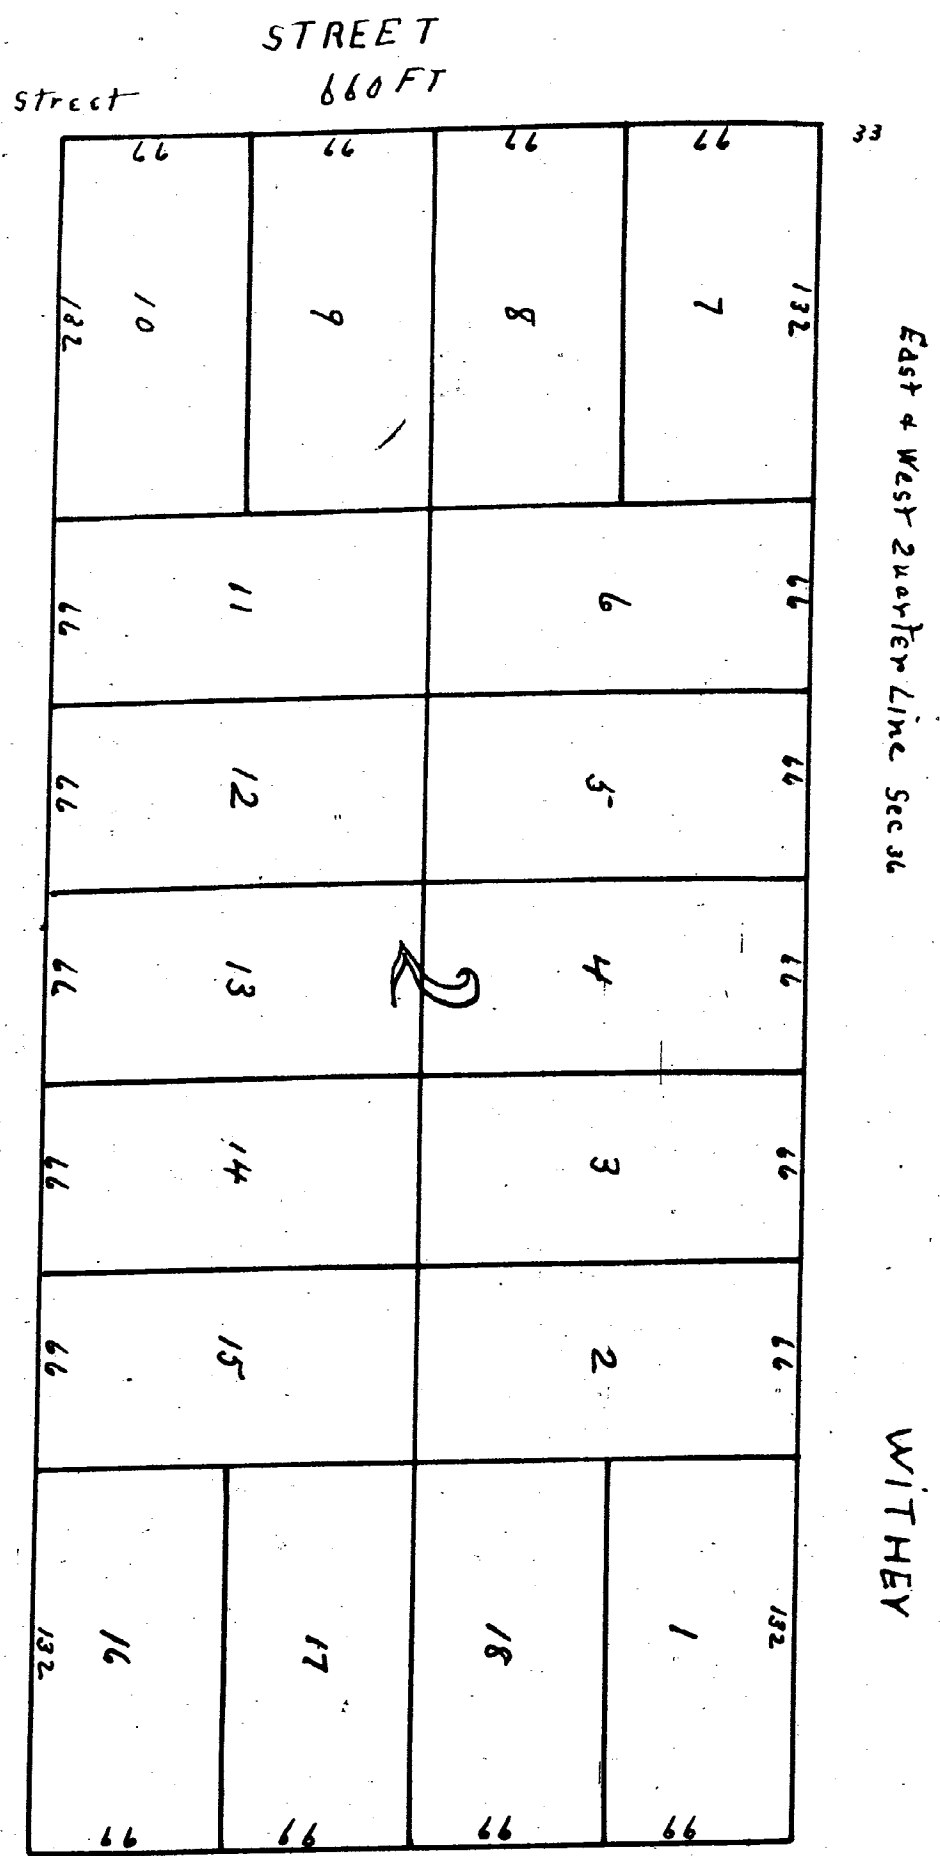


Map of Antoine Compas's 2nd Addition
To The City of Grand Rapids
Michigan



Part 1 44685 57
703-57

Comprising all that portion of the South East Quarter of Section 36 T. 7 N. R. 12 W. commencing at the East Quarter Post of Section 36 thence following the quarter line 20 chains 50 links thence south parallel to the town line (Div. 4th) 10 chains to the North East parallel to the quarter line 20 chains to the town line thence north along the town line 10 chains to the place of beginning

Surveyed and Drawn by John St. John Surveyor May A.D. 1870

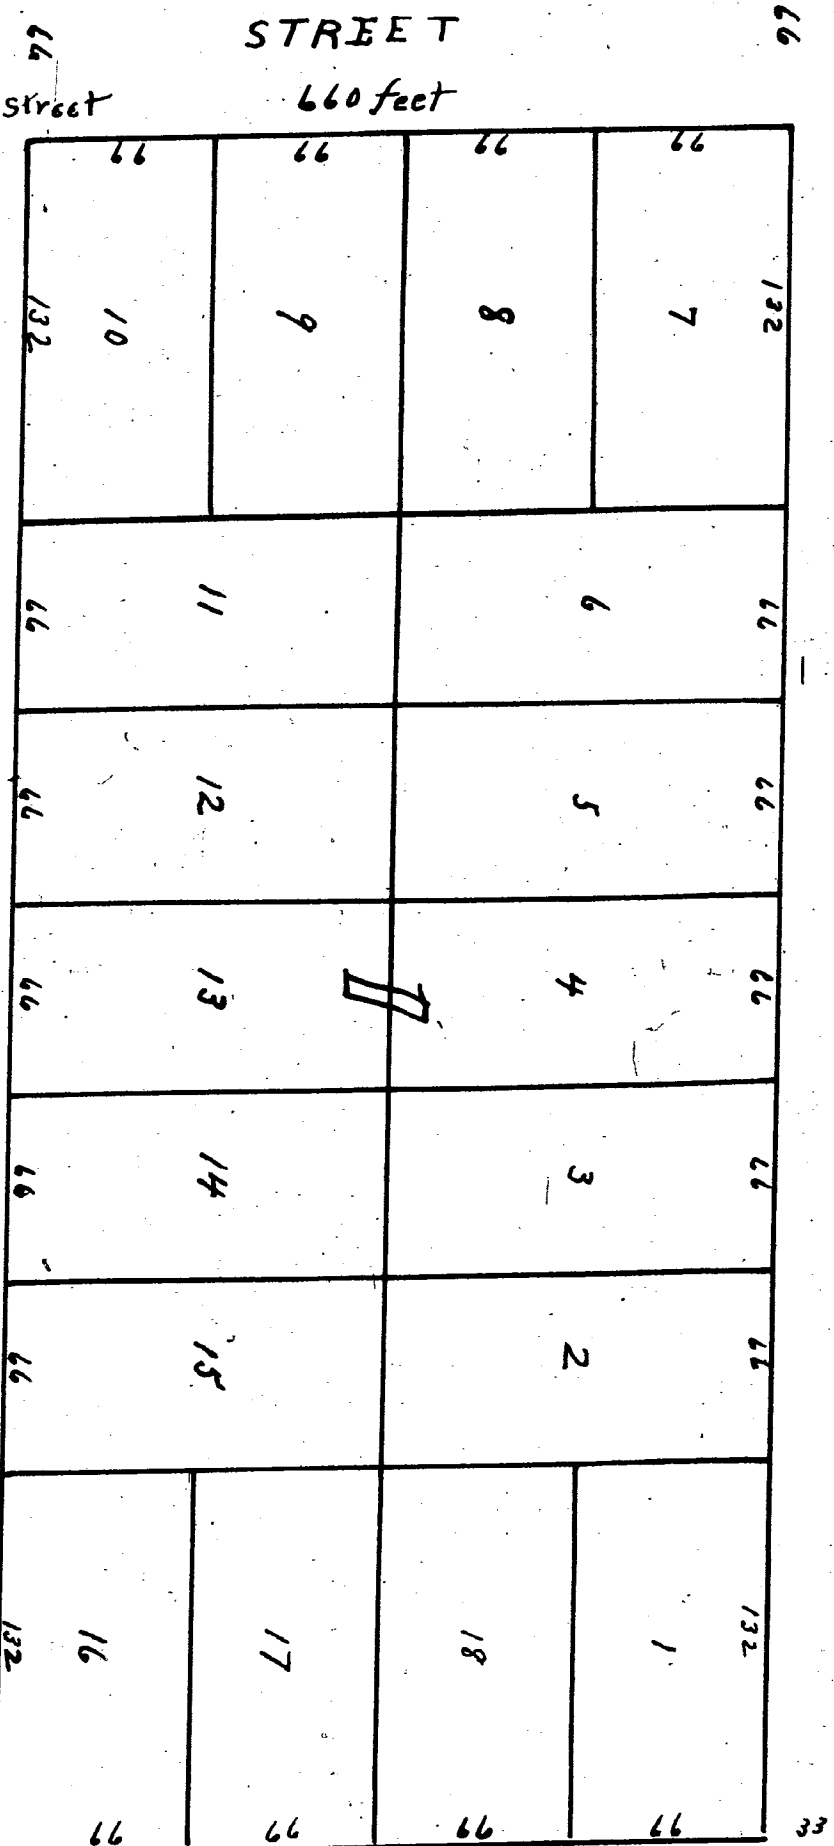

STREET 693 feet

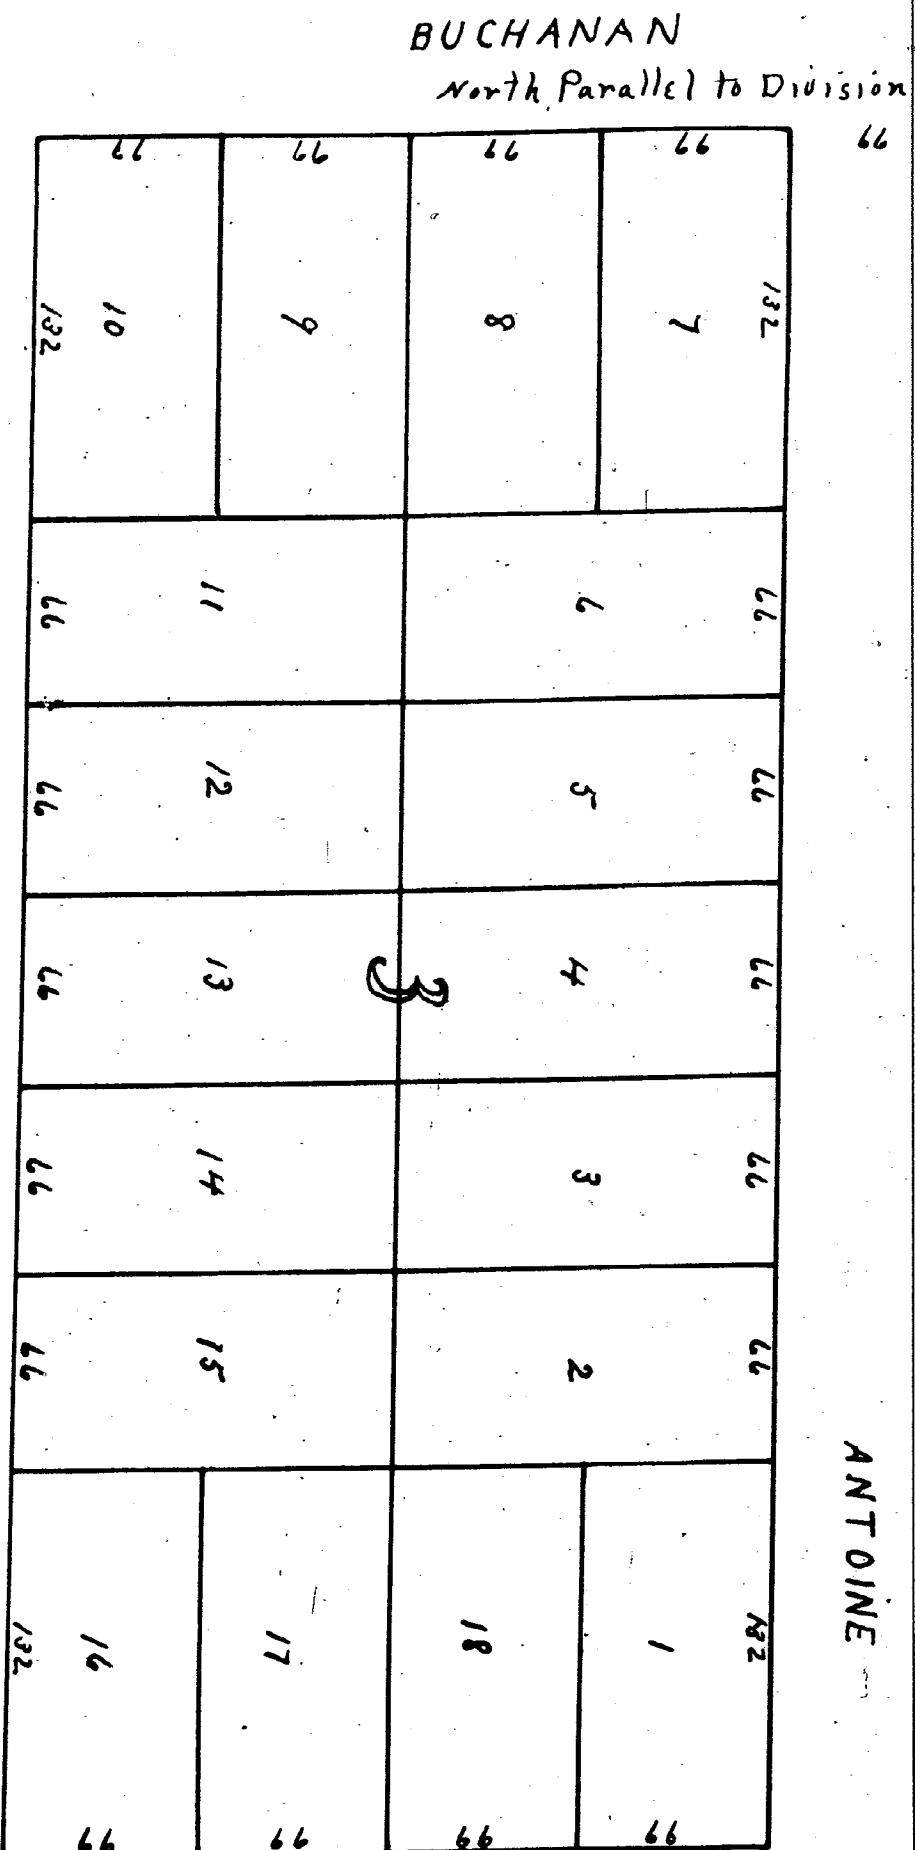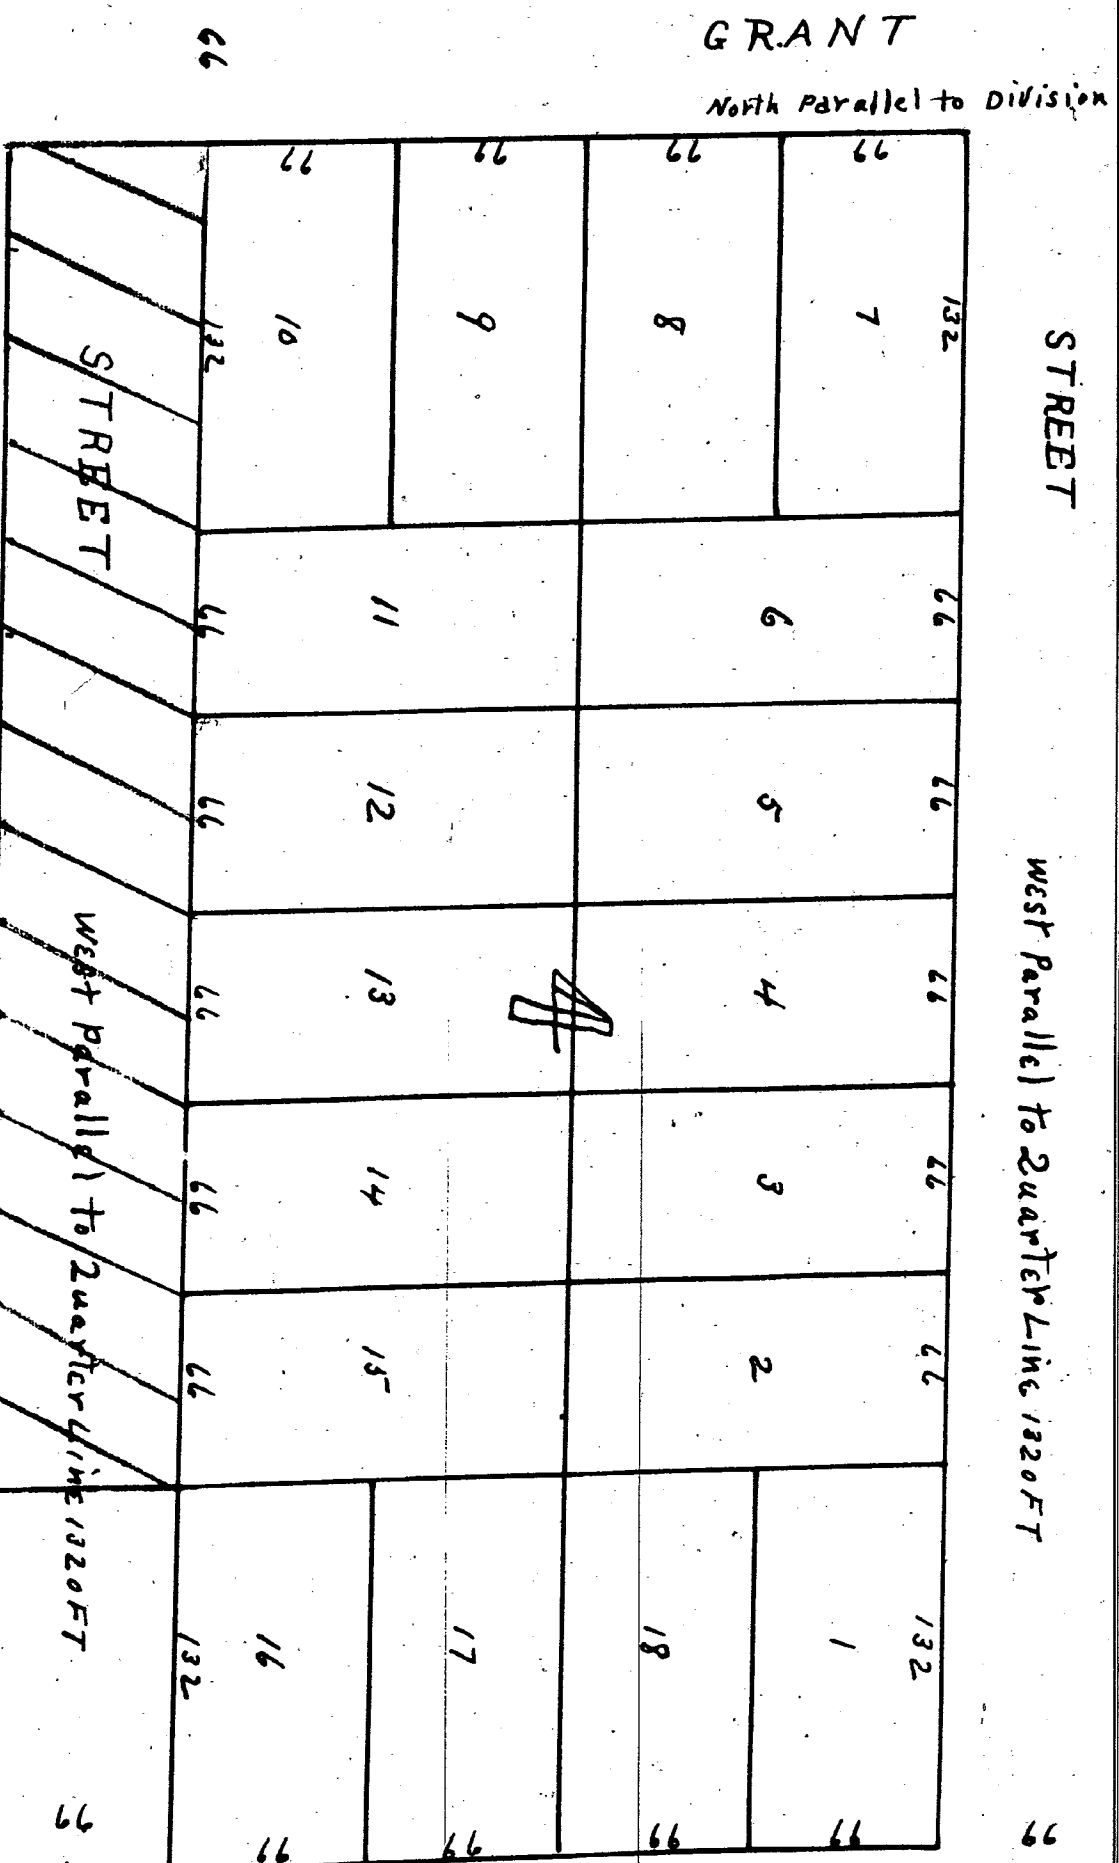

DIVISION North on Line Between T. 7 N. R. 11 W. and T. 7 N. R. 12 W.

State of Michigan } SS
 Kent County }

Be it remembered that on this thirteenth day of May A D 1870 personally came before me a Notary Public in and for said County, John F. Tinkham, Civil Engineer and Surveyor known to me to be the Civil Engineer and Surveyor who made this Map and Antoine Compau the proprietor of the land herein after particularly described and acknowledged that the particular description of land intended to be platted on this Map of Antoine Compau's addition to the City of Grand Rapids is all that portion of the Southeast Quarter of Section Thirty Six in Township Number Seven North of Range Twelve West known and described as follows; Commencing at the East Quarter Post of said Thirty Six, thence West along the quarter line twenty chains and fifty links thence South parallel to the Town line (Division Street) ten chains and fifty links thence East parallel to the quarter line twenty chains and fifty links to the Town line thence North along the Town line ten chains and fifty links to the place of beginning. That the land hereby intended to be platted is designated on this Map as Blocks 1, 2, 3 and 4 and that each Block is divided into eighteen lots numbered consecutively from 1 to 18 inclusive. That the Measurements on said Map are indicated by figures in feet in every instance. That the names of the Streets their courses lengths and widths are particularly set forth and described on said Map and are hereby dedicated for public highways.

John F. Tinkham L.S. C.E.

Ant. Compau L.S. Proprietor

Solomon O. Kingsbury
 Notary Public
 Kent Co. Mich.

Received for record July 7 A D 1870
 at 9 o'clock A M Wm G. Beckwith
 Register

I hereby certify that this plat is a correct copy of the plat now on record in the Register of Deeds office being made under the supervision of the Auditor General by tracing the plat on record and affixing thereto a carefully compared copy of the dedication and certificate.

Dated this 21st day of January 1910.

John B. La Fountain
 Clerk And Gen. Dept.
 Gen. &