1216

4841

.. ANDRÉ'S ..

. SUBDN OF LOT 27 AND part of LOTS 26 & 25 ..
. OF THE "Subn of the EASTERN part of
. PRIVATE CLAIM No 678 ."
. BETWEEN MACK AND GRATIOT ROADS .
. DETROIT MICH. ..

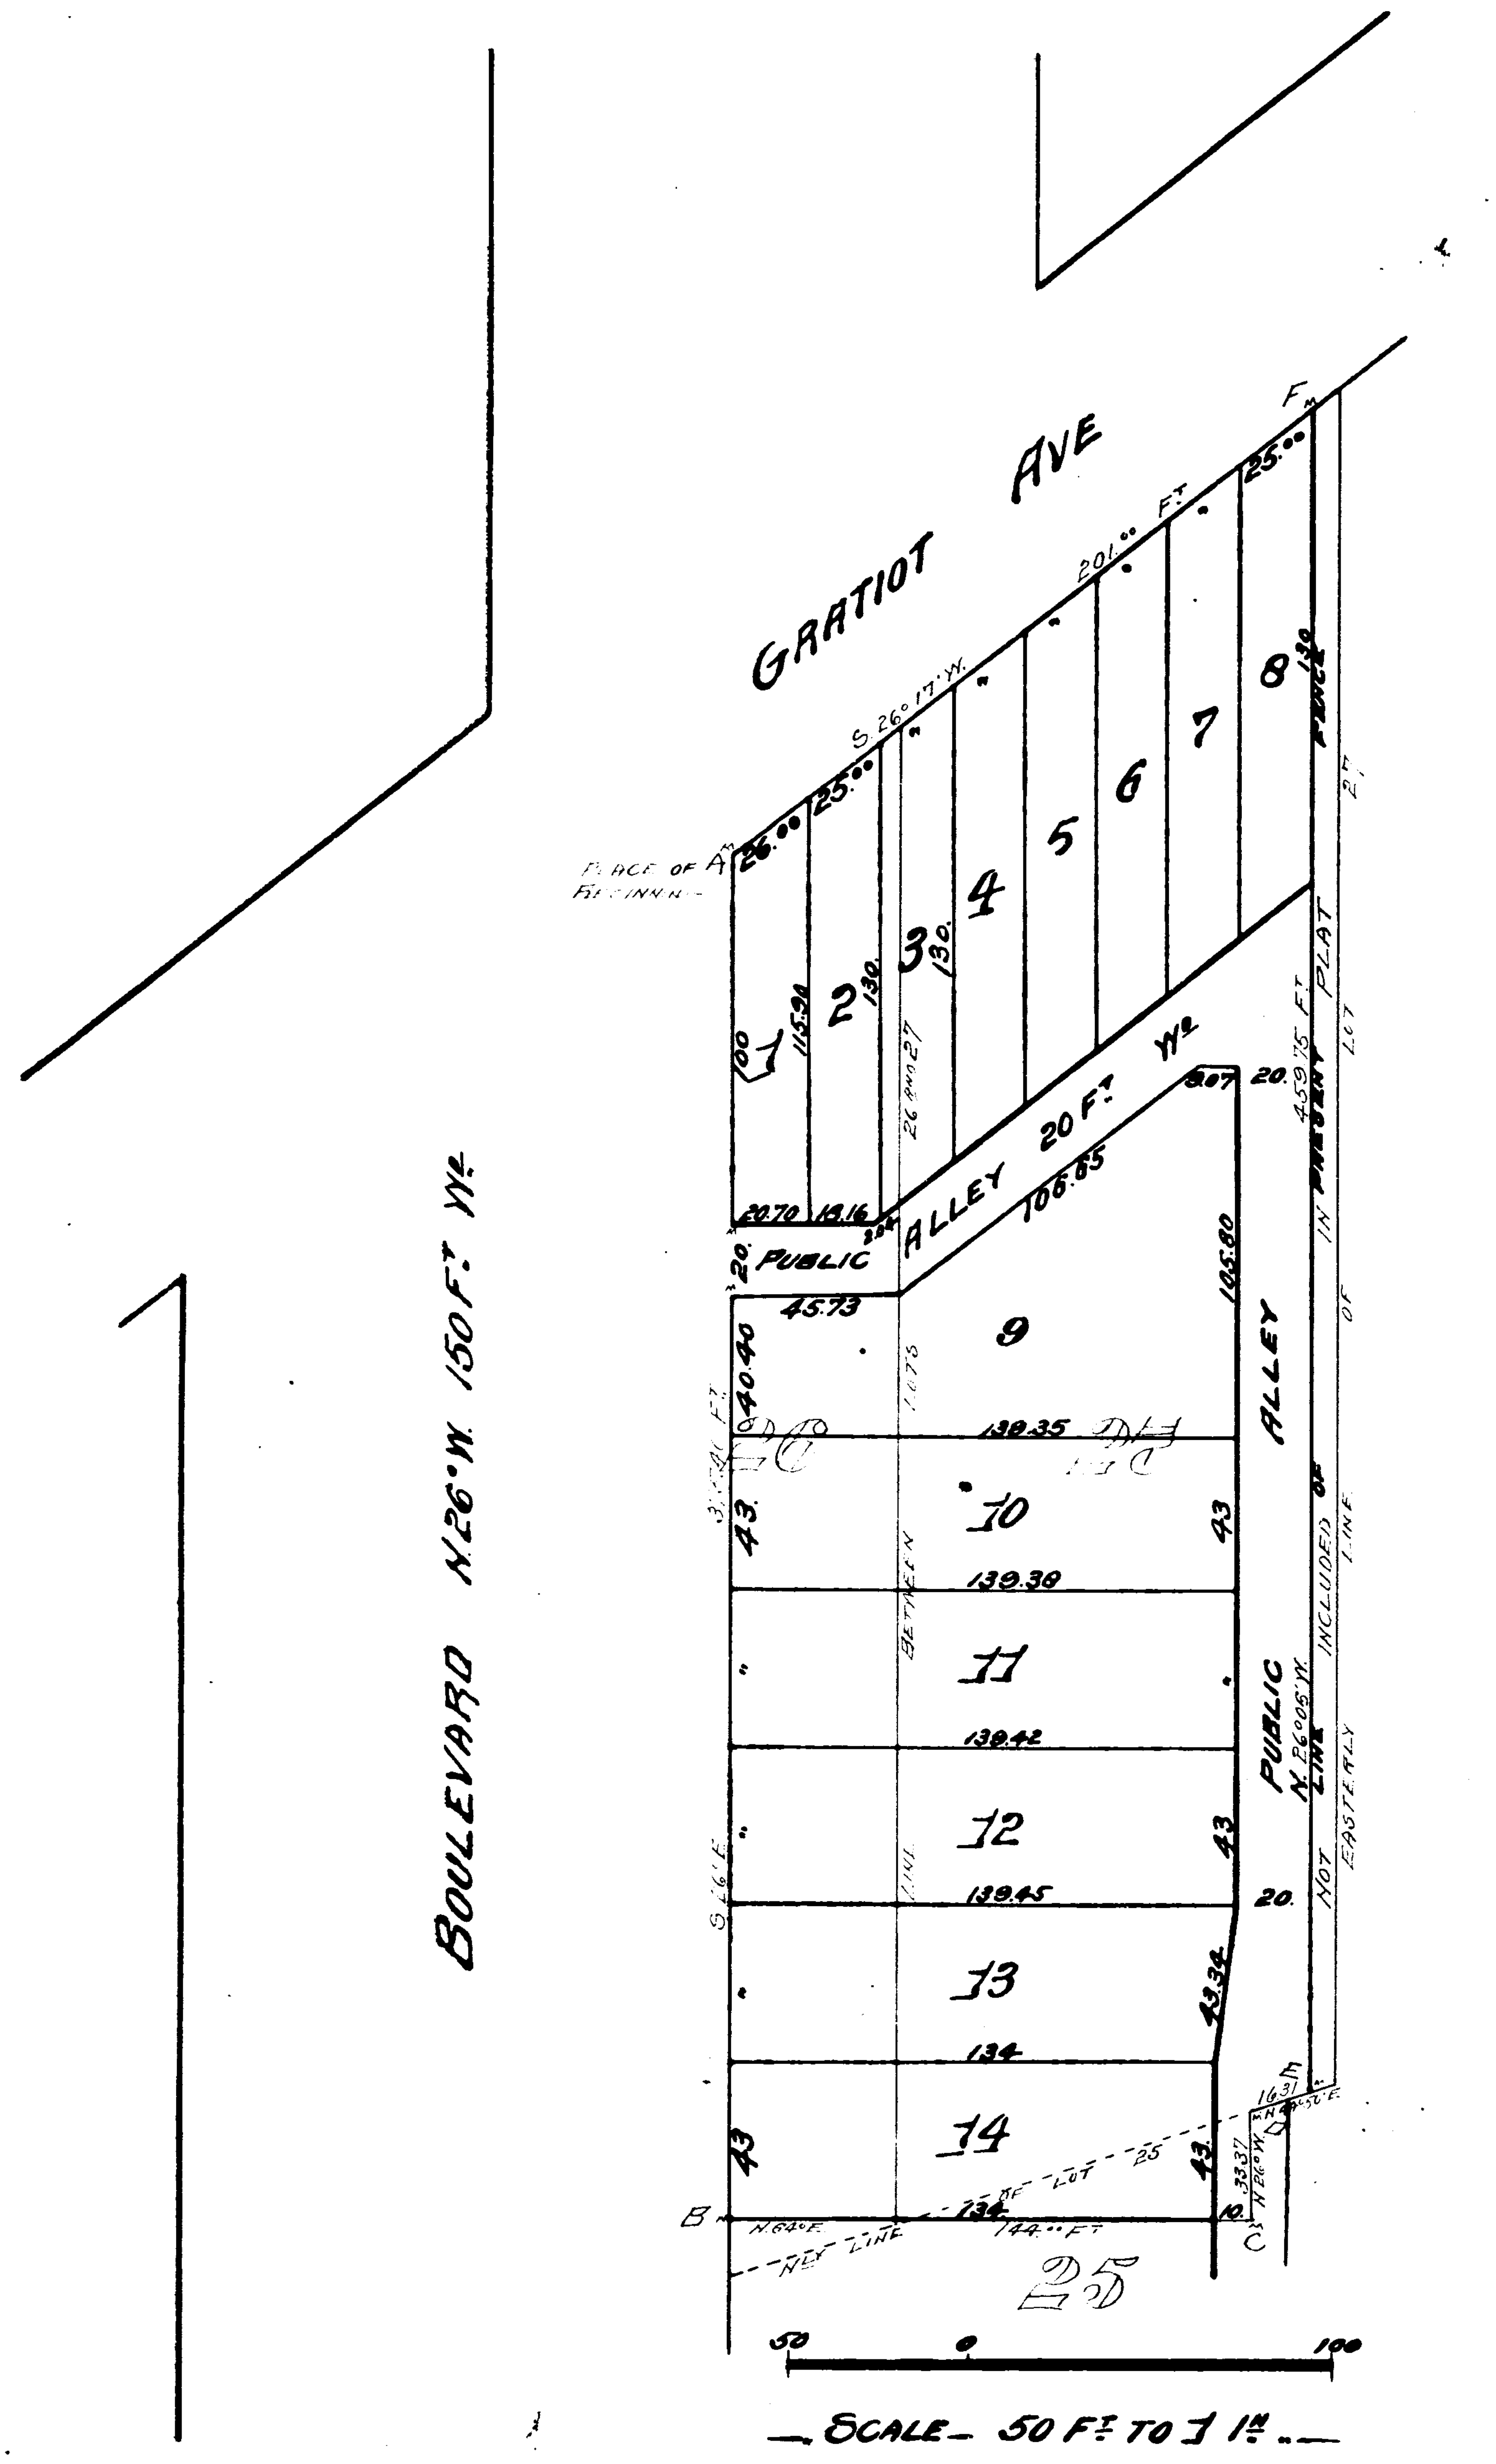

.eeds Office | s.s.
County.
was received ... day of June 1900 at 1 30
and recorded ... 21
Plat
page 93

W. S. Vreeland
Dep.

CITY TREASURER'S OFFICE.
Detroit, Mich. Jun 1-1901
hereby certify that according to the records of this office all General City Taxes and special assessments against above described property are paid to date including General City Taxes for 1898
Wm. B. Thompson
per Doran City Treas

Know all men by these presents that I, Peter Joseph Audre (a single man) have caused to be made for record this map of Audre's Subdivision of Lot 27 and part of Lots 26 and 25 of the "Subdivision of the Eastern part of Private Claim No. 678, between Mack and Gratiot Roads", Detroit, Michigan, by Thomas Campau and Son Surveyors and I hereby adopt the same and dedicate the Streets and Alleys shown for the use of the public

Witness my hand and seal this 28th day of April A.D. Nineteen hundred

Peter Joseph Audre (L.S.)

In presence of
Wm. A. McBryan
Jasper Moore

State of Michigan
County of Wayne } ss.

On this 28th day of April A.D. Nineteen hundred before me the subscriber a Notary Public in and for said County personally appeared Peter Joseph Audre, known to me to be the same person who executed the above instrument and acknowledged the same to be his free act and deed.

Wm. A. McBryan
Notary Public Wayne Co. Mich

State of Michigan
County of Wayne } s.s.

We W. S. Vreeland Dep. Register of Deeds and Thomas Campau and Son Surveyors, hereby certify that we have each carefully compared this copy with the original plat of Audre's Subn of Lot 27 and part of Lots 26 and 25 of the "Subn of the Eastern part of Private Claim No. 678, between Mack and Gratiot Roads, Detroit Michigan and that it is an exact copy thereof and of the whole of such original map or plat.

W. S. Vreeland Dep. Register of Deeds
Thomas Campau & Son Surveyors.

State of Michigan
County of Wayne } ss.

We W. S. Vreeland Dep. Register of Deeds and Thomas Campau and Son Surveyors, hereby certify that we have each carefully compared the annexed copy with the plat of Audre's Subn of Lots 27 and part of Lots 26 and 25 of the "Subn of the Eastern part of Private Claim No. 678, between Mack and Gratiot Roads Detroit Michigan now of record in the office of said Register of Deeds, and that it is a true transcript therefrom and of the whole of such record.

W. S. Vreeland Dep. Register of Deeds.
Thomas Campau & Son Surveyors.

Examined and Approved
May 5, 1900
John F. Wilkinson
Deputy Auditor General.

RECEIVED AND FILED.
IN AUDITOR GENERAL'S OFFICE,
June 2 1900
John F. Wilkinson
Deputy Auditor General.

We hereby certify that the plat hereon delineated is a correct one and that permanent monuments consisting of White Oak stakes have been planted at points marked "M" as thereon shown at all angles in the boundaries of the land platted and at all intersections of Streets or Streets and Alleys

Thomas Campau & Son
Surveyors.

The following is a description of the land embraced in this plat. Being part of Lots 25, 26 and 27 Subdivision of the Eastern part of Private Claim No. 678, between Mack and Gratiot Roads. Begining at the intersection of the Southerly line of Gratiot Avenue with the Easterly line of the Boulevard "A" and running thence S. 26° E. 375.40 feet to a point "B", thence N. 64° E. 144.00 feet to a point "C" thence N. 26° W. 33.37 feet to the Southerly line of Lot 27 aforesaid "D", thence N. 44° 50' E. along the Southerly line of said Lot 27 16.31 feet to a point "E", thence N. 26° 06' W. 459.75 feet to the Southerly line of Gratiot Avenue also the Northerly line of Lots 26 and 27 "F" thence S. 26° 17' W. along said line of said Gratiot Avenue 201.00 feet to the place of beginning.

Approved May 31st 1900
J. A. Millen
Marshall H. Godfrey
(Board of
Public Works
City of Detroit

21975-1900

1216

4841

ANDRÉ'S

SUBN OF LOT 27 AND part of LOTS 26 & 25

OF THE "Subn of the EASTERN part of

PRIVATE CLAIM No 678"

BETWEEN MACK AND GRATIOT ROADS

DETROIT MICH.

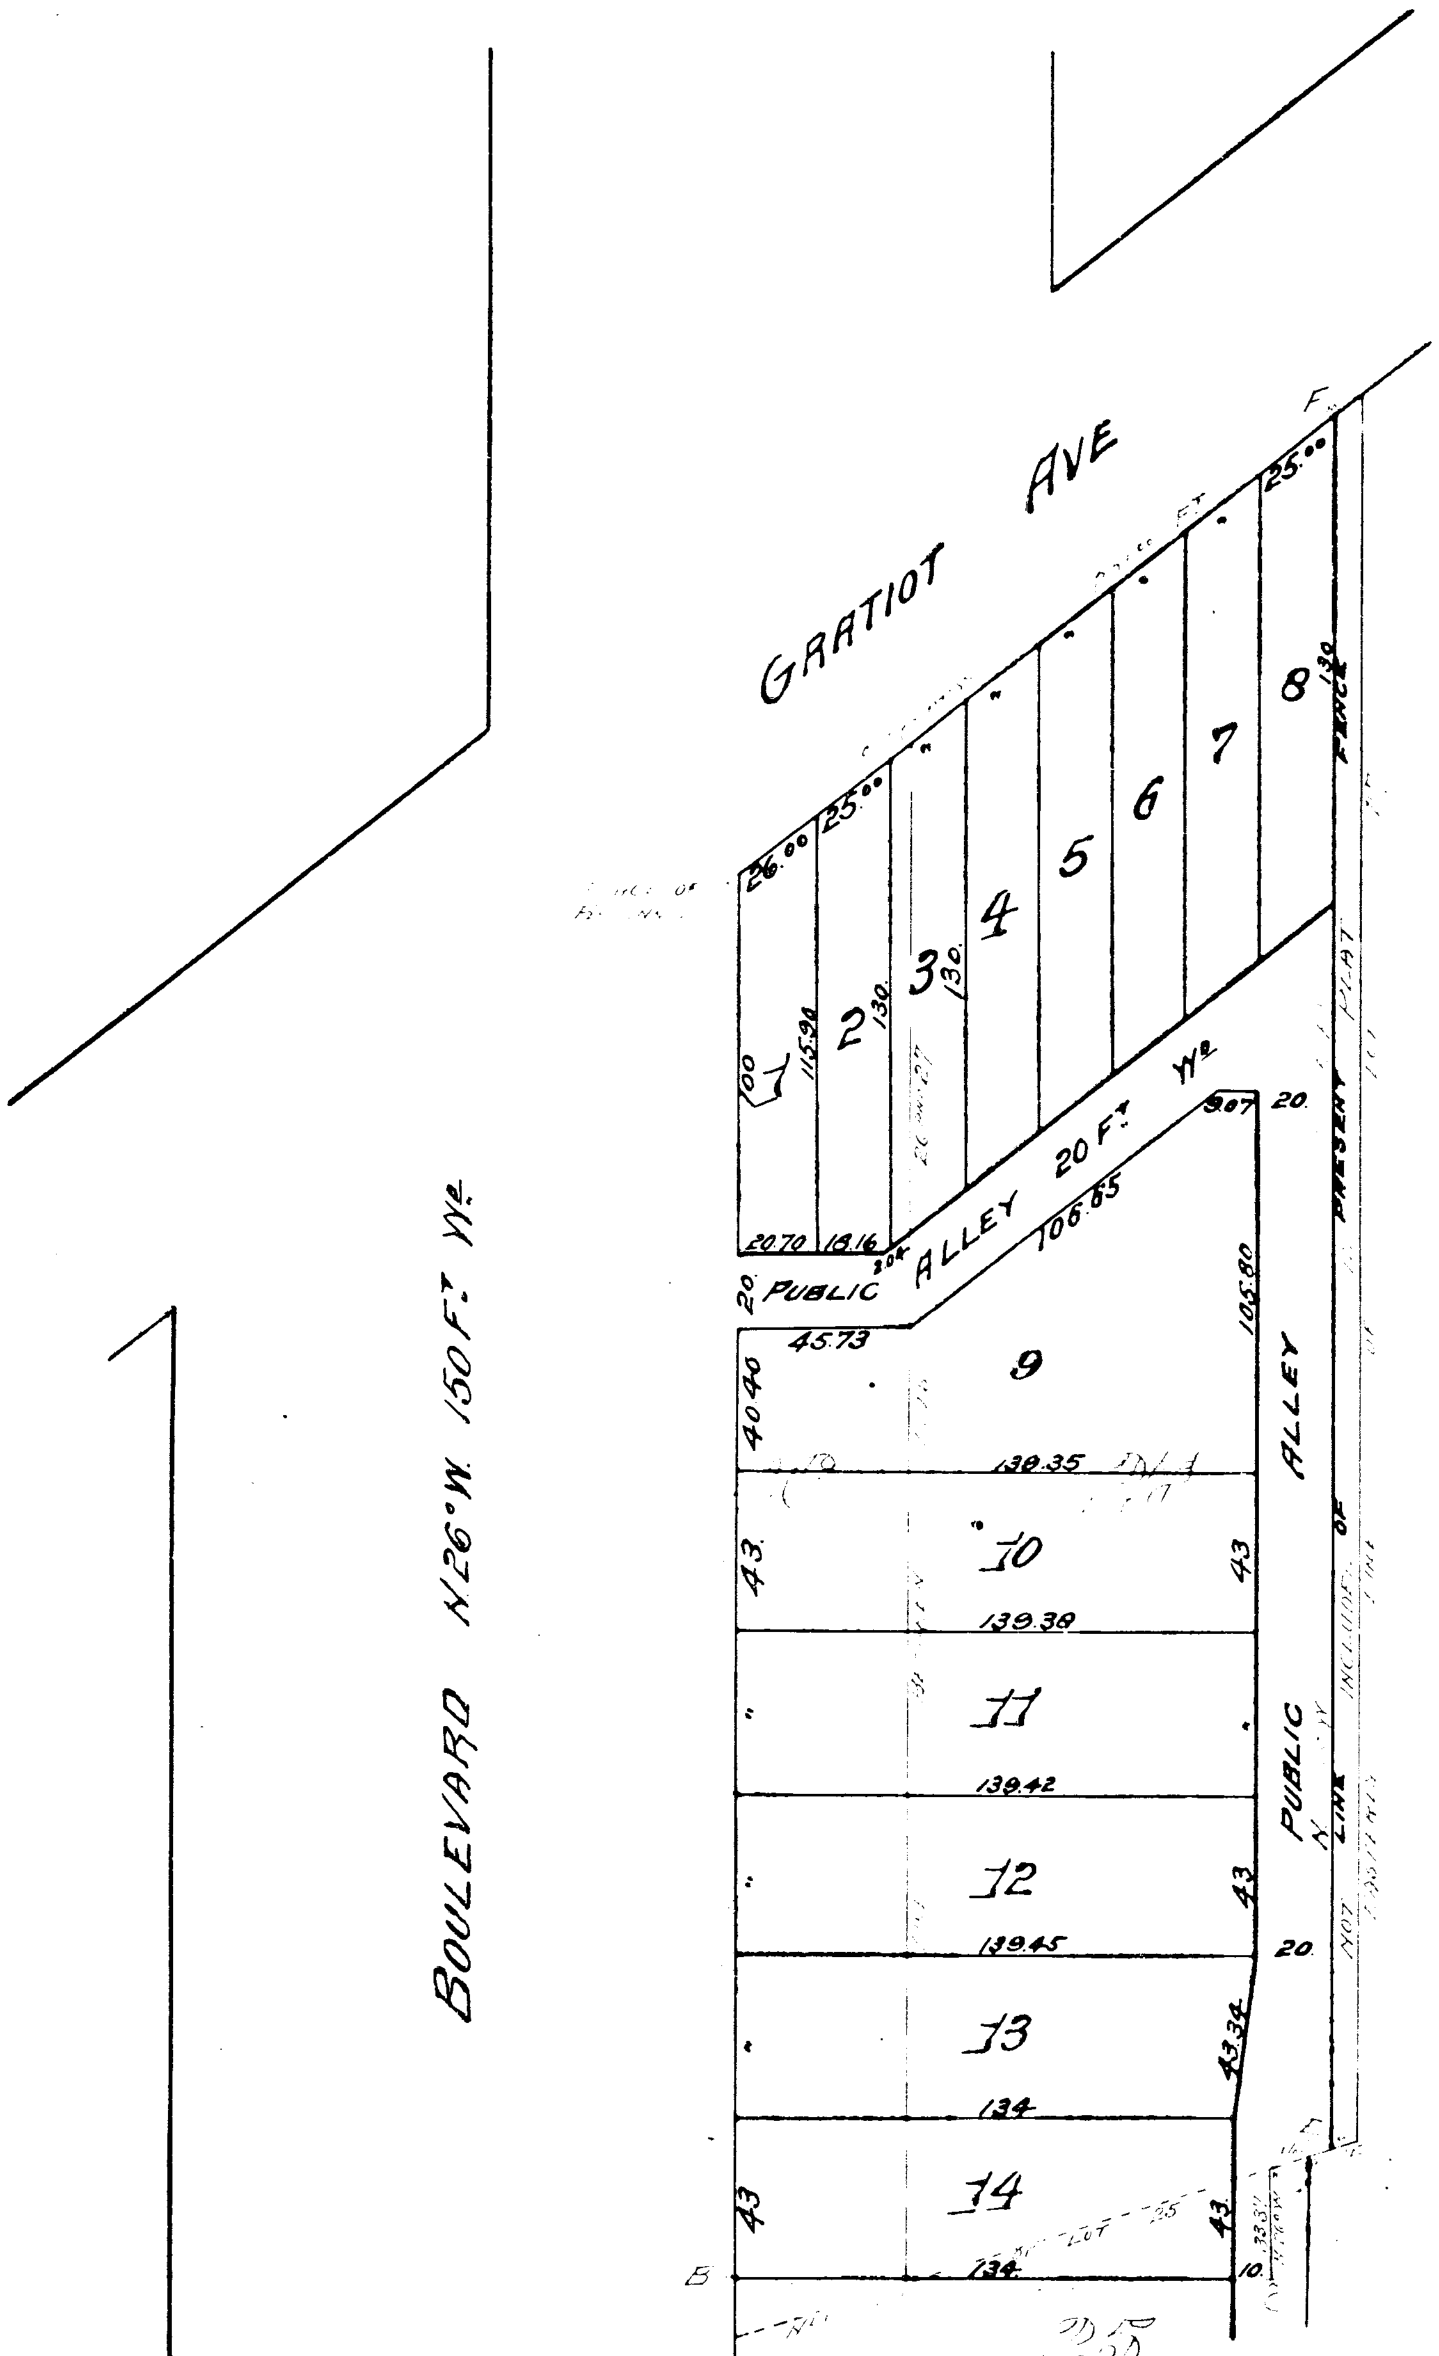

SCALE 50 FT. TO 1 IN.

CITY TREASURER'S OFFICE.
Detroit, Mich. Jun 1-1900
hereby certify that according to the ... for 1898
Wm. B. Thompson City Treas.
per Doran

June 1900 1 30
21
Plat 93
1 do

W. S. Vreeland
Dep.

Know all men by these presents that I, Peter Joseph Andre (a single man) have caused to be made for record this map of Andre's Subdivision of Lot 27 and part of Lots 26 and 25 of the "Subdivision of the Eastern part of Private Claim No 678, between Mack and Gratiot Roads", Detroit, Michigan, by Thomas Campau and Son Surveyors and I hereby adopt the same and dedicate the Streets and Alleys shown for the use of the public

In presence of
Wm. A. McBryan
Jasper Moore

Witness my hand and seal this 28th day of April A.D. Nineteen hundred
Peter Joseph Andre (L.S.)

State of Michigan }
County of Wayne } ss.

On this 28th day of April A.D. Nineteen hundred before me the subscriber a Notary Public in and for said County personally appeared Peter Joseph Andre, known to me to be the same person who executed the above instrument and acknowledged the same to be his free act and deed.

Wm. A. McBryan
Notary Public Wayne Co. Mich.

State of Michigan }
County of Wayne } ss.

We W. S. Vreeland Dep. Register of Deeds and Thomas Campau and Son Surveyors, hereby certify that we have each carefully compared this copy with the original plat of Andre's Subn of Lot 27 and part of Lots 26 and 25 of the "Subn of the Eastern part of Private Claim No 678, between Mack and Gratiot Roads, Detroit Michigan and that it is an exact copy thereof and of the whole of such original map or plat.

W. S. Vreeland Dep. Register of Deeds
Thomas Campau & Son Surveyors.

State of Michigan }
County of Wayne } ss.

We W. S. Vreeland Dep. Register of Deeds and Thomas Campau and Son Surveyors, hereby certify that we have each carefully compared the annexed copy with the plat of Andre's Subn of Lots 27 and part of Lots 26 and 25 of the "Subn of the Eastern part of Private Claim No 678, between Mack and Gratiot Roads, Detroit Michigan now of record in the office of said Register of Deeds, and that it is a true transcript therefrom and of the whole of such record.

Examined and Approved
May 5, 1900
John F. Wilkinson
Deputy Auditor General.

W. S. Vreeland Dep. Register of Deeds.
Thomas Campau & Son Surveyors.

RECEIVED AND FILED.
IN AUDITOR GENERAL'S OFFICE.
June 2 1900
John F. Wilkinson
Deputy Auditor General.

We hereby certify that the plat herein delineated is a correct one and that permanent monuments consisting of ... stakes have been located at points marked "M" as thereon shown at all angles in the boundaries of the land platted and at all intersections of Streets or Streets and Alleys.

Thomas Campau & Son
Surveyors.

The following is a description of the land embraced in this plat. Being part of Lots 25, 26 and 27 Subdivision of the Eastern part of Private Claim No 678, between Mack and Gratiot Roads. Beginning at the intersection of the Southerly line of Gratiot Avenue with the Easterly line of the Boulevard "A" and running thence S. 26° E. 375.40 feet to a point "B", thence N. 64° E. 144.00 feet to a point "C" thence N. 26° W. 33.31 feet to the Southerly line of Lot 27 aforesaid "D", thence N. 44°50' E. along the Southerly line of said Lot 27 16.31 feet to a point "E", thence N. 26°06' W. 409.75 feet to the Southerly line of Gratiot Avenue also the Northerly line of Lots 26 and 27 "F" thence S. 26°17' W. along said line of said Gratiot Avenue 201.00 feet to the place of beginning.

Approved May 31st 1900
J. B. McMillan
Marshall H. Godfrey
Board of Public Works City of Detroit

21975-1900