

S. HOLCOMB & J. B. BUTLER SUBDIVISION

Received for record July 11th A.D. 1870 at 3 O'clock P.M.Mr. G. Beckwith
Register

Know all men by these presents that we Seth Holcomb, John Butler, George W. Steward and Terah Steward of Grand Rapids Kent County and State of Michigan have caused the survey and Subdivision of the following described piece of land which is bounded as follows commencing at the North West corner of the North East quarter of the North East quarter of Section Number Twenty Six, Town Seven North of Range twelve West. Thence East on the Section line One hundred and forty feet. Thence South parallel with the subdivision line Seven hundred and sixty three feet. Thence East parallel with the Section line forty seven feet and six inches. Thence South parallel to the Subdivision line Two hundred and eighty eight feet to land Deeded by Jacob Woodard to Rail Road. Thence West on the North line of Rail Road land One hundred and eighty seven feet and six inches to the Subdivision line. Thence North on the subdivision line one thousand and fifty one feet to the place of beginning. And we have Dedicated the same as shown on this Map

The lots as lots for sale numbered from one to fourteen the dimensions are marked on the lines which are parallel to the sides of said described piece. The streets are for public purposes the dimension of which are marked on said streets as represented on this Map. All figures denoting distances represent feet + inches

Signed in the Presence of


K. S. Pettibone
Libbie Pettibone

{ Seth Holcomb (LS)
Geo. W. Steward (LS)
Terah Steward (LS)
John Butler (LS)

State of Michigan

County of Kent ss On this 11th day of July A.D. 1870 Personally appeared before me a Notary Public in and for said County the within named Seth Holcomb John Butler George W. Steward and Terah Steward known to me to be the persons who executed the within Plat acknowledged the same to be their free act for the purposes therein expressed

K. S. Pettibone
Notary Public
Kent Co.
Michigan

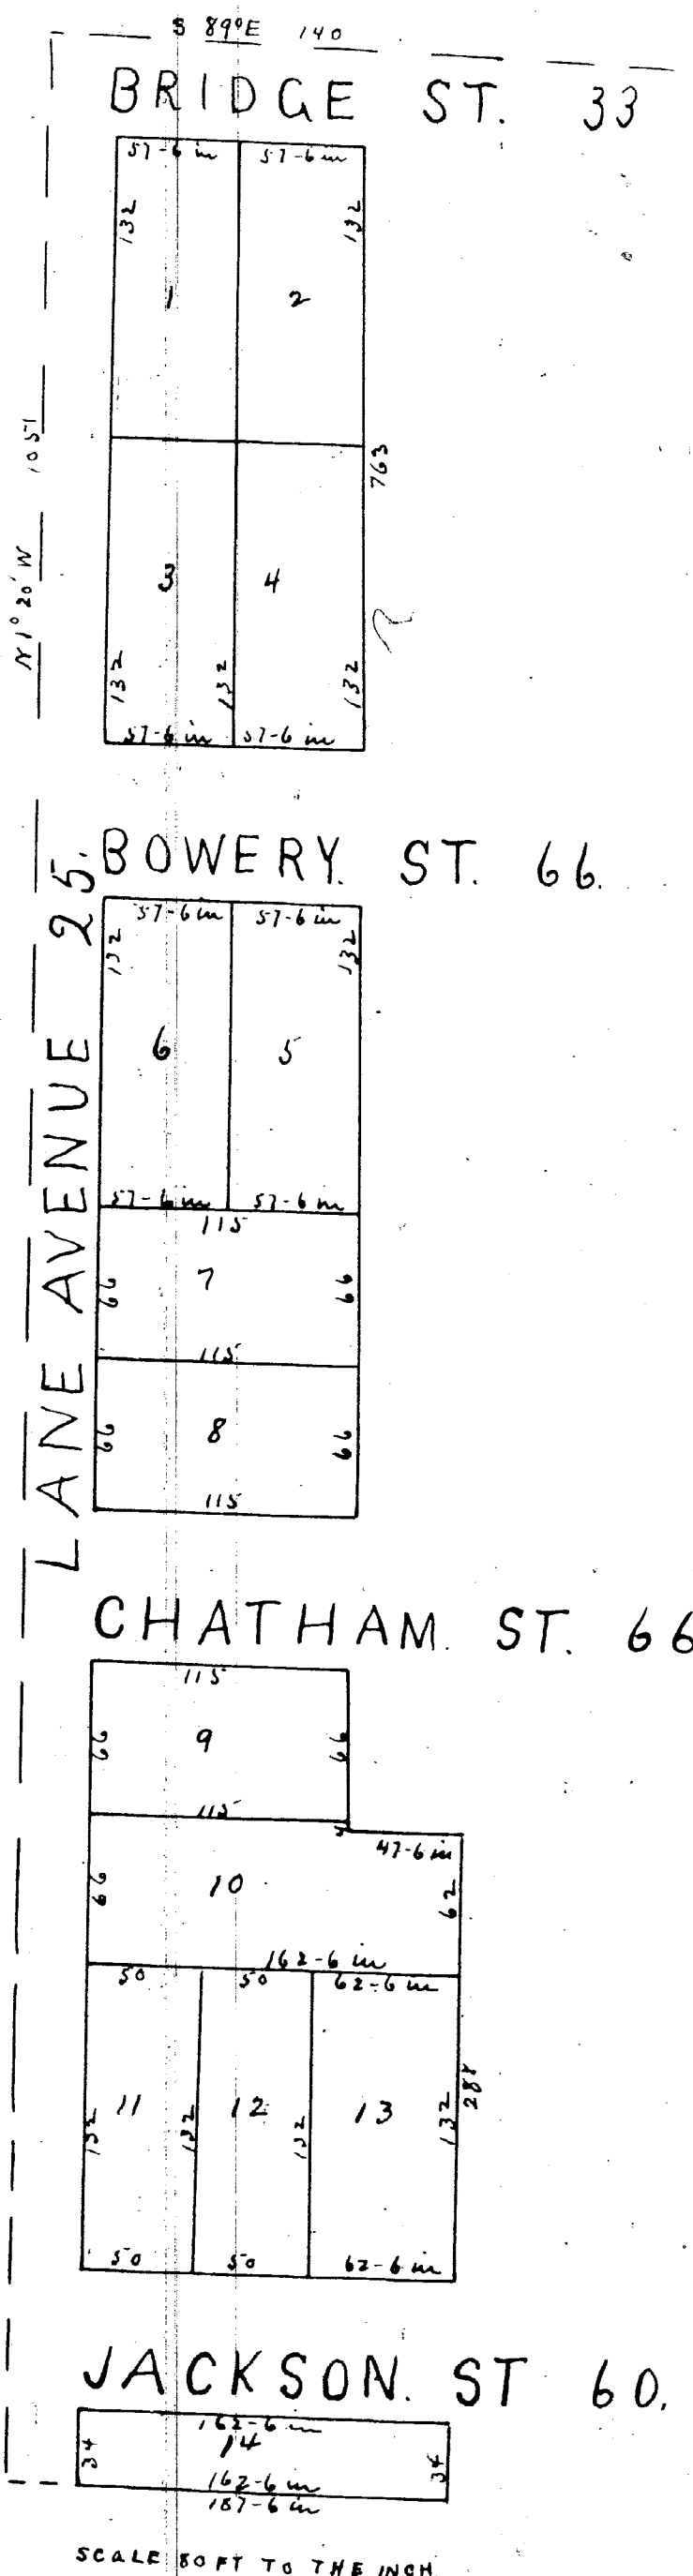

Know all men by these presents that I Knowlton S. Pettibone, Surveyor and Engineer have surveyed for S. Holcomb and J. Butler the piece of land described by them and have staked out the same into lots and streets as shown on this Map which is a true and correct representation thereof to the best of my knowledge and ability

State of Michigan

County of Kent ss On this 14th day of July A.D. 1870 before me a Notary Public in and for said County personally appeared Knowlton S. Pettibone Civil Engineer and Surveyor who made this map or plat for the proprietors thereof and acknowledged the same to be true map or plat as caused to be made by said proprietors.

I hereby certify that this plat is a correct copy of the plat now on record in the Register of Deeds office, being made under the supervision of the Auditor General by tracing the plat on record and affixing there to a carefully compared copy of the dedication and certificates

Dated this 3rd day of Feb 1910

Geo W Bennett

Clerk Aud. Genl. Dept.

Mr. G. Beckwith
Notary Public

Knowlton S. Pettibone (LS)