


MAP OF WILLIAM PINNES' ADDITION TO THE VILLAGE OF ADA

Surveyed and drawn by J. F. Tinkham C. E.

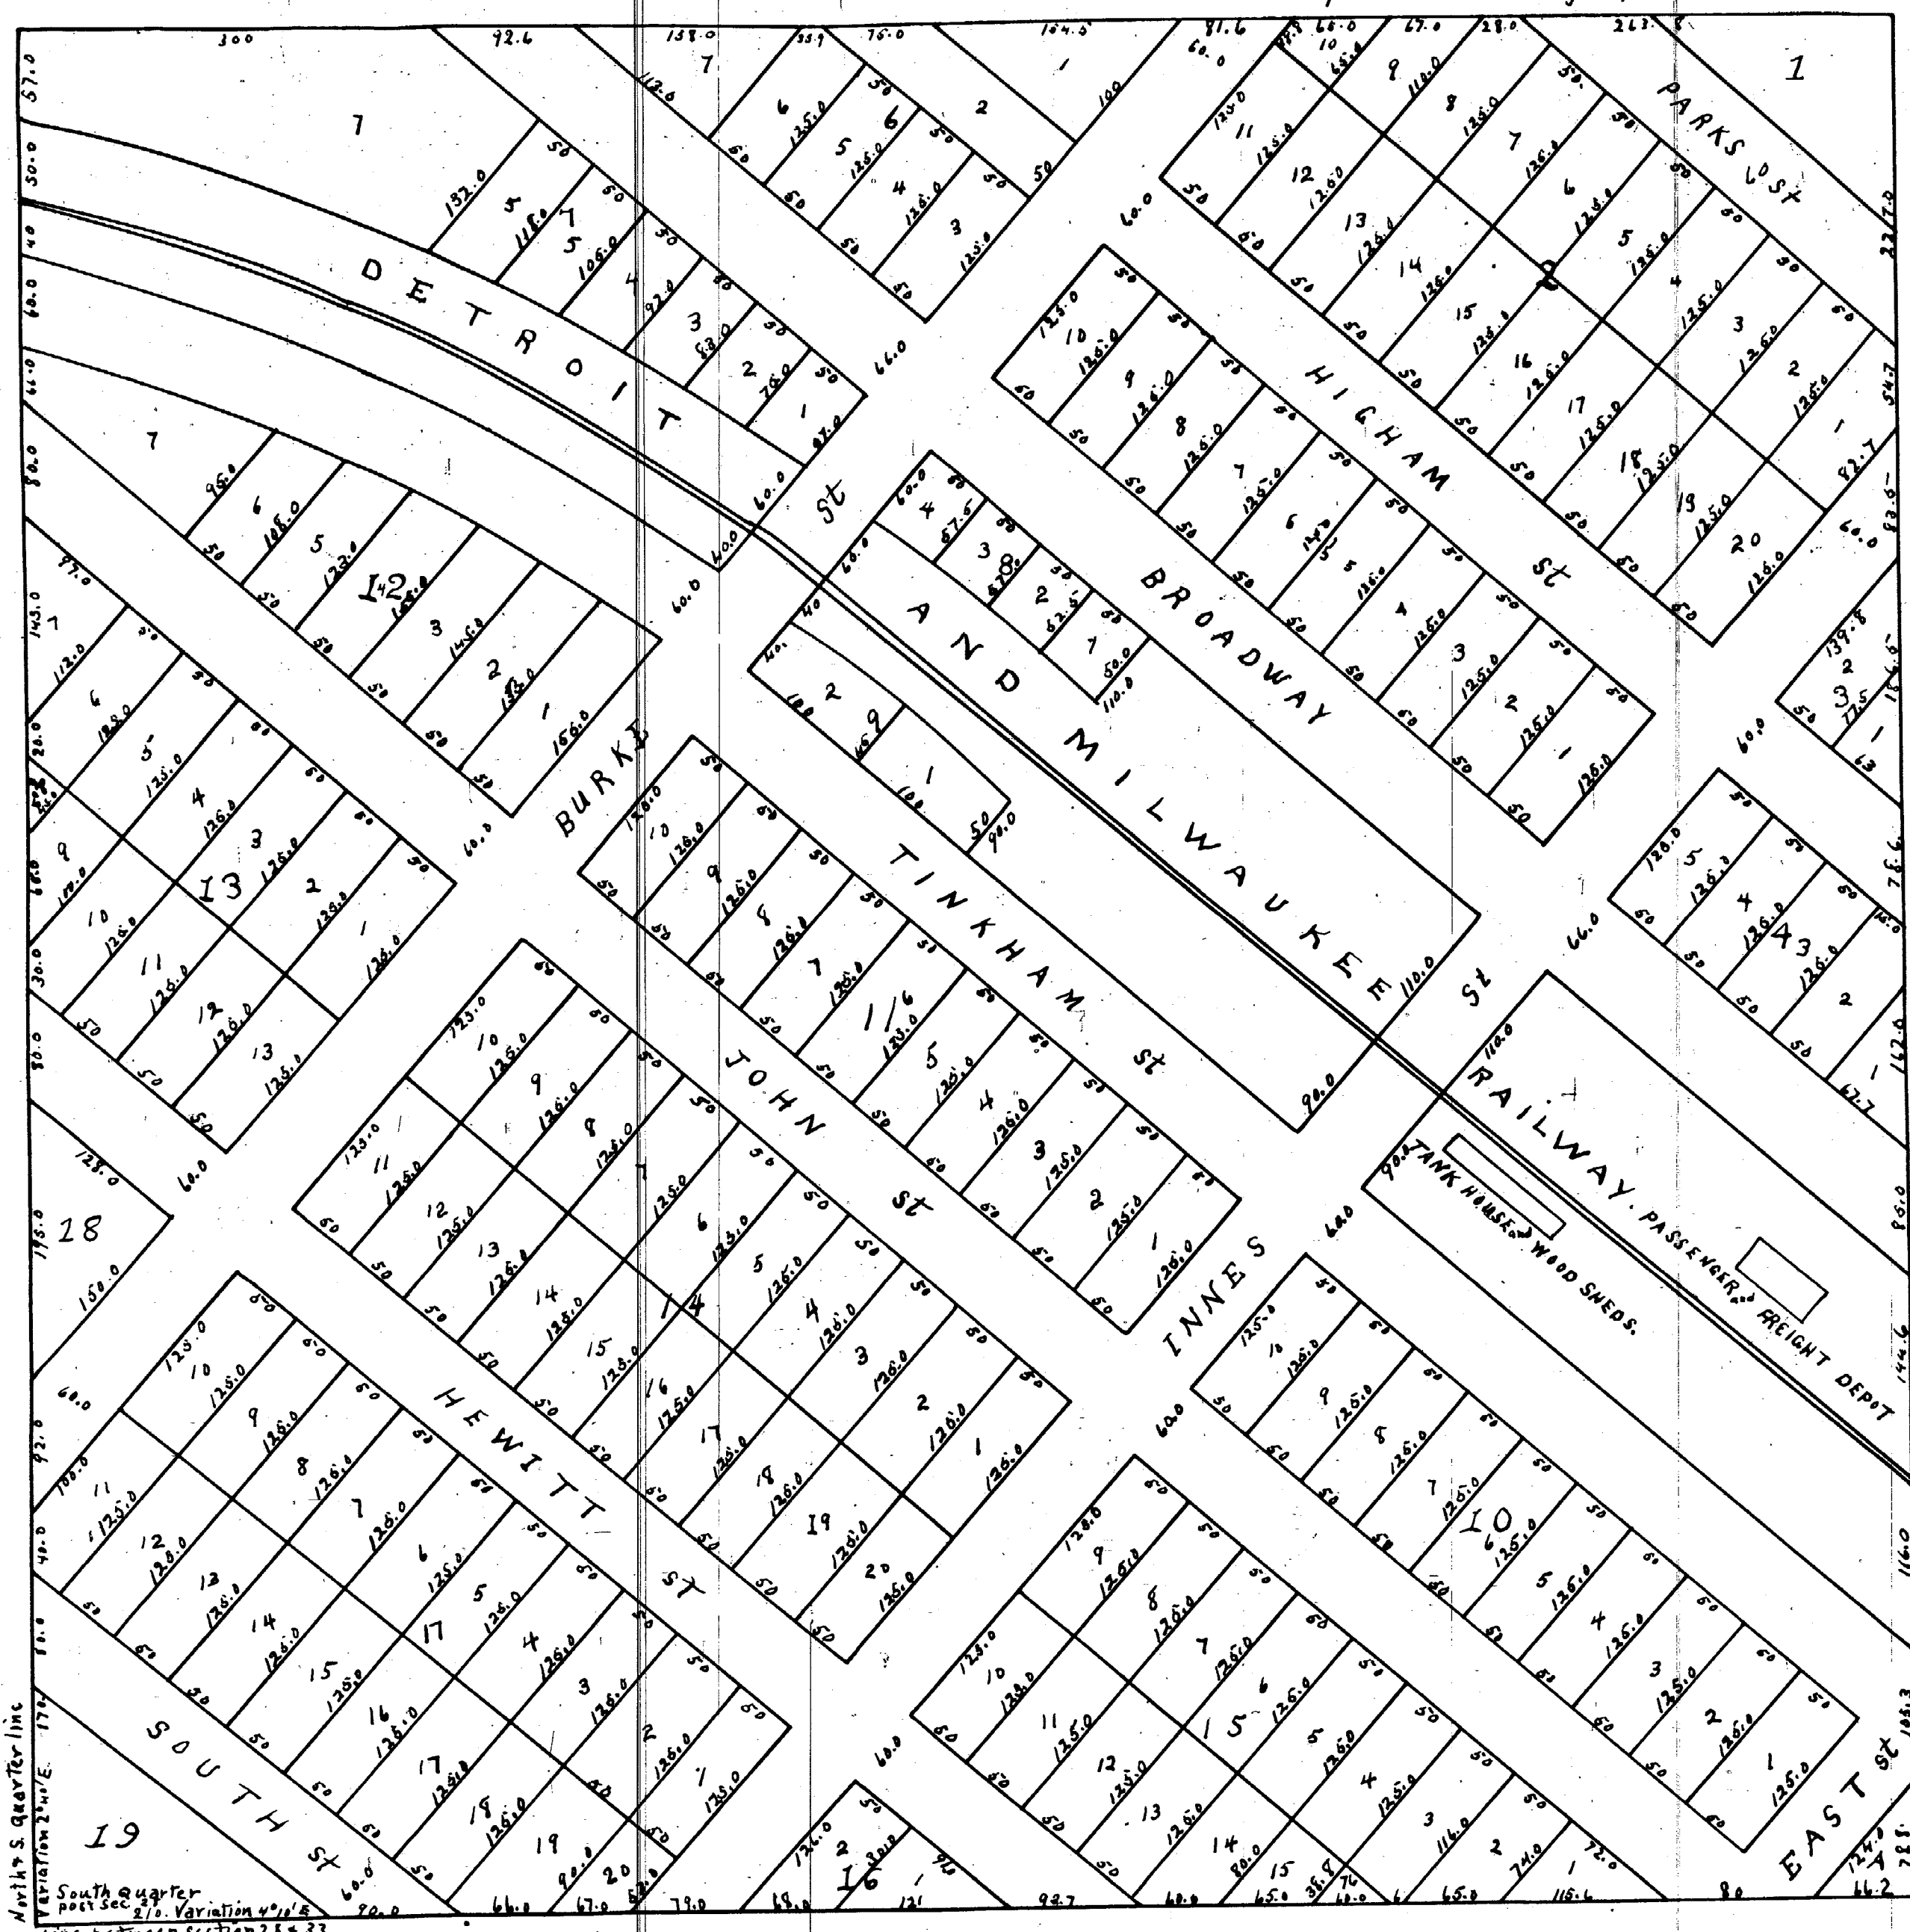

Register office } ss I hereby certify that this plat and Memorandum
 County of Kent } was Received for Record March 25th 1858
 at 10 o'clock A. M. and is recorded in Liber
 N eleven of Deeds on Pages 458, 459, & 460

L. S. Scranton Register
 By Edmund Colyer Deputy

State of Michigan } ss I hereby certify the above plat and the
 County of Kent } accompanying memorandum was
 Received for Record September 14, 1863 at 2 o'clock P. M.

John R. Stewart Register
 of Deeds for said County

Be it remembered that the plat on the reverse of this sheet is a Map of William Pinnes addition to the Village of Ada County of Kent and State of Michigan and said platted premises comprise and cover all the following pieces or parcels of land known and described as follows: With the south West quarter of the south East Quarter of section twenty eight (28) of Township number seven (7) north of Range number ten (10) West containing Forty acres of land and bounded as follows: With commencing at the south Quarter post of section twenty eight and running thence east along the section line between sections twenty eight and thirty three Thirteen hundred and sixteen feet and six inches to a stake thence north thirteen hundred and twenty feet to a stake thence west parallel with the section line between sections twenty eight and thirty three Thirteen hundred and sixteen feet and six inches to a stake thence north thirteen hundred and twenty feet to a stake standing in the Quarter line running north and south through section twenty eight thence south along the Quarter line thirteen hundred and twenty feet to the place of beginning situate in Kent County and State of Michigan

South street is laid down on said plat sixty feet wide and thence of it commences at a point in the section line between sections twenty eight and thirty three, two hundred and fifty five feet east of the south Quarter Post of section twenty eight and runs in a northwesterly direction to a point in the Quarter line two hundred and ten feet north of the Quarter Post Hewitt

Part II

Street is sixty feet wide and the center of it commences at a point on the section line four hundred eighty six feet and eight tenths of a foot East of the center of South St and extending parallel with South St to a point on the Quarter line six hundred and seventeen feet north of the Quarter Post John Street is sixty feet wide and the center of it commences at a point on the section line one hundred and six feet and two tenths of a foot West of the South East corner of said platted premises and extends parallel with North Street to a point on the Quarter line five hundred and ninety eight feet South of the North West corner of said platted premises. Tinkham Street is sixty feet wide and the center of it commences at a point one hundred and thirty five feet north of the South East corner of said plat and extends parallel with John Street to its intersection with Burk Street thence commencing at a point on the North West side of Burk St Two hundred and twenty five feet North East of the center line of John St the center line of Tinkham Street extends on a course parallel with and distant seventy feet from the center on the main line of the Detroit and Milwaukee Railway to a point on the Quarter line one hundred and eighty seven feet South of the North West corner of said Plat Broadway is sixty six feet wide and the center of it commences at a point four hundred and eighty seven feet and two tenths of a foot North of the South East corner of said plat and extends parallel with John Street to a point three hundred and forty six feet and three tenths of a foot East of the North West corner of said plat Higham Street is sixty feet wide and the center of it commences at a point five hundred and eighty nine feet South of the North East corner of said plat and extends parallel with Broadway to its intersection with Burk Street Burke Street is sixty feet wide and the center of it commences at a point one hundred and eighty seven and eighty tenths of a foot South of the North East corner of said platted premises and extends parallel with Higham St to a point two hundred and eighteen feet and eight tenths of a foot West of the North East corner of said plat Burke Street is sixty feet wide and the center of it commences at a point on the Quarter line Three hundred and thirty six feet North of the South Quarter Post of Section Twenty eight and extends North easterly to a point four hundred and thirty six feet and six tenths of a foot West of the North East corner of said plat Inner Street is sixty feet wide and the center of it commences at a point on the section line between section twenty eight and thirty three, four hundred and sixty six feet & five tenths of a foot East of the Quarter Post and extends parallel with Burk Street to a point three hundred and twenty three feet and ~~four~~ ^{four} tenths of a foot South of the Quarter North East corner of said Platte Premises East Street is sixty feet wide and the center of it commences at a point on the section line one hundred and six feet and two tenths of a foot West of the South East corner of said plat and extends parallel with Inner St to Tinkham Street all the Blocks intended for sale on said plat are designated by large figures in black ink placed near the center of each and all the lots in said Blocks are designated by figures in Blocks ink placed on the margin of each and on the subdivision lines the Block said addition are designated by figures in Blocks ink placed on the margin of each and on the subdivision lines the Block situated between Broadway and ^{Tinkham Street} Inner Street are occupied by the Detroit and Milwaukee Railway Company for Railroad purposes only

and for further and more particular description of said platted premises as to position boundaries size and position of lots and streets reference may be had to the plat on the reverse of this sheet

Therefore We William P Inner & Adrianna Inner of the City of Grand Rapids County of Kent and State of Michigan Owner & Proprietors of the said addition to the Village of Ada do hereby ratify and confirm said plat and dedicate to the use of the public the street thereon laid down and name as public grounds

W P Inner L.S.
Adrianna A Inner L.S.

In presence of
Jno F Tinkham
N D Richaides

State of Michigan } Before me a Notary Public in and for said County
County of Kent } personally appeared on this 12th day March A.D. 1858
William P Inner & Adrianna A Inner known to me to be the persons who executed the foregoing plat and accompanying memorandum of William P Inner addition to the Village of Ada and acknowledged that he made and executed the same for the purposes therein expressed & set forth and that said instrument is his free act and deed and the said Adrianna A Inner wife of the said William P Inner having been by me examined separate and apart from her said husband acknowledged that she executed the said plat as her free act and deed without any fear or compulsion from any one

J O. Kingbury Notary Public
Kent County Michigan

I hereby certify that this plat is a correct copy of the plat now on record in the Register of Deeds office being made under the supervision of the Auditor General by tracing the plat on record and affixing thereto a carefully compared copy of the dedication and certificates dated this 10th day of February 1910

John B. La Fountaine
C. C. B. and Gen. Ad. Sp.