


2168

1870

Part I.

Received for Record May 13th A.D. 1870 at 1/4 o'clock P.M.
Wm G. Beckwith
Register

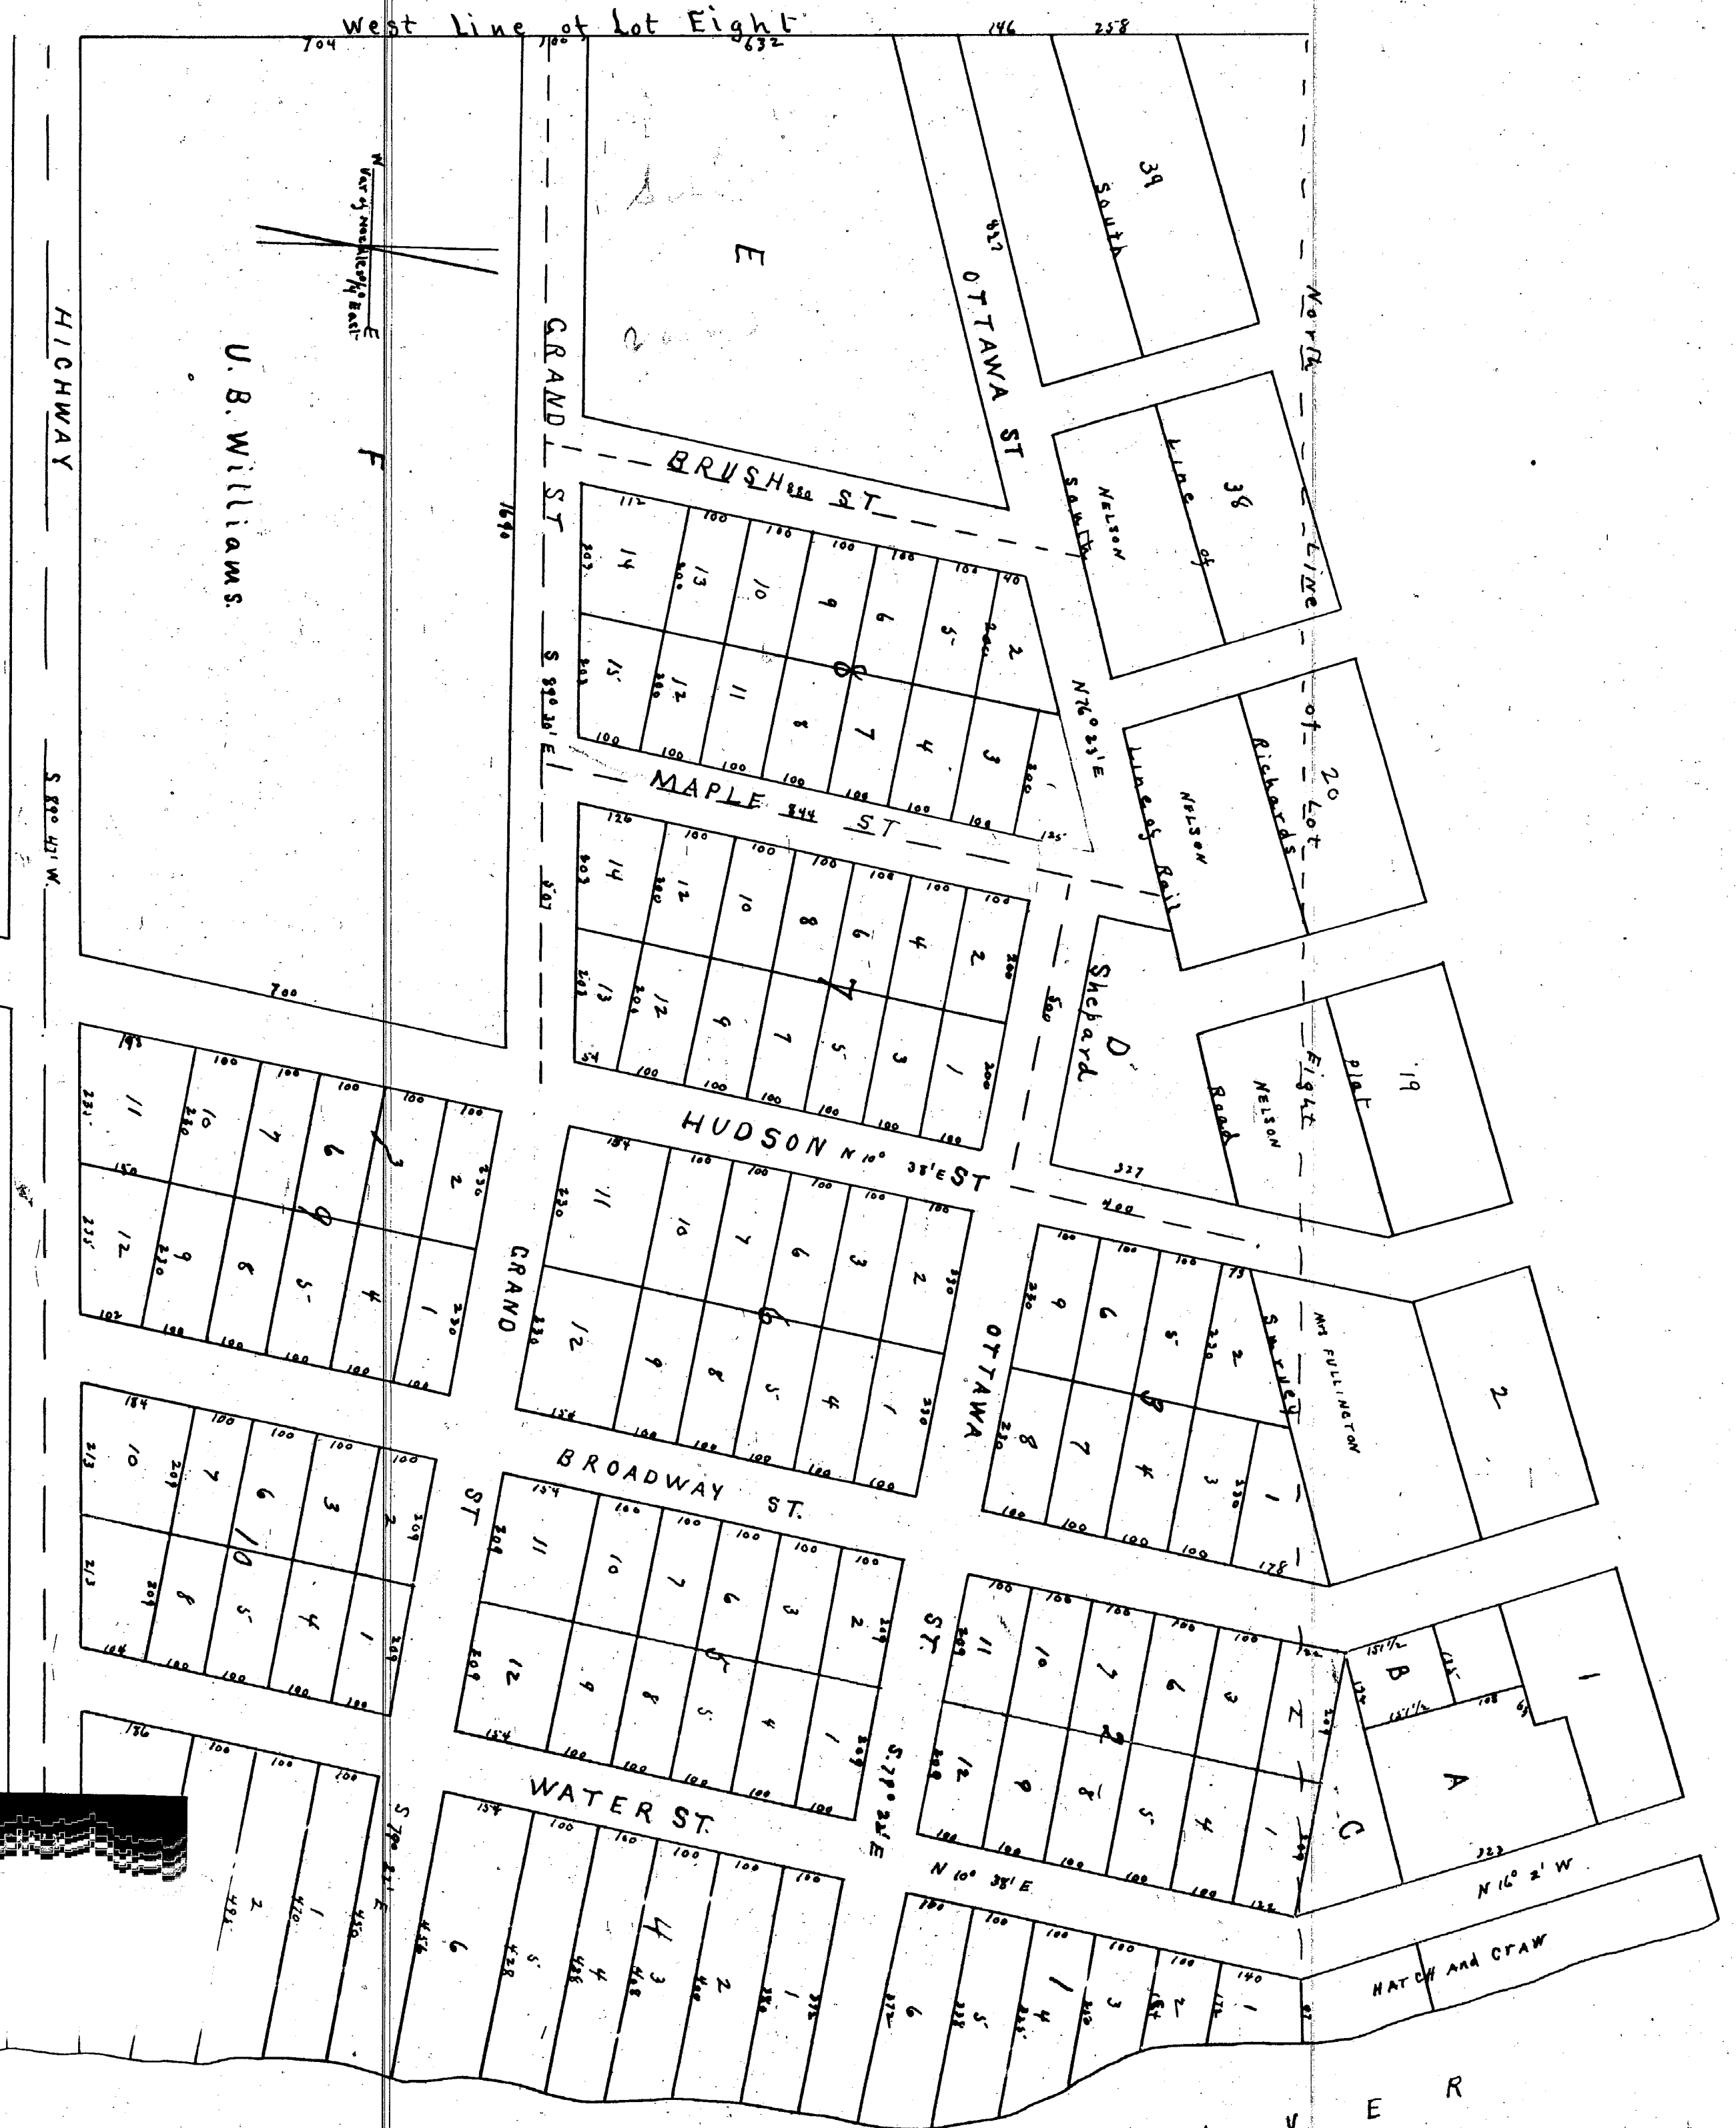

Surveyed and Platted by R. S. JACKSON.

State of Michigan
County of Kent ss.

On this 25th day of April A. D. 1870 personally appeared before the undersigned a Justice of the Peace for said county of Kent, Caroline Snell Proprietor and R. S. Jackson Surveyor of the annexed plat, comprising and consisting of the following lands viz. That portion of Lot Eight, Section Two Town Six (6) North of Range Nine (9) West Michigan lying South of the South line of the Oakland and Ottawa Rail Road survey, together with Lots A, B, C and North part of Lot One and Two Block Two and North part of Lot One Block Three more particularly known and described as follows viz. Commencing in the center of Water St. and on the line between Lots Seven and Eight, thence N. 16° 2' W. 419 links, thence westerly at right angles with said St 225 links, thence S. 16° 2' E. 50 links, thence westerly at right angles with last line 63 links, thence south easterly 260 1/2 links to the South line of the Oakland and Ottawa R. R. Survey to a point which shall be 132 links from the East margin of Broadway St. thence along the said South line of said R. R. Survey S. 76° 23' W. 552 links to the line between Lots Seven and Eight, thence East on said line to the place of beginning. Excepting and reserving therefrom Lots D, E, & F as appears on this Plat. And they hereby certify and acknowledge that they have surveyed and platted the before described lands according to their designation by this plat.

Signed sealed and acknowledged in presence of

Wm. B. Williams
Lucian B. Lull.

Caroline Snell Proprietor (L.S.)
Robert S. Jackson Surveyor (L.S.)

Explanations
Distances are marked in links
Distances on Lot 6 are given to the center of Grand and Brush Sts.
and to the South line of Rail Road survey
Streets are four (4) rods wide

Caroline Snell Proprietor (L.S.)

Subscribed and acknowledged as the free act and deed of the said Caroline Snell Proprietor and Robert S. Jackson Surveyor before me on the day and year above mentioned

Thomas J. Slayton Justice of the Peace
for Kent Co Mich

I hereby certify that this plat is a correct copy of the plat now on record in the Register of Deeds Office being made under the supervision of the Auditor General by tracing the plat on record and affixing thereto as carefully compared copy of the dedication and certificate

Dated this 16th day of Feb 1910

Geo W Bennett
Clerk Aud. Genl's Dept.

PLAT- J.H.SCOTT'S ADDITION SUBDIVISION TO THE CITY OF
GRAND RAPIDS

In re petition)
Henry A.Gill) ORDERED: That that part of CAYUGA Street between Lot 15,
to Vacate part) Block 1 and Lot 1, Block 2; Also that part of Oswego
Plat) Street Sputh of Lot 16, Block 2; Also the STREET known
as JOHN STREET. Be and the same are hereby VACATED

Order Judge
WM E GROVE
June 26, 1895
No. 17115

Vol-50- Page-3401

PLAT - SHEPARD'S ADDITION TO THE CITY OF GRAND RAPIDS

In re petition)
Maria D.Gunnison) ORDERED: That all of BLOCK 1 and BLOCKS 16 to 21 in-
et al to Vacate) clusive and BLOCKS 32 to 42 inclusive together with all
part of Plat) included Streets thereon be and the same are hereby
VACATED.

Order Judge
L.S.Lovell
March 10, 1868
No. 40362

Vol-147- Page-12161 40621362

PLAT- SNELL'S ADDITION VILLAGE OF LOWELL

In re petition)
Elizabeth Train) ORDERED: That the entire of BLOCKS 1,4, and 11, also the
et al to Vacate) East one-half of BLOCKS 2,5, and 10 and all STREETS
part of Plat) within the boundary lines thereof be and the same are
hereby VACATED.

Order Judge
Birney Hoyt
Sept 22 1879
No. 11132

Vol-147- Page-12168


PLAT- STOWELL'S ADDITION TO COMSTOCK PARK

In re petition)
Dora Stowell to) ORDERED: That STOWELL'S ADDITION to COMSTOCK Park
Vacate Plat) be and the same is hereby VACATED.

Order Judge
W.B.Perkins
April 25 1910
No. 22343

Vol-56- Page-3863

Eddy & Bennett
Plat Examiners

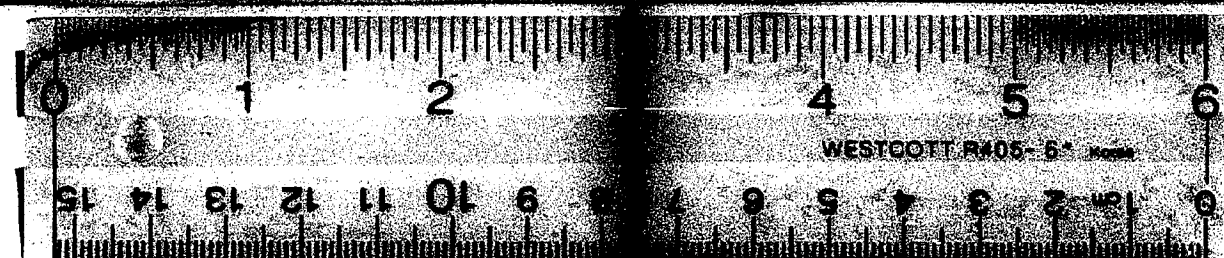

16 X