


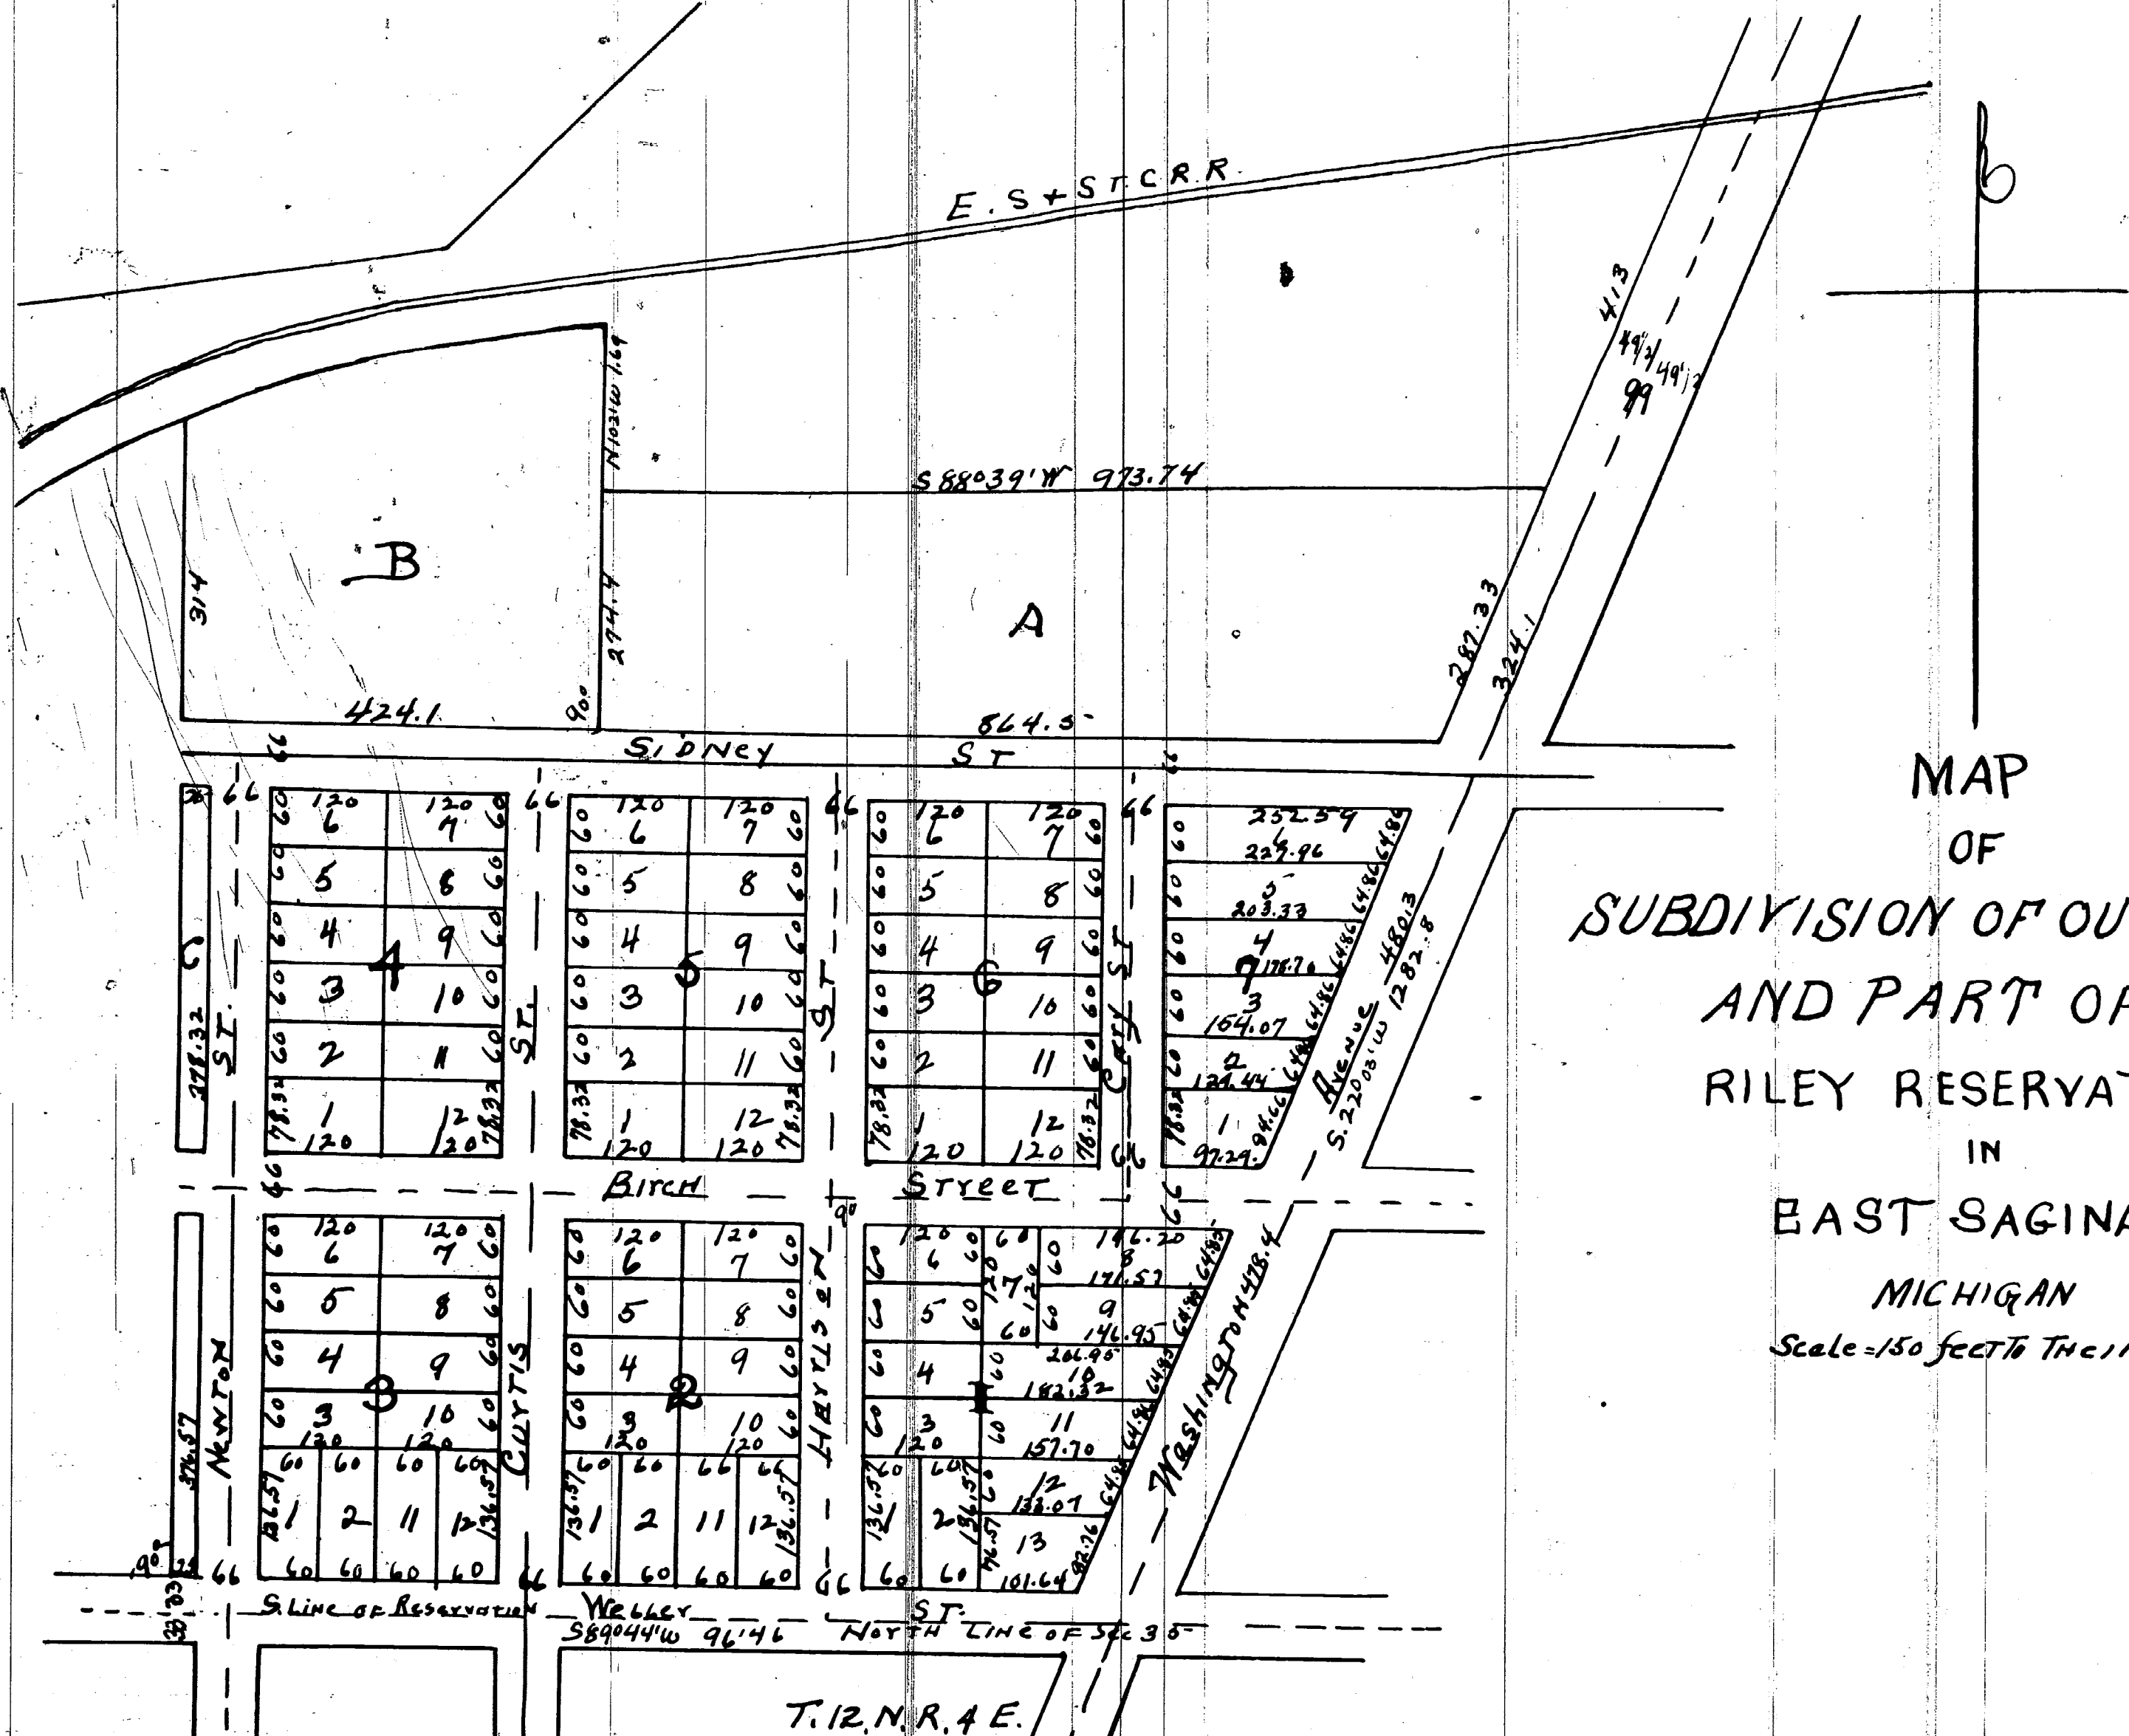

MAP
OF
SUBDIVISION OF OUT LOT 18
AND PART OF 19
RILEY RESERVATION
IN
EAST SAGINAW

MICHIGAN
Scale = 150 FEET TO THE INCH

This map entitled "Subdivision of Out lot 18 and part of 19, Riley Reservation in East Saginaw, Michigan" is a subdivision of Out lot 18 and a part of 19, as said out lots 18 & 19 are designated upon a map of the subdivision of the former Riley Reservation now of record in the office of the Register of Deeds for Saginaw Co. Mich. The said part of out lot 19 is described as follows: Commencing at a point in the west line of Washington Avenue 413 ft. southwesterly from the point where the west line of said Avenue intersects the center line of the East Saginaw and St. Clair River Road. Thence S. 88° 39' W. 973.74 ft. Thence N. 10° 21' W. 169 ft. to a point 60 ft. southwesterly at right angles from the center line of said River Road. Thence westerly parallel to said center line to the west line of said out lot 19. Thence southwesterly & easterly along the line of said out lot 19 to the west line of Washington Ave. Thence northwesterly on the line of said Ave. to the place of beginning. The lot is 1/4 of the lot and the width of the lot upon this map are shown by figures in feet and decimal of a foot. The map is executed in triplicate by William L. Webb, Clerk in trust under the will of John Hays, deceased, a power and by Harrison Cary, Surveyor for the purpose of being recorded as a town plat in accordance with the Statute of the State of Michigan. Witness my hand and the seal of the said County and the said Surveyor have signed this certificate signed, sealed & delivered in presence of

Charles M. Rice,
William F. Glynn.

Wm. L. Webb (C.S.)

State of Michigan } On this 29th day of January 1883 before me personally called
County of Saginaw } William L. Webb, as above and Harrison Cary as surveyor
and kinredly acknowledged the execution of this Plat as a town plat to be there
for out and did not that the same was executed and acknowledged for the
purpose of being recorded in accordance with the Statute of the State of Michigan
that the day & day above written

State of Michigan } I, Lou Seander, Registrar
County of Saginaw } Surveyor hereby certify that the foregoing is a copy of the
Map of subdivision of Out lot 18 and a part of 19 in East Saginaw Mich. that we have
carefully compared the same with said map and that it is an exact duplicate
thereof and of the whole of said map. In witness whereof we have hereunto subscribed
our names this 5th day of May 1883.

Register of Deeds } Received for record the 5th day of May A.D. 1883 at 4 o'clock P.M.
Saginaw County } Lou Seander, Registrar

I hereby certify that this Plat is a correct copy of
the Plat now on record in the Register of Deeds
office, being made under the supervision of the
Auditor General by tracing the Plat as same
and affixing thereto a carefully compared copy
of the Certificate.

Dated this 15th day of June 1911

Ray C. Warner,
Clerk, said Gen. Reg.