

CHARLES RIVARD'S SUBDIVISION
LOT XI OF RIVARD PARK SUBDIVISION
PRIVATE CLAIMS Nos. 299 AND 458
Township of Croesse Parke County of Wayne
State of Michigan

This certifies that the annexed plat was
on the fifth day of December, A.D. 1899
 duly accepted and approved by the village
board of the village of Farmington, Wayne
County, Michigan.
Richard W. Benson,
Village Clerk

DESCRIPTION

The land embraced in the annexed plat of Charles Rivard's Subdivision of
LOT XI of RIVARD PARK SUBDIVISION of Private Claims Nos. 299 and 458
is described as follows to wit: Being lot XI of Rivard Park Subdivision of Private
Claims Nos. 299 and 458. Township of Croesse Parke County of Wayne State
of Michigan.

DEDICATION

Know ALL MEN BY THESE PRESENTS that we Charles Rivard and Louise R. J.
Rivard, wife of Charles Rivard, as proprietors, have caused the land embraced
in the annexed plat to be surveyed, laid out and platted to be known as the CHARLES
RIVARD'S SUBDIVISION of LOT XI of RIVARD PARK SUBDIVISION of PRIVATE CLAIMS Nos.
299 and 458. Township of Croesse Parke County of Wayne State of Michigan and
that the streets and ways shown on said plat are hereby dedicated to the use of the public
in the presence of

Henry Lodewyck
Irving W. Dwyer

Charles Rivard
Louise R. J. Rivard

State of Michigan

County of Wayne

On this 4th day of October A.D. 1899 before me a
Notary Public in and for said County personally came the above named Charles
Rivard and Louise Rivard, his wife, to me known to be the persons who executed
the above dedication and acknowledged the same to be their free act and deed.

Irving W. Dwyer
Notary Public
Wayne County, Michigan

State of Michigan

County of Wayne

We J. J. Winland, Deputy Register of Deeds and
C. M. Stephens, Surveyor hereby certify that we have each carefully compared this
copy with the original plat of Charles Rivard's Subdivision of Lot XI of Rivard Park
Subdivision of Private Claims Nos. 299 and 458 and they agree that this copy is a true
and correct copy of the whole of such original map or plat.

C. M. Stephens

Register of Deeds

Surveyor

State of Michigan

County of Wayne

We J. J. Winland, Deputy Register of Deeds,
and C. M. Stephens, Surveyor hereby certify that we have each carefully compared
the annexed copy with the plat of Charles Rivard's Subdivision of Lot XI of Rivard
Park Subdivision of Private Claims Nos. 299 and 458. Township of Croesse Parke
County of Wayne State of Michigan and that it is a true and correct copy of the whole of such
original map or plat.

C. M. Stephens

Register of Deeds

Surveyor

SURVEYOR'S CERTIFICATE

I, hereby certify that the annexed plat of Charles Rivard's Subdivision of Lot XI of Rivard Park Subdivision of Private Claims Nos. 299 and 458. Township of Croesse Parke County of Wayne State of Michigan and that it is a true and correct copy of the whole of such original map or plat.

C. M. Stephens

Surveyor

SCALE

100 feet = one inch

Examined and approved

October 16th 1899


John F. Winland

Deputy Auditor General

RECEIVED AND FILED
IN AUDITOR GENERAL'S OFFICE.

Oct 10 - 1899

Deputy Auditor General

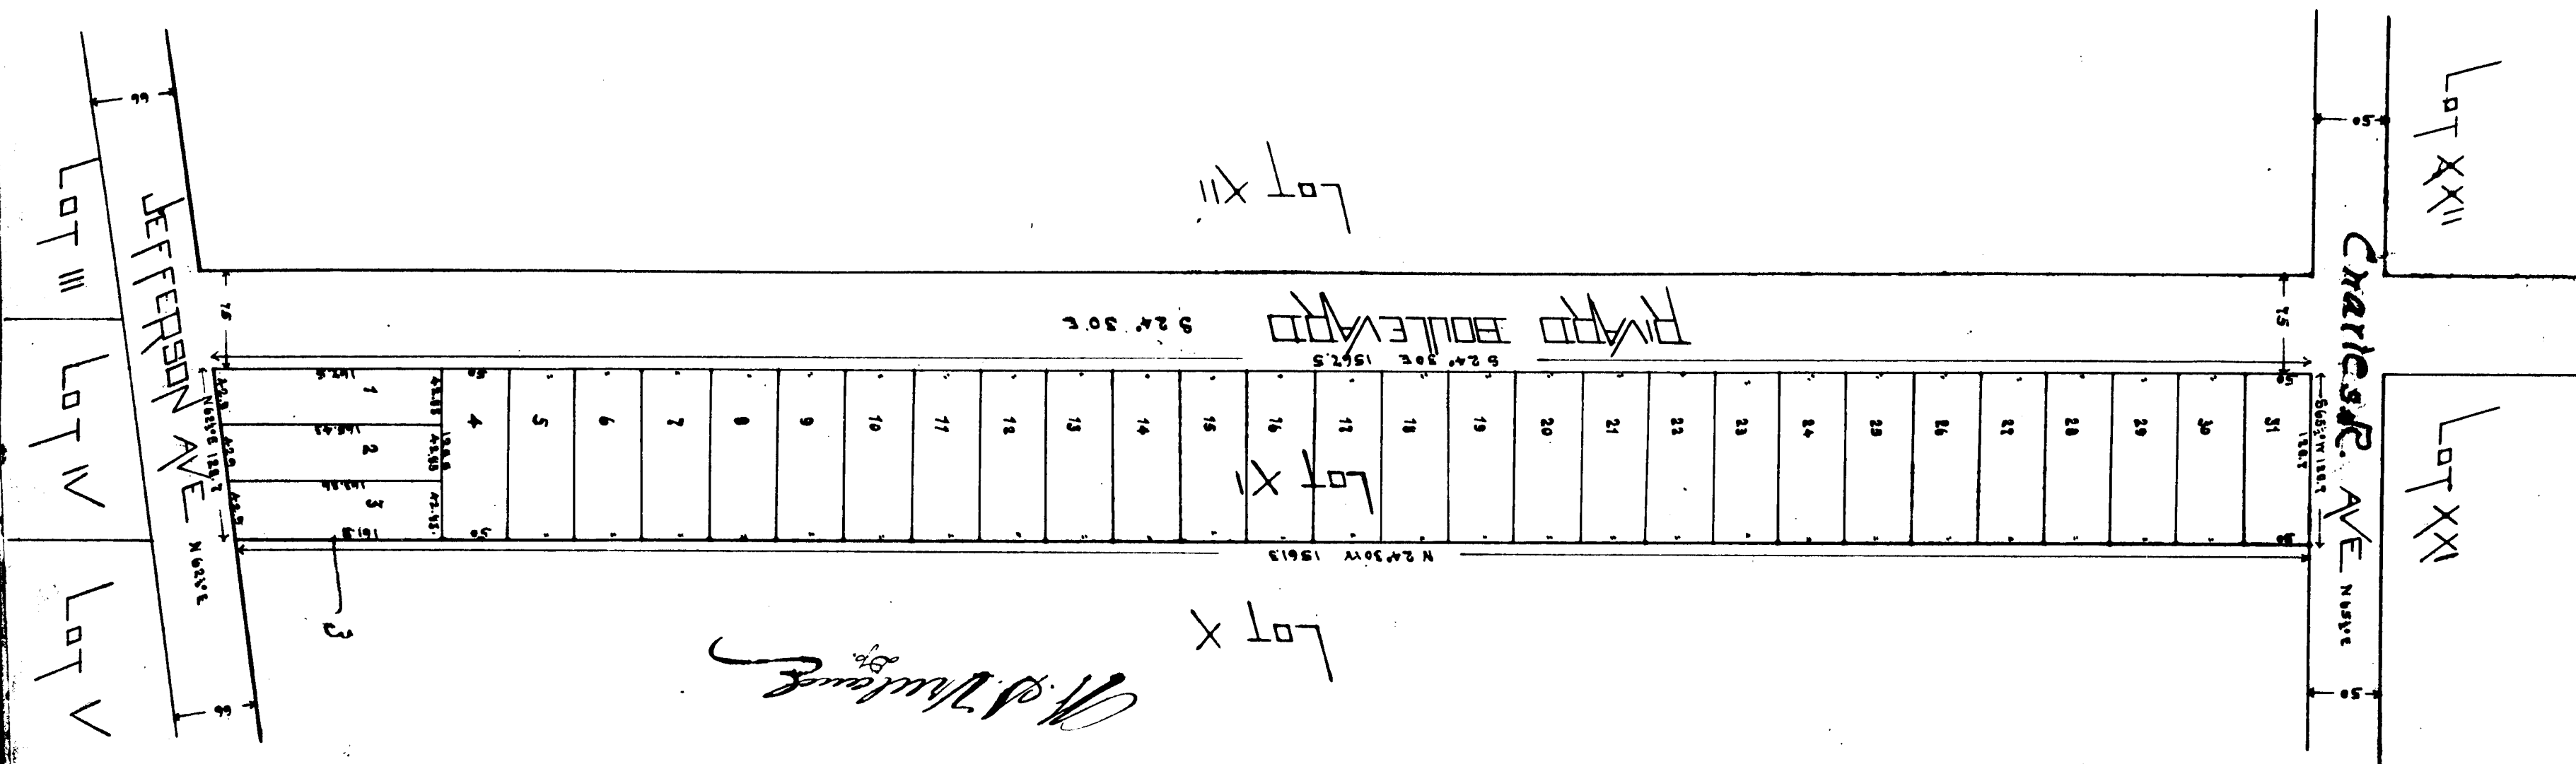

29700 1900

29700-1900

CHARLES RIVARD'S SUBDIVISION
LOT XI OF RIVARD PARK SUBDIVISION
PRIVATE CLAIMS NOS. 299 AND 458
Township of Groosse Pointe County of Wayne
State of Michigan

Officially that the annexed plat was
in the fifth day of December, A.D. 1899
 duly accepted and approved by the Village
Board of the Village of Groosse Pointe, Wayne
County, Michigan.
Michael N. Bennett,
Village Clerk

DESCRIPTION

The land embraced in the annexed plat of Charles Rivard's Subdivision of
LOT XI of RIVARD PARK SUBDIVISION of PRIVATE CLAIMS Nos. 299 and 458
is described as follows to wit: Being Lot XI of Rivard Park Subdivision of Private
Claims Nos. 299 and 458. Township of Groosse Pointe County of Wayne State
of Michigan

DEDICATION

Know All Men BY THESE PRESENTS THAT we Charles Rivard and Louise R.J.
Rivard, wife of Charles Rivard, as proprietors, have caused the land embraced
in the annexed plat to be surveyed, laid out and plotted to be known as the CHARLES
RIVARD'S SUBDIVISION of LOT XI of RIVARD PARK SUBDIVISION of PRIVATE CLAIMS NOS.
299 and 458. Township of Groosse Pointe County of Wayne State of Michigan and
that the streets and alleys shown on said plat are hereby dedicated to the use of the public
in the presence of

Henry Lodmeyer
Irving W. Durfee

Charles Rivard
Louise R.J. Rivard

State of Michigan

County of Wayne

On this 4th day of October A.D. 1897 before me a
Notary Public in and for said County personally came the above named Charles
Rivard and Louise Rivard, his wife to me known to be the persons who executed
the above dedication and acknowledging the same to be their free act and deed.

Irving W. Durfee
Notary Public
Wayne County Michigan

State of Michigan

County of Wayne

We J. J. Williams, Deputy Register of Deeds and
C. M. Stephens Surveyor hereby certify that we have each carefully compared this
copy with the original plat of Charles Rivard's Subdivision of Lot XI of Rivard Park
Subdivision of Private Claims Nos. 299 and 458 and that it is a true and exact copy thereof
and of the whole of such original map or plat.

C. M. Stephens
Register of Deeds
Surveyor

State of Michigan

County of Wayne

We J. J. Williams, Deputy Register of Deeds
and C. M. Stephens Surveyor hereby certify that we have each carefully compared this
the annexed copy with the plat of Charles Rivard's Subdivision of Lot XI of Rivard
Park Subdivision of Private Claims Nos. 299 and 458. Town of Groosse Pointe in the office of said
Register of Deeds and that it is a true and exact copy thereof and of the whole of such record
and of the whole of such original map or plat.

C. M. Stephens
Register of Deeds
Surveyor

SURVEYOR'S CERTIFICATE

I, hereby certify that the annexed plat herein delineated is correct one and that all monument marks
uments containing or giving strength from have been planted at all points marked thereon as shown
thereon at the intersection of all streets and of the angles in the boundaries of the lands plotted
C. M. Stephens
Surveyor

SCALE
100 feet = one inch

Examined and Approved

RECEIVED AND FILED
IN AUDITOR GENERAL'S OFFICE
October 16th 1897
John F. Wilkinson
Deputy Auditor General

