


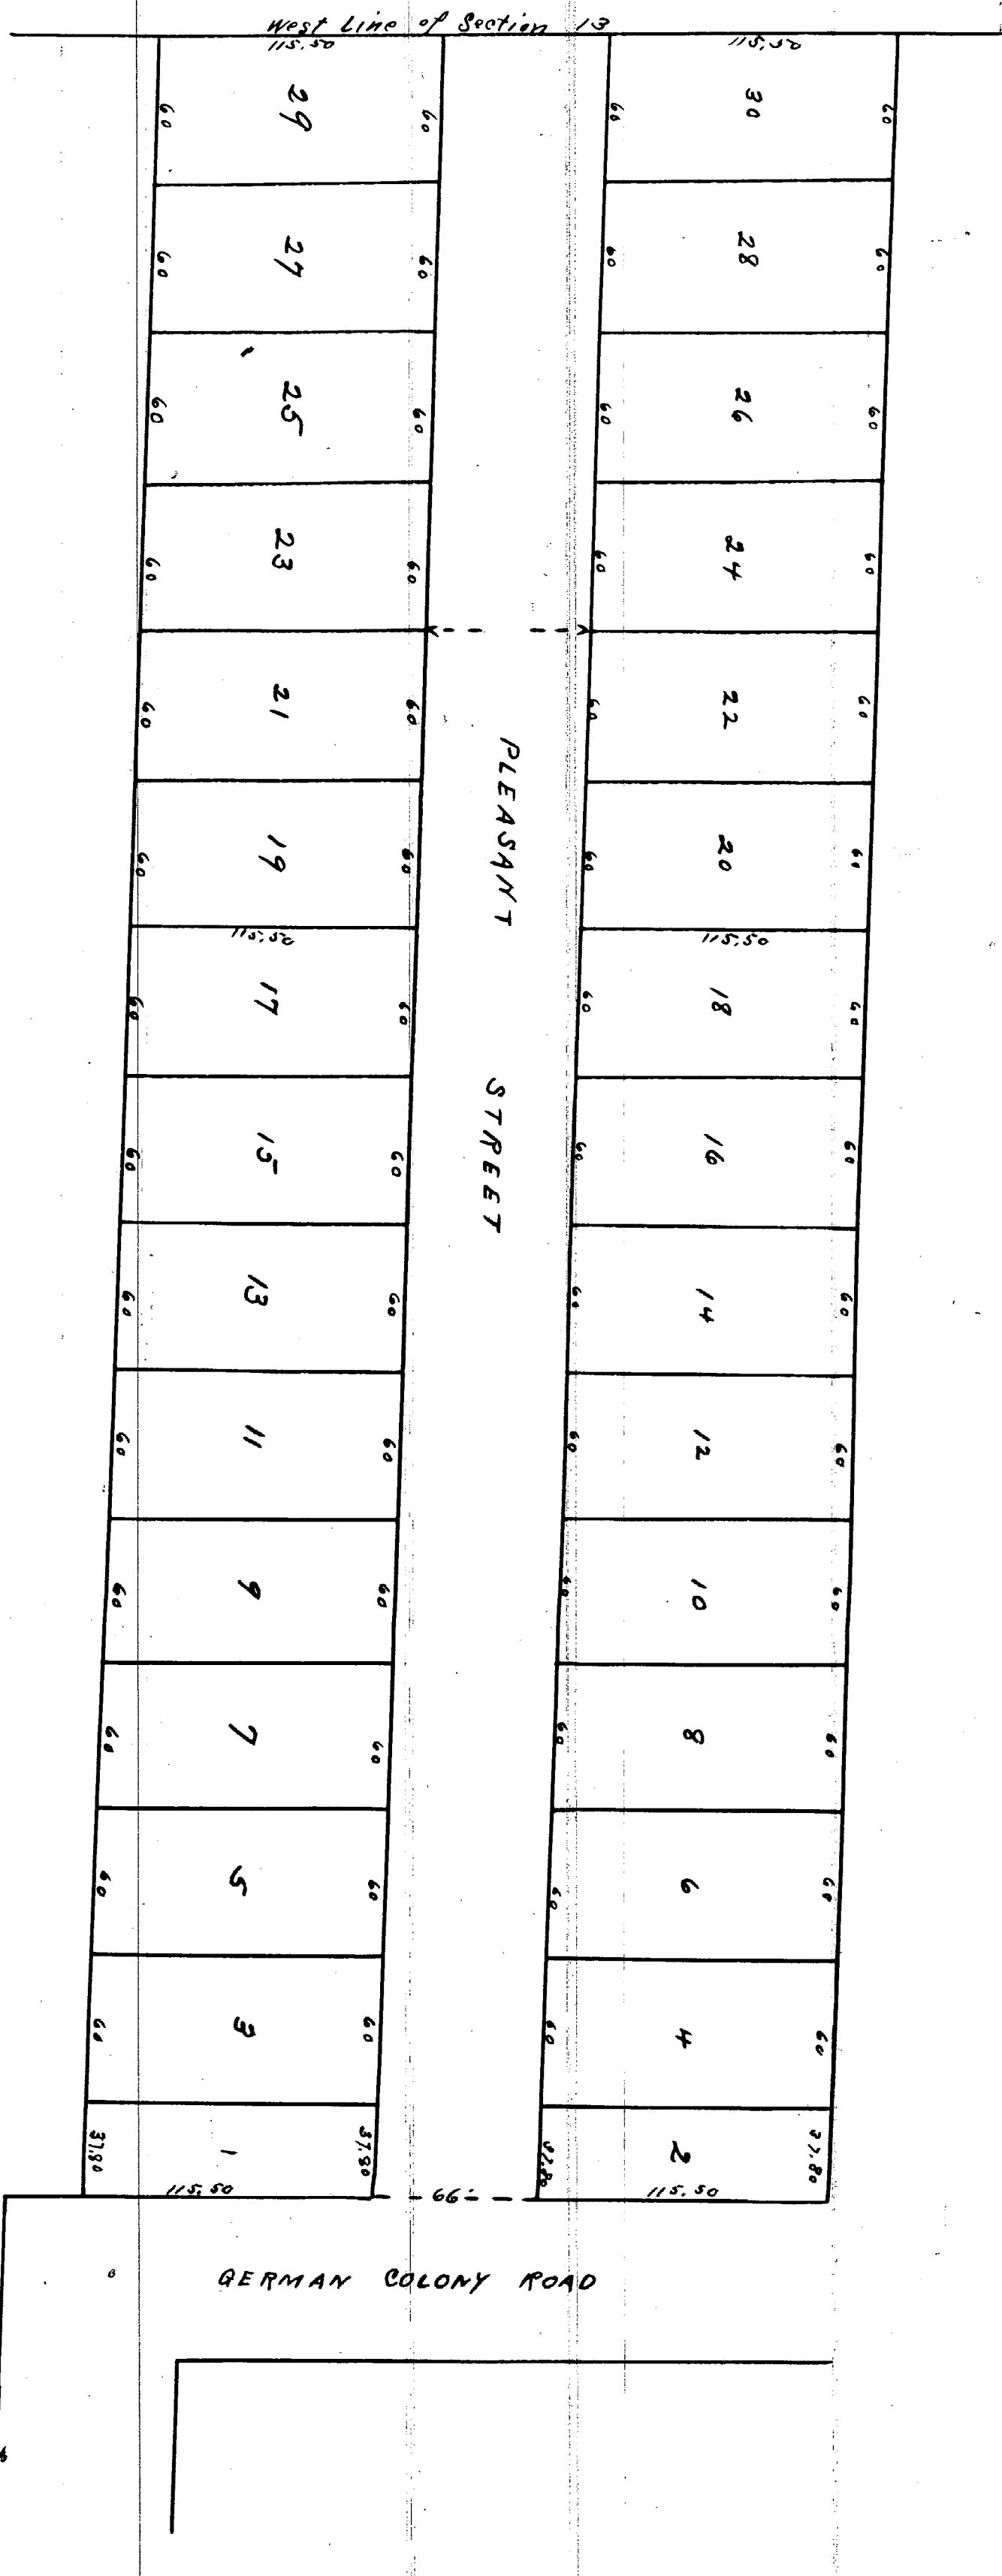

threw all men by these present that the land laid out and platted on the above map is owned by David H. Smith and Isaac Johnson Jr. of the City of Saginaw County of Saginaw and State of Michigan, that said map so now executed by the said David H. Smith and Isaac Johnson Jr. as Proprietors and Johnsons One of the sum of 100

James W. as purveyor and Janesin Co., who surveyed the same as surveyed in accordance with the provisions of an act to provide for recording town plats and for vacating the same in certain cases and the acts amendatory thereto, and for the purpose of being recorded as Smith and Parsons' Addition to the City of Saginaw in the County of Saginaw and State of Michigan.

We witness nothing in our hearts but our hands and feet
the day of Q. D. our thousand eyes if thanked
and every soul

Wm. B. Putnam
A. A. Parsons

State of Michigan }
Lapeer County }
25

As the twenty eighth day of March A. D. 1864 before me a Notary Public in and for said County personally some the above named Daniel R. Smith Isaac Cannon Jr and William Cant known to me to be the persons who executed the above and acknowledged and disclaimed and who verbally acknowledged the same to be their act and deed for the purpose herein expressed

Notary Public

These Persons for
David H. Smith
Marion Cary

Aaron. A. Carson
 National Public
 Post Designer &
 much

MAP
OF
SMITH & PARSONS
ADDITION
TO THE

MICHIGAN
Scale 60 feet = 1 inch

The above named section is located in the County of
Logan and State of Michigan and is bounded by a
line commencing on the West line of Section Thirteen (13) in
Township Number twelve (12) North Range Number four (4) East
at a point forty (4) chains and seventy five (75) links North of the
North West corner of said section, said point being the North
West corner of land owned by E. N. Warrington, thence East
on the North line of said Warrington's land thirty (30) chains and thirty
(30) links to the West line of the German colony road, thence North on the
last mentioned line four (4) chains and fifty (50) links thence West par-
tially with the North line of said Warrington's land thirty (30) chains
and thirty (30) links to the West line of said section, thence South
on the last named line, to the place of beginning thence South

Registers Office } ss Received for Record March 29th 1864 at 2 1/2 O'clock P.M. and recorded in Liber No 38 of
Salinas County } Deeds Page 51
Jas. N. Gatee Register

I hereby certify that this Plat is a correct copy of the Plat now on Record in the Register of Deeds Office, being made under the supervision of the Auditor General by tracing the Plat on Record and affixing thereto a carefully compared copy of the certificates

Dated the 11th day of July 1911

Alton B. Ford
Clerk, Aud Gen Dept.