


MAP
OF
Isaac Parson's Addition
TO THE
Village of Carrollton, Michigan

Scale 100 Feet = 1 Inch.

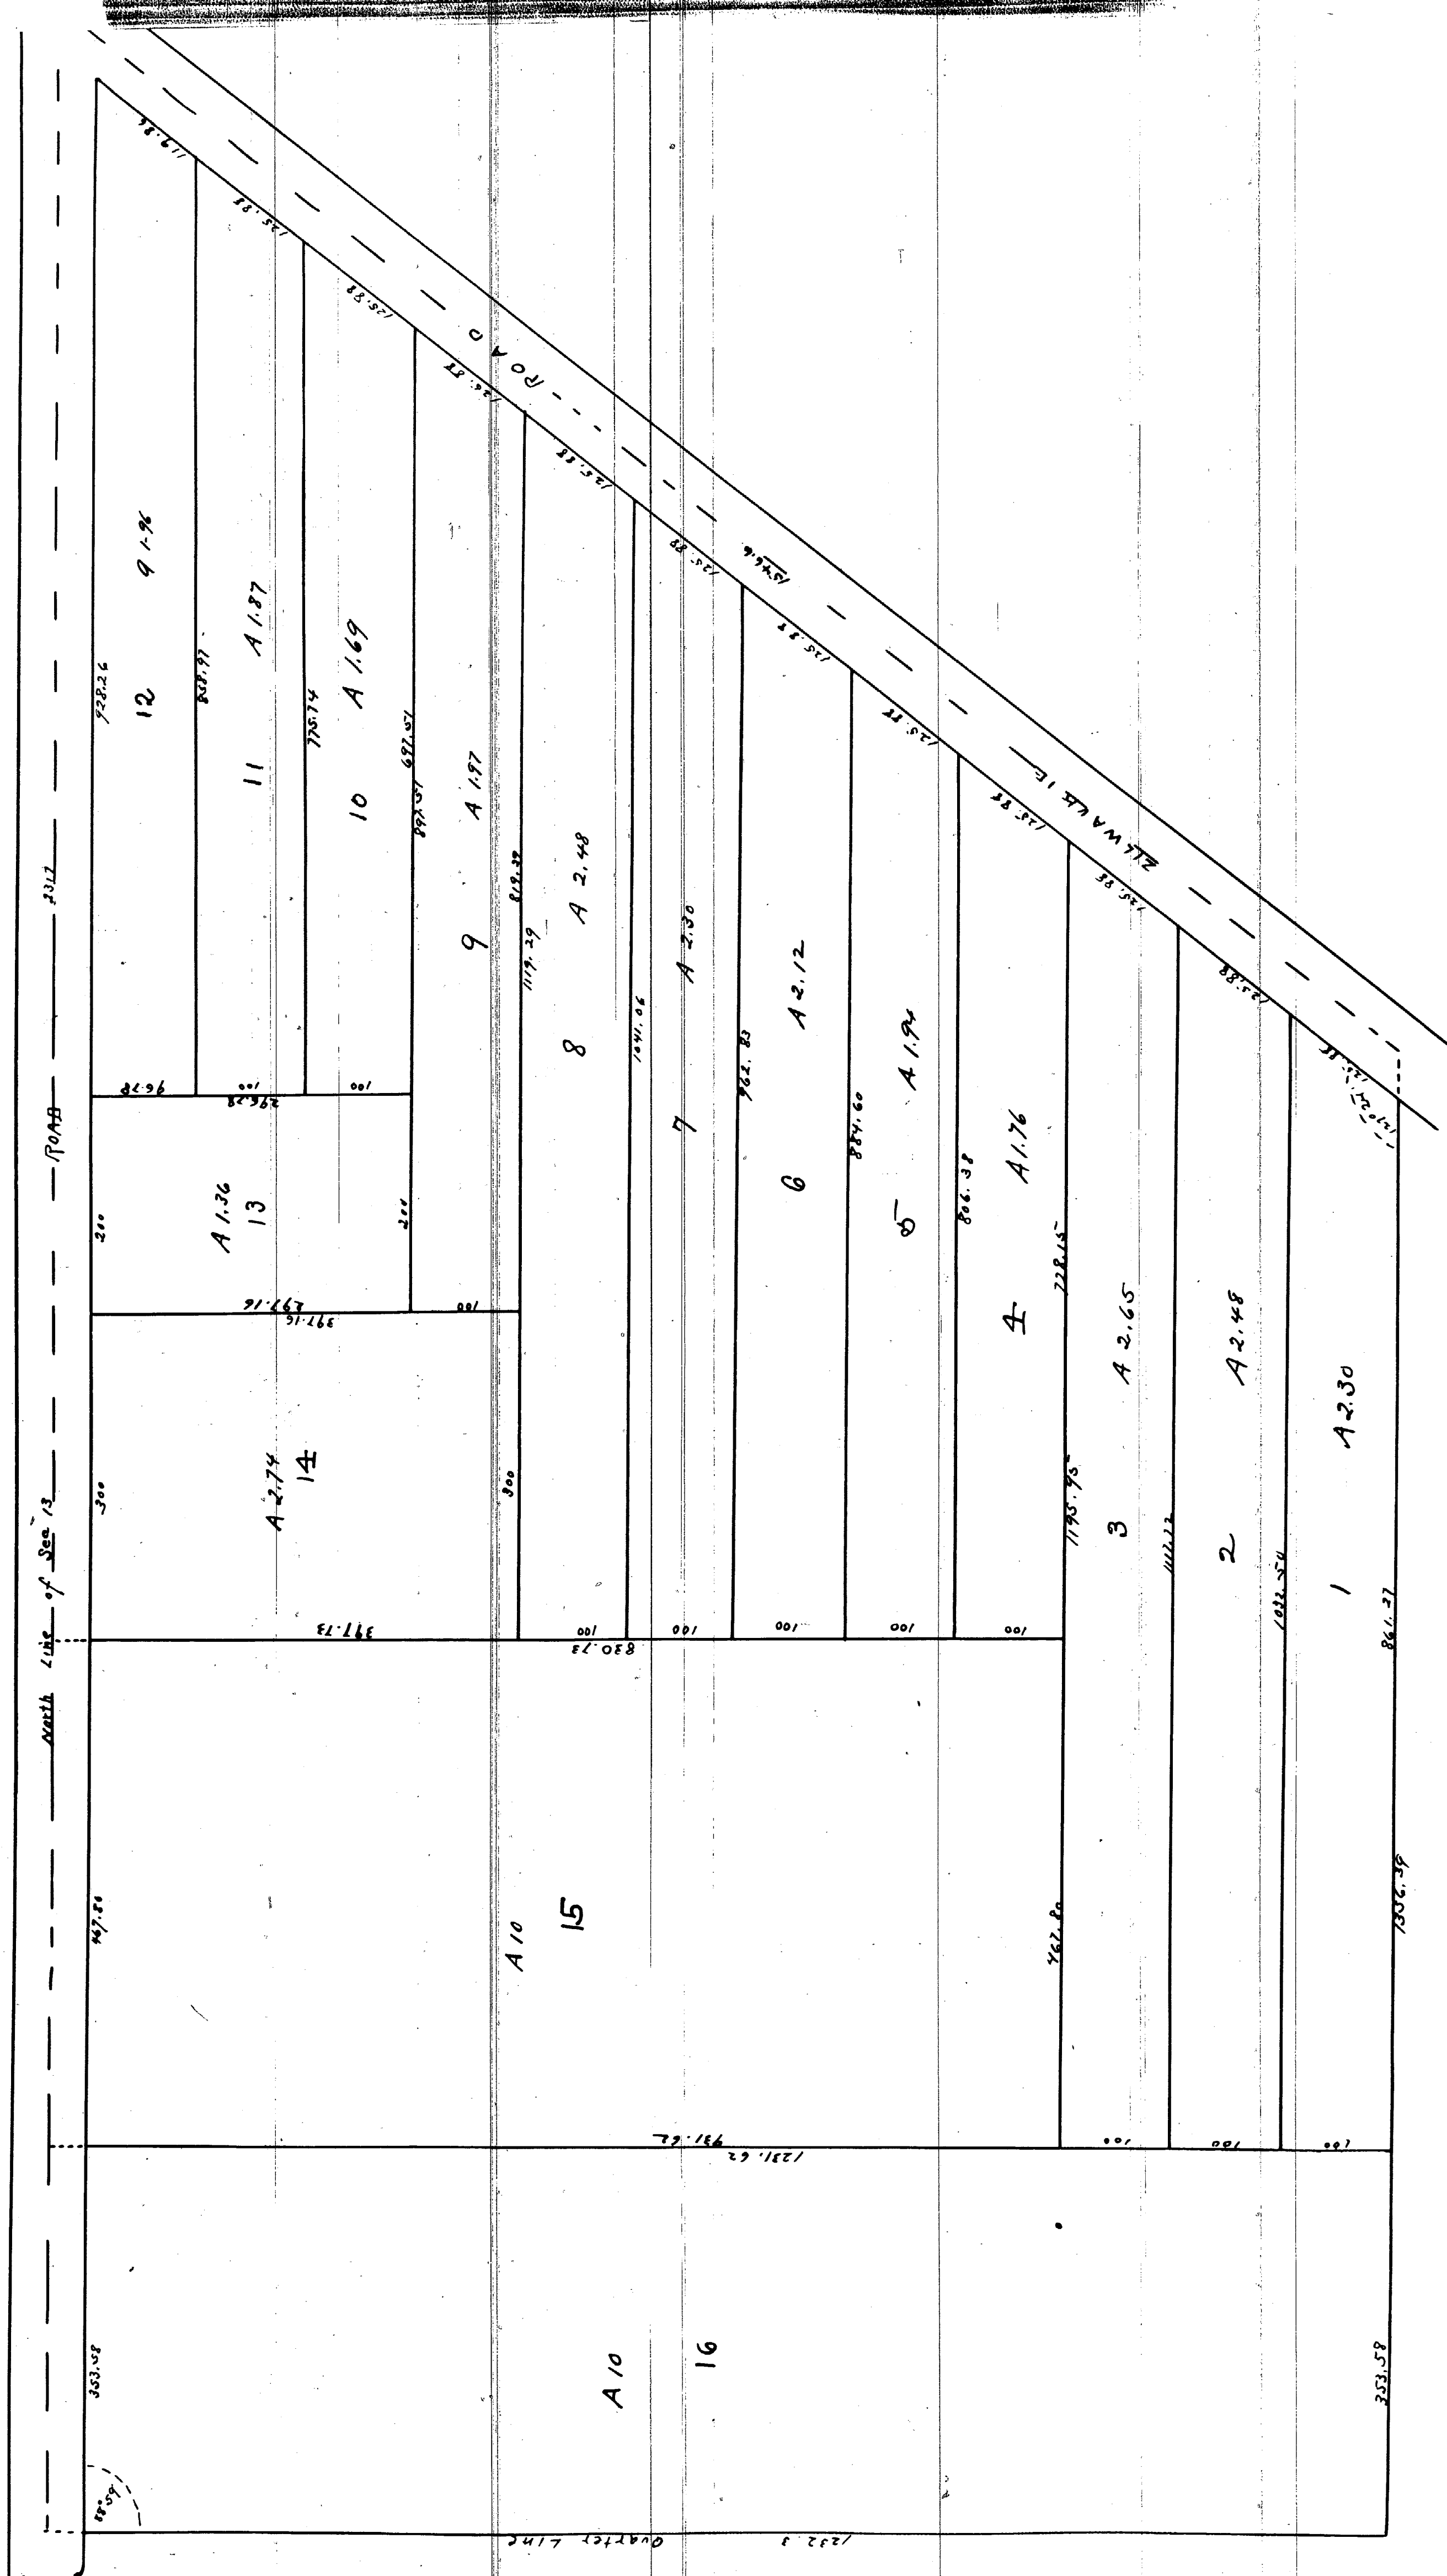

Description

Commencing at the quarter post on the North line of Section No 13 Thirteen in Township No 24
 Twelve North of Range No four 64 East. Thence South on the quarter line of said Section twelve hundred
 and thirty two and three tenths (1232 $\frac{3}{10}$) feet, Thence East thirteen hundred and fifty six and four
 tenths (1356 $\frac{4}{10}$) feet to the center of the Milwaukee Road, Thence North Easterly along the center of said Road
 fifteen hundred and forty six and six tenths (1546 $\frac{6}{10}$) feet to the North line of said Section, Thence West
 on the last mentioned line Twenty three hundred and seventeen (2317) feet to the place of beginning.

Know all men by these Presents that the land laid out or Platted on the within map is owned by Isaac
 Parsons Jr. of the City of Saginaw, County of Saginaw and State of Michigan. That said map or Plat
 is now executed by the said Isaac Parsons Jr as Proprietor and Harrison Cary as Surveyor
 in accordance with the provisions of an act to provide for recording Town Plats and for vacating
 the same in certain cases and the acts amendatory thereto and for the purpose of being recorded as
 Isaac Parsons Addition to the Village of Camellton in Saginaw County and State of Michigan
 The dimensions of Lots and widths of Streets are given on said map in feet and hundredths
 of a foot.

In witness whereof we have hereunto set our hands and Seals this nineteenth day
 of September A. D. One thousand eight hundred and sixty five

In presence of A. A. Parsons
 J. M. Bernard

Isaac Parsons [LS]
 Harrison Cary [LS]

State of Michigan }
 County of Saginaw } ss

On this 19th day of September A. D. 1865 Before me a Notary Public
 in and for said County personally came the above named Isaac Parsons Jr and Harrison
 Cary, known to me to be the persons who executed the above and who severally acknowledged the
 execution of the same for the purposes therein expressed.

Aaron A. Parsons.

Notary Public.

Register's Office }
 Saginaw County } ss

Received for Record September 19th A. D. 1865 at 10 O'clock A. M. and
 recorded in Liber No 38 of Deeds and Record of Plats & Maps Page 95
 Jas. M. Lotze
 Register

I hereby certify that this Plat is a correct copy of the Plat now on Record in the Register
 of Deeds Office, being made under the supervision of the Auditor General, by tracing the Plat
 on Record and affixing thereto a carefully compared copy of the Certificate

Dated the 12th day of July 1911

Alton B. Hurd.

Clerk, Aud Gen Dept.