

MAP of C.L. SMITH & BROS ADDITION

TO THE CITY OF EAST SAGINAW

Comprising The West 1/2 of the North West 1/4 of Sec No 20 Township XII N Range 5 East in the County of Saginaw State of Michigan

12173

Scale 1/2" = 100' One inch

We Charles L. Smith and Caroline H. Jones proprietors of said land certify the within Plat is situated on the West half of the North West 1/4 of Section Twenty in Township Twelve North Range No Five East of the width of the Streets and the size of the lot appear from the figures on the within Plat and the explanation of the Surveyor within written and we have caused said Plat to be made as an Addition to East Saginaw this fifth day of March A.D. 1863 at the City of East Saginaw this fifth day of March A.D. 1863

Charles L. Smith [LS]
Caroline H. Jones [LS]

James F. Brown
Notary Public
Saginaw Co., Mich.

State of Michigan }
County of Saginaw } ss On this fifth day of March

A.D. 1863 before me personally appeared Charles L. Smith and Caroline H. Jones known to me to be the persons who executed the within Plat and acknowledged that they executed the same for the purposes within mentioned

James F. Brown
Notary Public
Saginaw Co., Mich.


I William B. Sears do hereby certify that I am a Civil Engineer by profession and practice that I surveyed the West half of the North West 1/4 of Section Twenty Town 12 N of R 5 East and from such survey made the accompanying true map or Plat thereof as an Addition to the City of East Saginaw in the County of Saginaw & State of Michigan to be known as C.L. Smith & Brothers Addition to the City of East Saginaw and that such survey & said map or Plat of said Addition was made by direction and request of Charles L. Smith and Mrs Caroline H. Jones the proprietors of said land and Addition Witness my hand & Seal at this 5th day of March A.D. 1863 Wm B. Sears [LS]

State of Michigan }
Saginaw County } ss

Before me a Notary Public in and for said County came William B. Sears Civil Engineer known to me to be the person described in and who executed the foregoing certificate and acknowledged that he executed the same. Witness my hand and official Seal

James F. Brown
Notary Public
Saginaw Co.
Mich.

Recorded for Record March 5th 1863 at 5 o'clock P.M. and recorded in the No 38 of Books in Page 44
Register's Office
Saginaw County
Now on Record in the Register of said County making under the supervision of the Auditor General of Michigan the Chain and Offspring made a carefully compared copy of the certificate
Jas. M. Allen Register
Allen B. Stark
Called the 12th day of July 1911.
Coke and Ben. Keft.

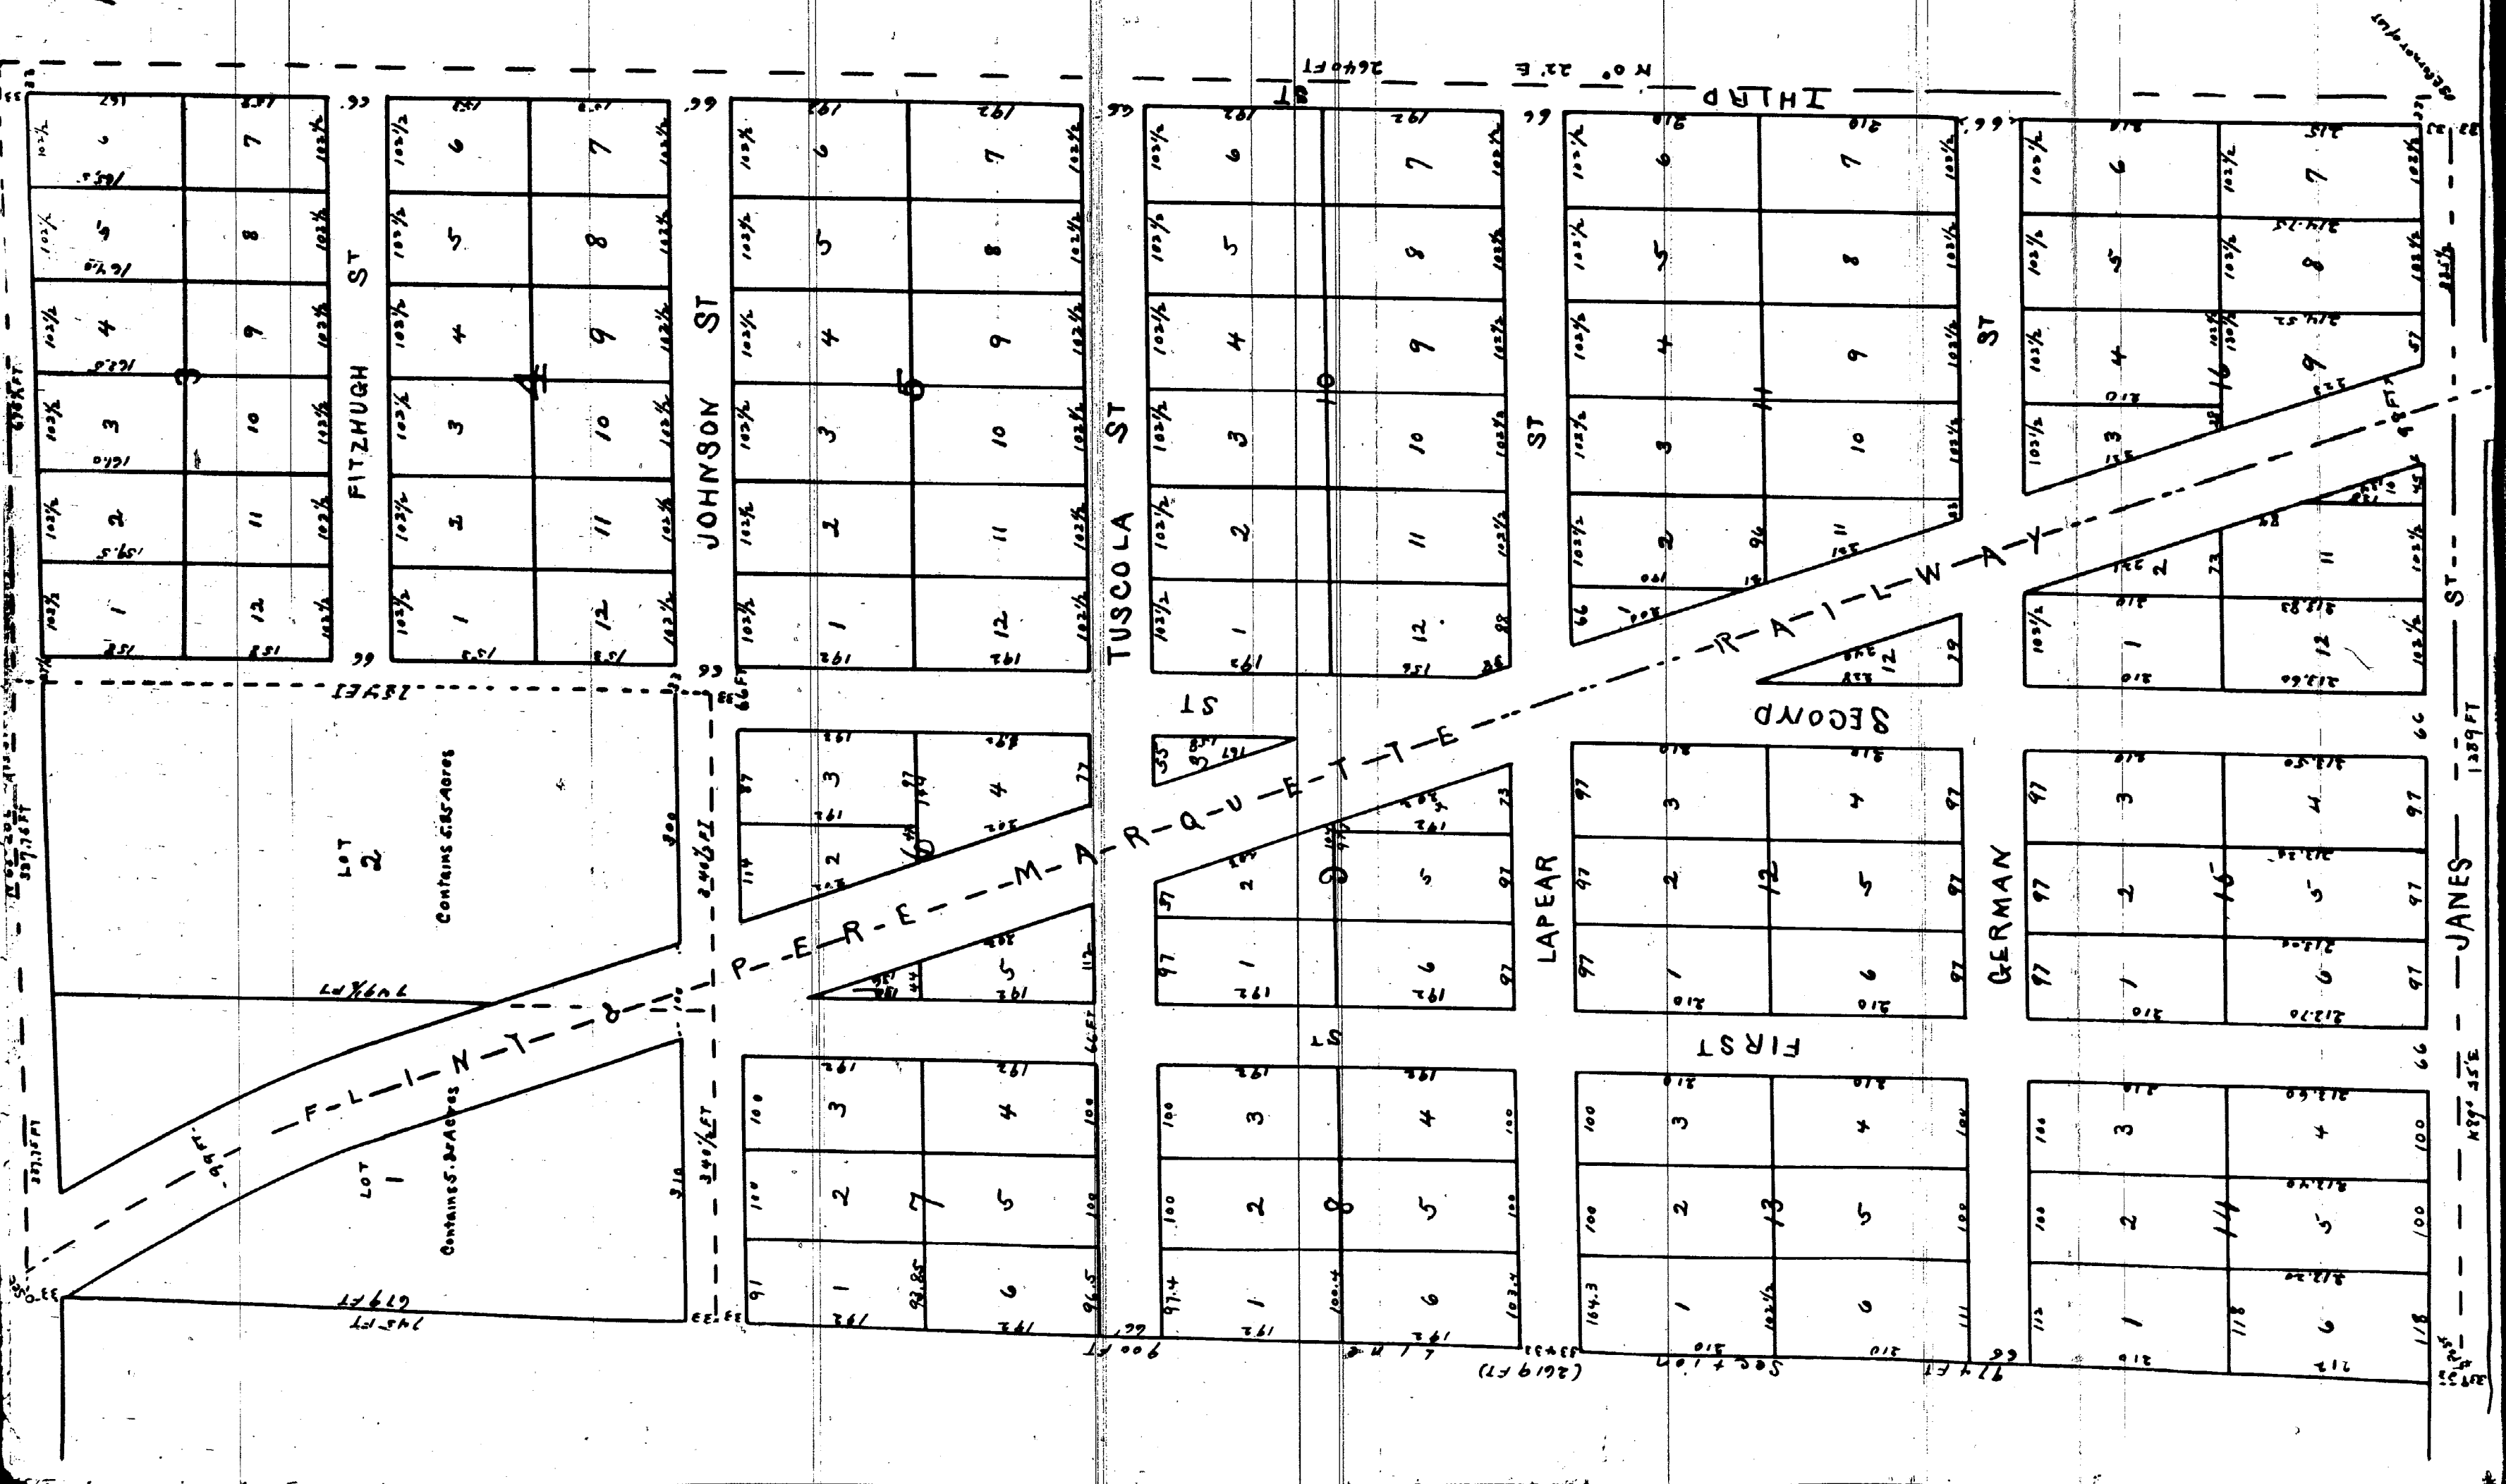

✓ PLAT - C.L.SMITH BROS ADDITION CITY SAGINAW

In the matter of vacating
C.L. Smith and Bros Plat of
Addition to City of Saginaw

C C Journal Liber C page 223
dated February 8-1865

On reading and filing the petition of Charles L Smith and Caroline H Jones showing that they are the sole owners of the west half of the North west quarter of Section 20 in Township Twelve(12) north of Range Five(5) east in Saginaw County, Michigan that on the 14th day of March 1863 they laid out said land into Lots and Blocks platting the same and designating it as C.L. Smith and Bros Addition to the city of East Saginaw and that they recorded the same and praying that said plat, except out lots one and two in the north west corner of said plat, and Lapeer and Johnson Streets as laid out on said Plat to the end that a new plat of so much as may be vacated may be filed and recorded in its stead and said applicants having produced satisfactory evidence that the notice required by the Statute has been given and that there is no reasonable objection to making such alteration.

Therefore on motion of H Joslin Attorney for said petitioner,s it is hereby ordered by the court now here, that said plat of C.L. Smith, and Bros, Addition to the city of East Saginaw except out lot one(1) and Tow(2) in the northwest corner of said plat and Lapeer and Johnson Streets as laid out on said plat be and the same is hereby vacated,

Curts & Taylor
Plat Examiners

Vol-148-Page-12173 ✓

✓ PLAT -PENoyer FARM


In the matter of the application of John F Driggs, Hiram C Driggs, and Wm F Glasby to vacate a part of the plat of the Penoyer Farm in the city of Saginaw

C C Journal Liber D
page 308
dated May 13, 1868

On reading the petition of John F Driggs, Hiram C Driggs and William F Glasby petitioners filed with the Clerk of this court, on the 4th day of April A.D. 1868 and praying that all that prt of the plat of the Penoyer Farm in the city of Saginaw hereinafter described may be vacated for reasons therein, contained and no person appearing in opposition to such petition and the said applicants having produced to this court, satisfactory evidence that the notice of the pendency of said petition required by law has been given and that there is no reasonable objection to making the vacation prayed for by said applicants, therefore on motion of Gaylor & Hanchette, Attorneys for said applicants, it is ordered by the court now here, that all those streets lots, and blocks described in and laid down upon the plat of the Penoyer Farm in the city of Saginaw as recorded in the office of the Register of Deeds of Saginaw, County in Liber 38 on page 73, described as follows: All of State Street South of State Road, Second Street Third Street, Fourth Street from Congress Street, to State Road, Irving Avenue, and Houghton Avenue, each from Fourth Street, to First Street and also Hamilton Street, also Blocks Thirty Three(33) Containing seven lots, block thirty four (34) Block Thirty five(35) containing twelve lots, block sixty six(66) containing sixteen lots, block sixty seven(67) containing ten lots, block sixty eight (68) containing eleven lots and block sixty nine(69) containing fifteen lots be and the same are hereby vacated and it is further ordered that the proceeds of this court upon said application be recorded in the records of this court by the Clerk, thereof.

Curts & Taylor
Plat Examiners

Vol-148-Page-12184 ✓

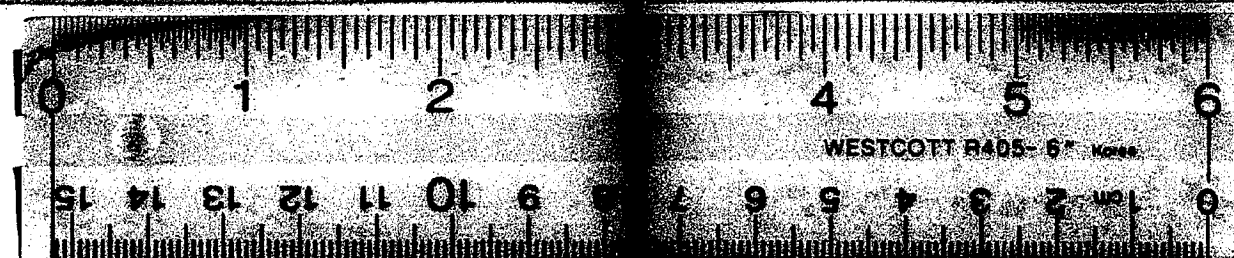

16 X