


MAP

OF
BLISS AND JANE'S SUBDIVISION
OF
BLOCK 66 GLASBY & GALLAGHERS ADDITION
TO
EAST SAGINAW

12174

Approved by the Common Council
of the City of East Saginaw Mich.
June 19th 1871
Asa H. Chase
City Clerk

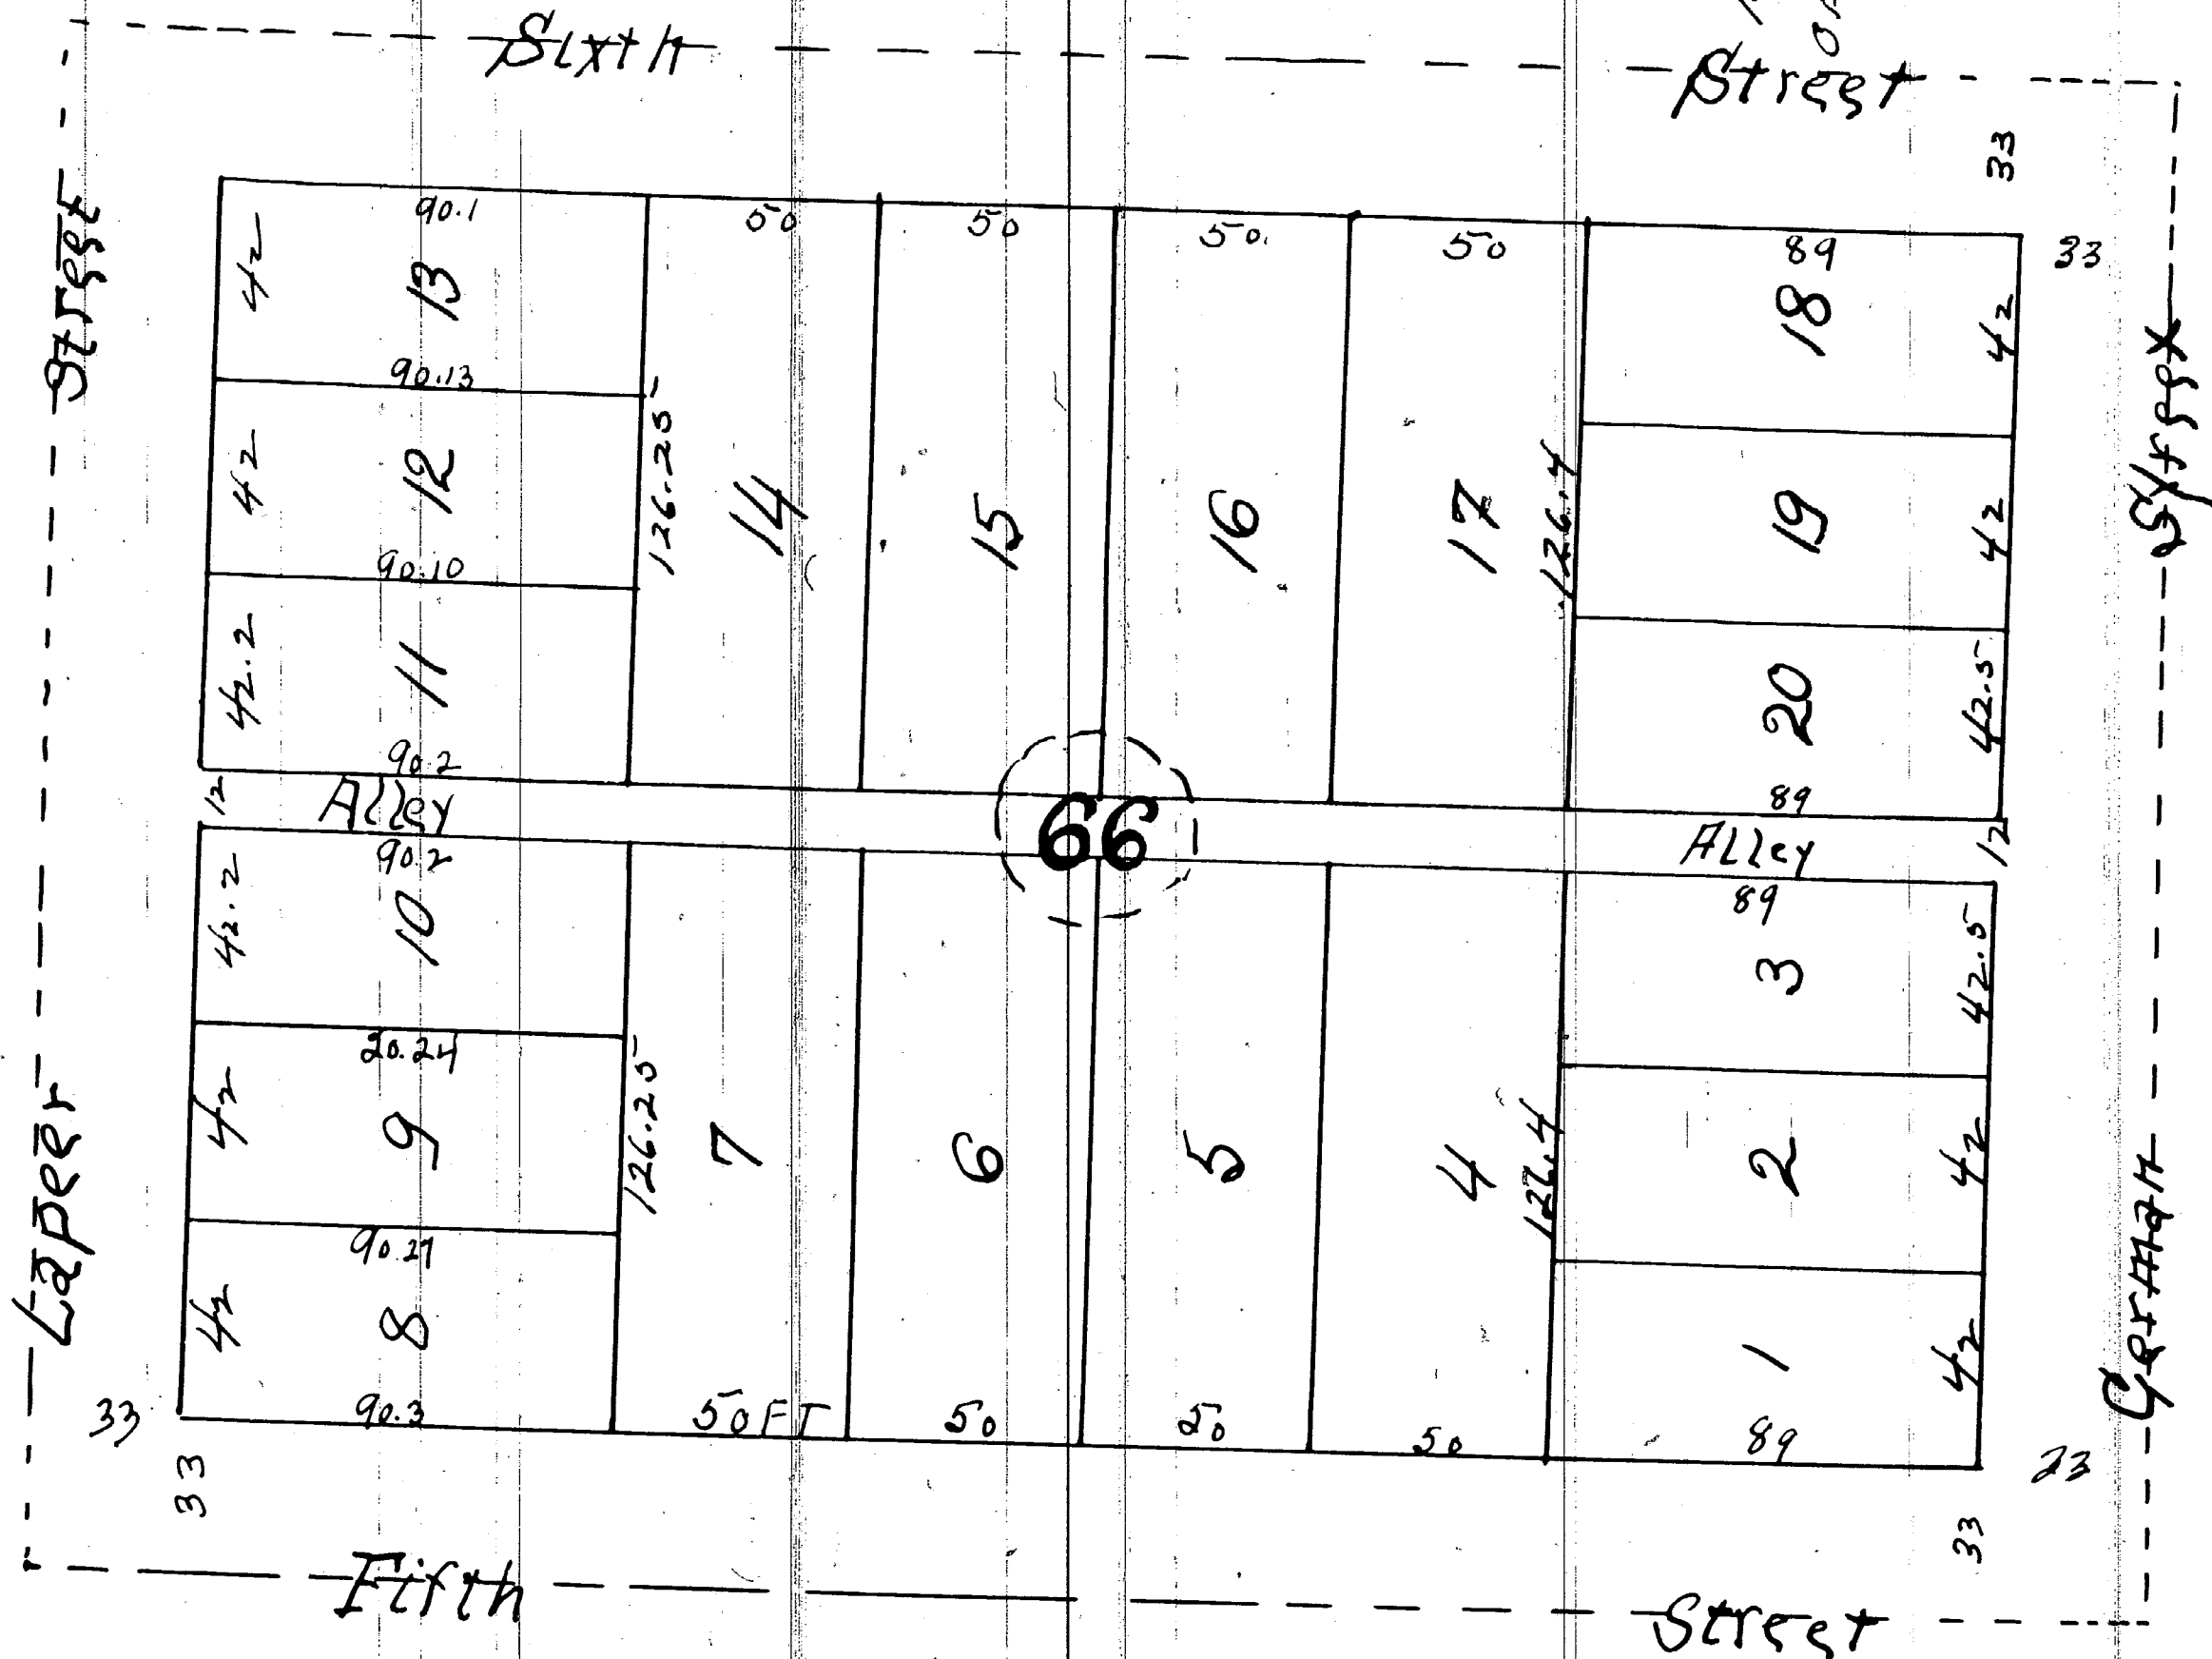

I know all men by their presents, that the land laid out and platted on the within map is owned by Francis E. Bliss & William C. Jones of the City of East Saginaw, State of Michigan. That the said plat or map is now situated by Francis E. Bliss & William C. Jones as proprietors and E. F. Guild as surveyor in accordance with the provision of an act to provide for recording town plats and creating the same in certain cases and the acts amendatory thereto and for the purpose of being recorded as Bliss & Jones subdivision of Block 66, Glasby & Gallagher addition East Saginaw. The size of lots and width of street are given on said plat in feet and decimal parts of feet. The within whereof we have returned, set our hands and affixed our seals this 30th day of Nov. A.D. 1871.

Francis E. Bliss (L.S.)
William C. Jones (L.S.)
E. F. Guild (L.S.)

State of Michigan } On this 30th day of Nov. A.D. 1871 before me a Notary Public
County of Saginaw } personally came the above named Francis E. Bliss & William
C. Jones known to me to be the persons who executed the above said and who
acknowledged the execution of the same for the purpose therein expressed
the testimony whereof I have hereunto set my hand and affixed my official
seal on the day and year above mentioned. Asa H. Chase, Notary Public
Saginaw Co. Mich.

State of Michigan } On the 30th day of Nov. A.D. 1871 before me a Notary
County of Saginaw } Public personally came the above named E. F. Guild known
to me to be the person who executed the above and who acknowledged the
the execution of the same for the purpose therein expressed. the testimony
whereof I have hereunto set my hand and affixed my official seal on
the day and year above written. Asa H. Chase, Notary Public, Saginaw Co. Mich.

Register office } Received for record and filed March 8th 1873. at 9
Saginaw County } o'clock A.M. and recorded in file of books on page 19
O. H. Stevens Register

I hereby certify that this Plat is a correct copy of
the Plat now on record in the Register of Deeds Office
being made under the supervision of the Auditor
General by tracing the Plat on record and affixing
thereto a carefully lamped copy of the dedication
and certificate. Dated this 15th day of June 1871

A. C. Warner
Aud. Gen. Mich.