12175

MAP OF KIMBERLY'S SUB-DIVISION OF BLOCK 88 OF THE VILLAGE OF ST. CHARLES SAGINAW CO. MICH

SCALE 60 FT TO ONE INCH

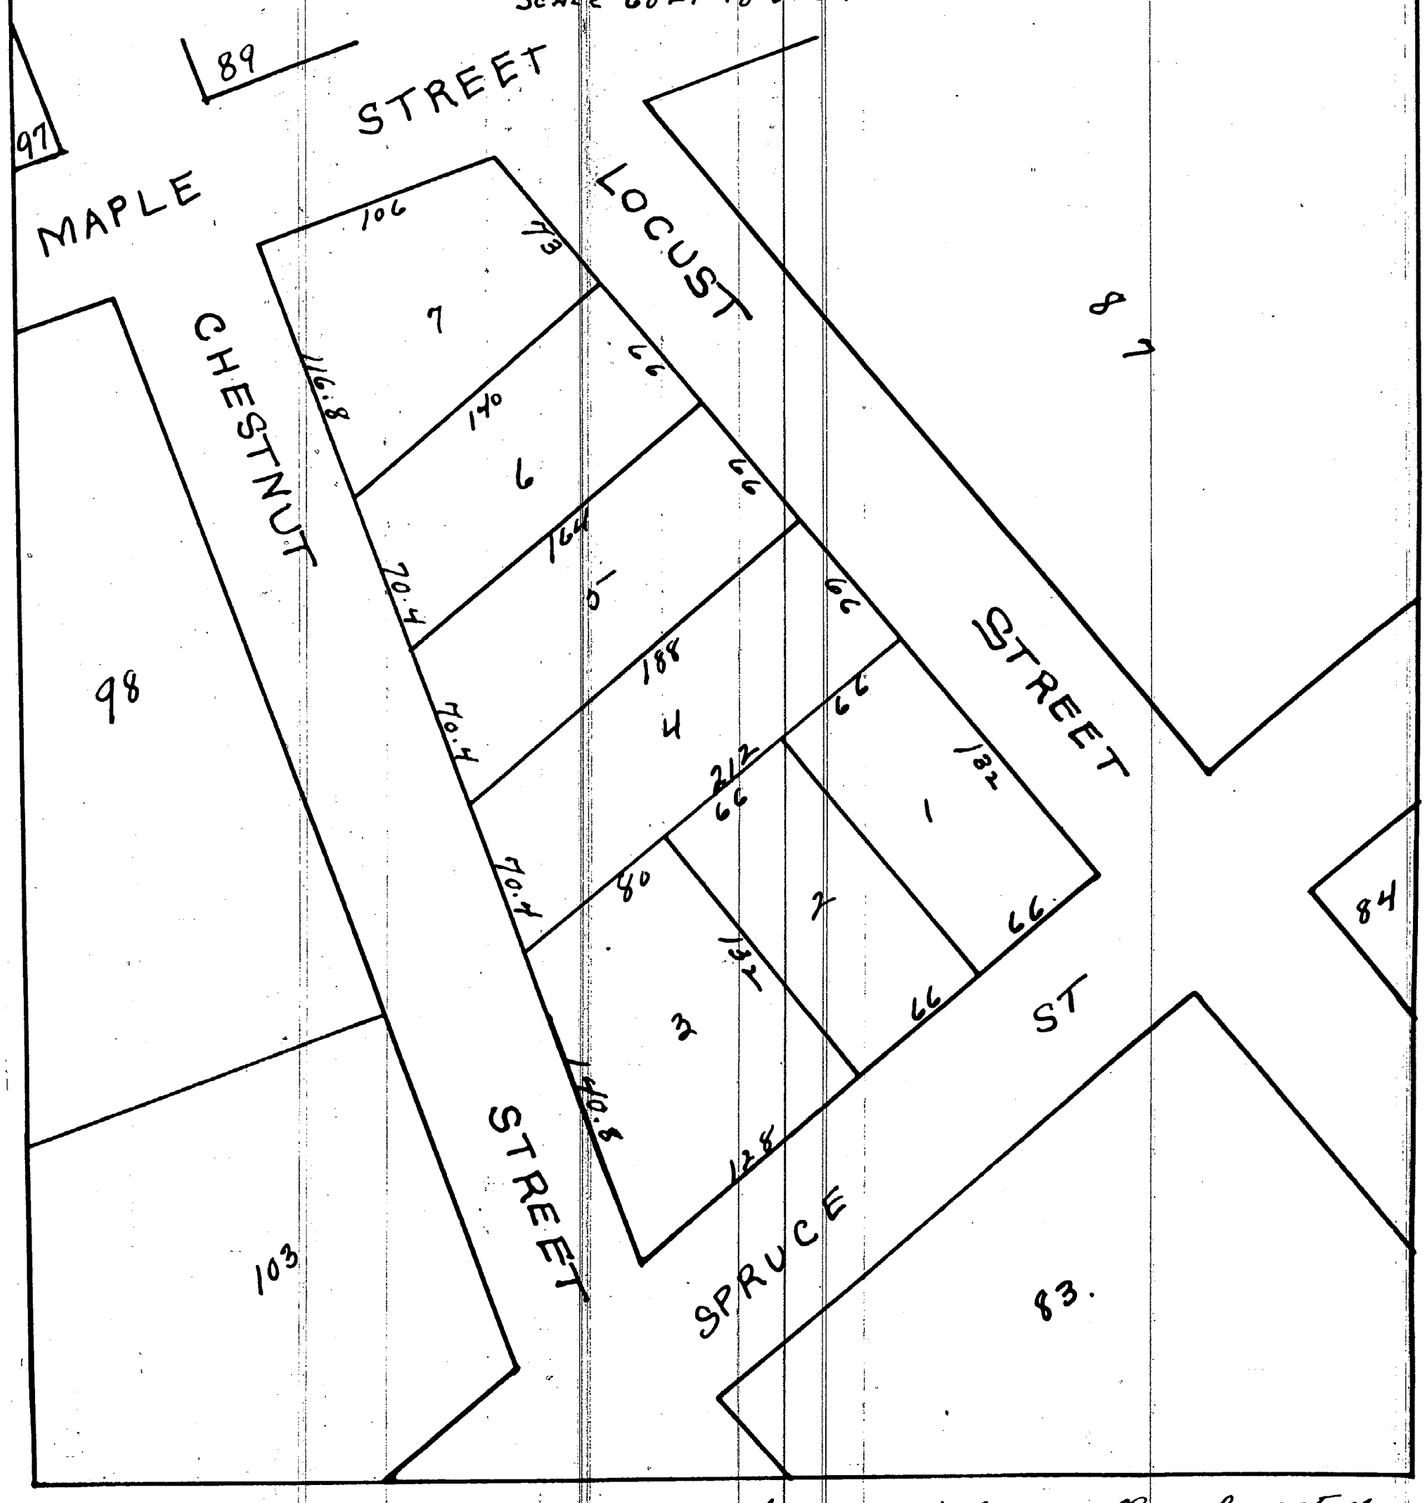

I know all men by these presents that the land laid out as platted on the annexed map is owned by Charles V. Kimberly of St Charles Saginaw County State of Michigan that the said map or plat is made directed by the said Charles V. Kimberly as proprietor and C.N. Leavenworth as surveyor in accordance with the provisions of an act to provide for recording town plats and for vacating the same in certain cases And the acts Amendatory thereof and for the purpose of being recorded as Kimberlys subdivision of Block 88. of the Village of St Charles Saginaw Co. Michigan The size of the lots are given on said map in feet or links of feet. The curves & lines are known by letters and reference

In witness whereof we have hereunto set our hands and seals.

Charles V. Kimberly (LS)
C.N. Leavenworth (LS)

In presence of
W.W. Eddy
Charles Mitzlaff

State of Michigan } On this 1st day of July
County of Saginaw } 1870 in and for Saginaw
County State of Michigan personally
came the above named Charles
V. Kimberly and C.N. Leavenworth
known to me to be the persons
who executed the above and who
severally acknowledged the
execution of the same for the
purposes therein expressed.

W.W. Eddy. Notary Public
for Saginaw County.

Register office } ss Received for record
Saginaw County } Sept 20, 1872 at 7 o'clock P.M. and recorded
in liber 76 of deeds page 8.

C. H. Stevens Register

I hereby certify that this
Plat is a correct copy of the Plat now
on record in the Register of deeds office,
being made under the supervision of the
Auditor General by tracing the Plat on
record and of filing sheets a carefully
compared copy of the dedication & Certificate
Dated this 19th day of June 1911

Fay C. Warner
Clerk, Aud. Gen. Dept.