


MAP
OFRUST & INGLEDEN'S
ADDITION

TO THE

VILLAGE OF SALINA.

MICHIGAN Scale 50 ft. = one inch

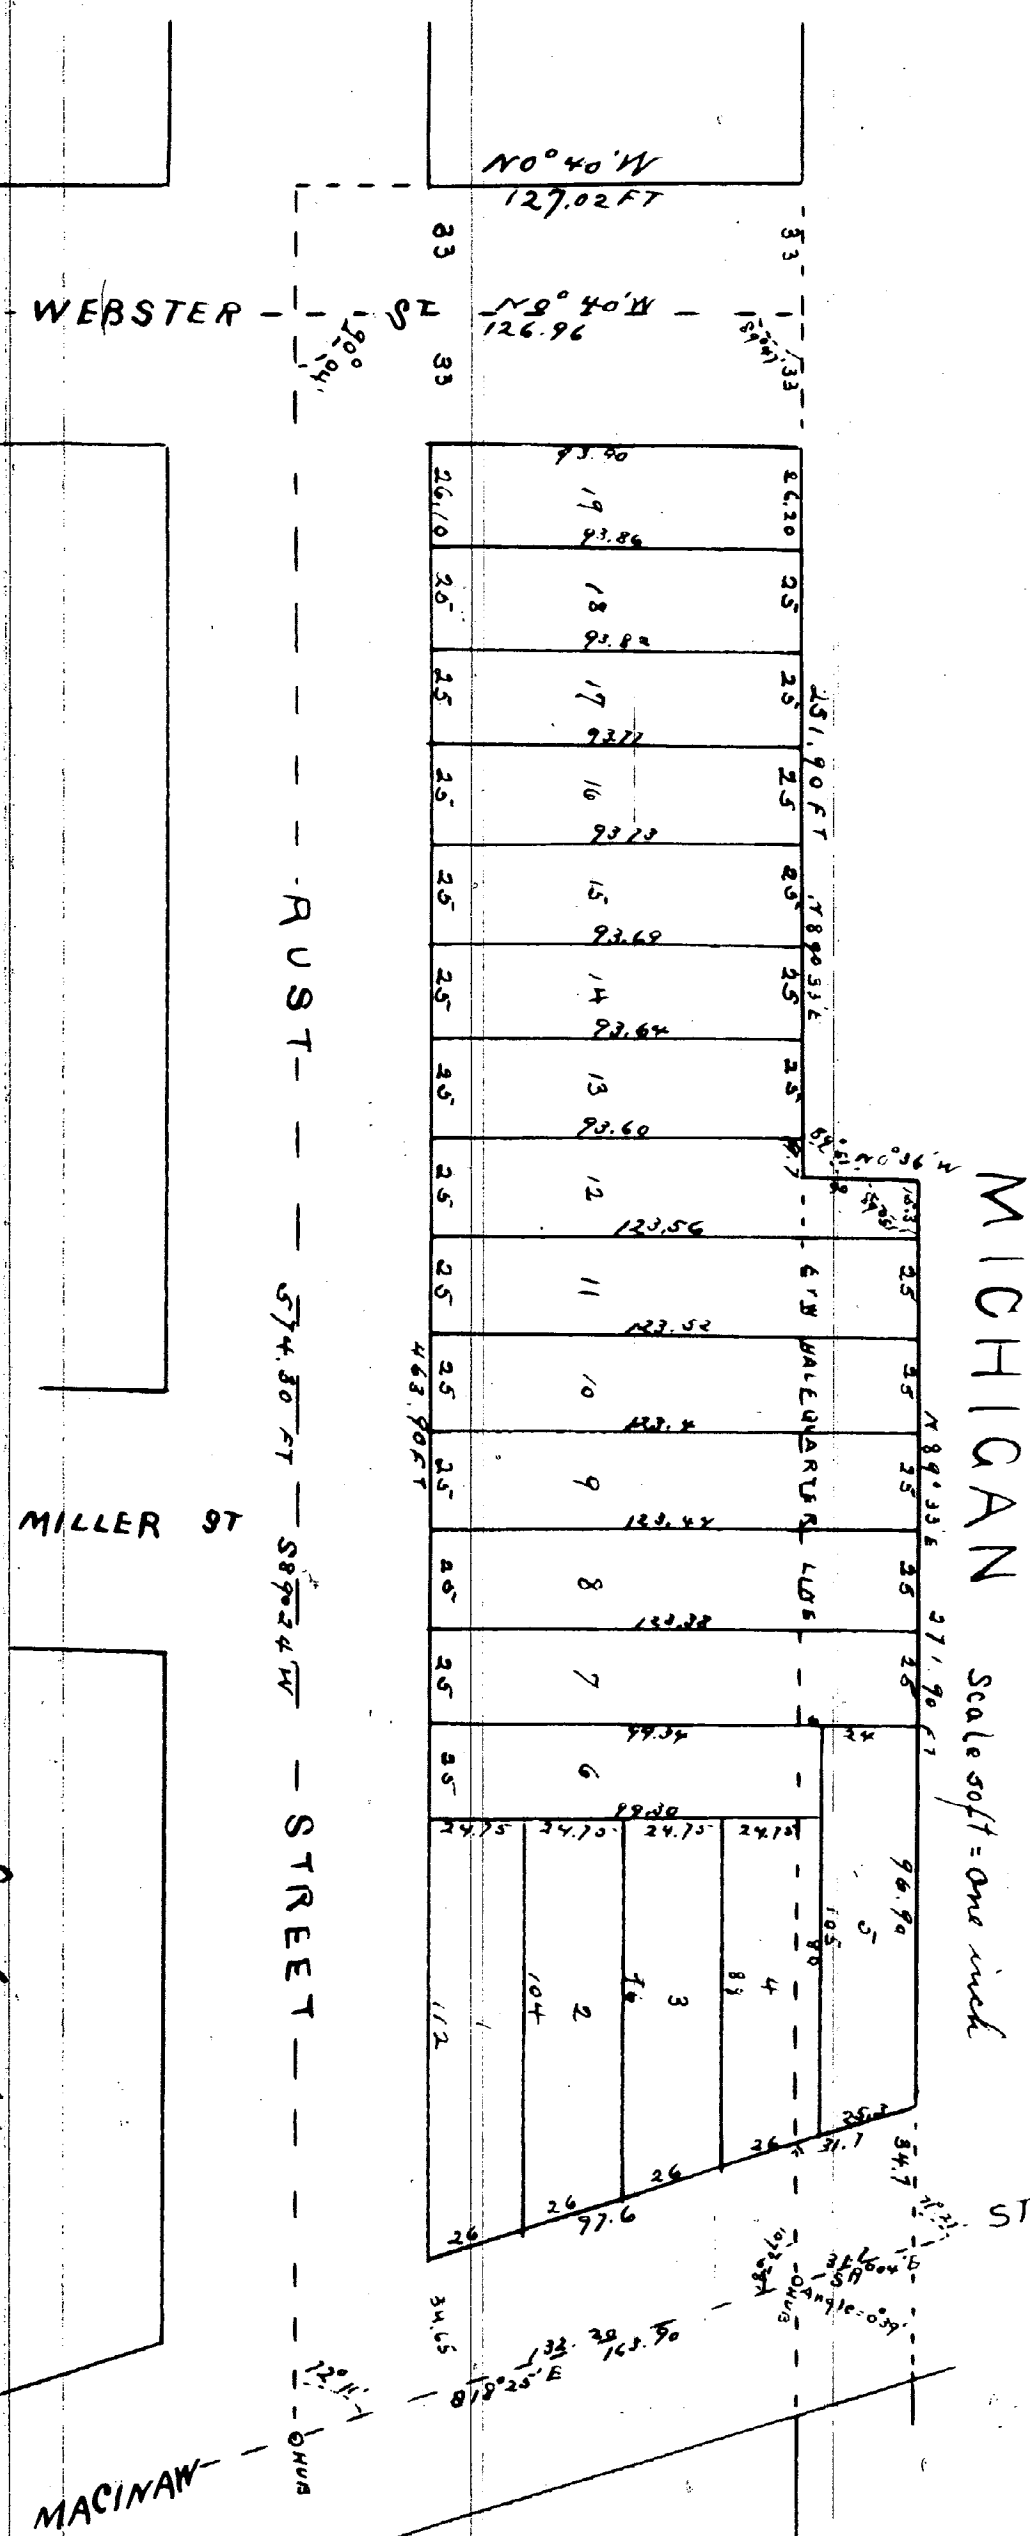

I hereby certify that this Plat is a correct copy of the Plat now on Record in the Register of the State of Michigan, being made under the supervision of the Auditor General and certified to on Record and offering therefor a carefully prepared copy of the Record and of the Plat.

Attest the 11th day of July 1911

Alton B. Ward

Deputy Auditor General

Description of the land here platted

Commencing at a point where the East & West half-quarter line will the North East 1/4 of section 35 Town 12 N. R. 4 E. intersect the center line of Macinaw Street in the Village of Salina Saginaw County and State of Michigan, thence S 18° 35' E (Magnetic bearing) along the center of said Street 132.22 feet thence S 89° 33' E along the center line of said Street 57.100 feet to the West line of Webster Street, thence N 0° 40' W along the West boundary of Webster Street 127.02 feet to the E & W half-quarter line, thence S 89° 33' E along said half-quarter line 257.90 feet thence N 0° 36' W 30 feet thence S 89° 33' E 27.90 feet to the center of Macinaw Street, thence S 19° 04' E along the center of said Street 31.70 feet to the place of beginning.

Addition

I have all now by these presents that the land here platted on the within map is owned by John S. Rust and David W. Rust and Alton B. Ward of the City of East Saginaw and John Ingleden of the Village of Salina all in Saginaw County & State of Michigan, that the said map or plat is now executed by the said John S. Rust and David W. Rust and John Ingleden as proprietors and W. B. Ward as Surveyor in accordance with the provisions of an act to provide for the recording of maps for platting the same in certain cases and the West and East lines of Webster Street and for the purpose of being recorded as Rust and Ingleden's Addition to the Village of Salina Saginaw County & State of Michigan. The copy of the map and the width of the Street are given on said map in feet & hundredths of feet. In witness whereof We have hereunto set our hands and seals this day of November 1911. Alton B. Ward Auditor General and Deputy

In presence of

John S. Rust [RS]

David W. Rust [RS]

[SEAL]

Alton B. Ward [RS]

John Ingleden [RS]

W. B. Ward [RS]

John S. Rust [RS]
David W. Rust [RS]
Alton B. Ward [RS]
John Ingleden [RS]
W. B. Ward [RS]