


Map of

S. REMINGTON'S ADDITION
City of East Saginaw,
MICHIGAN

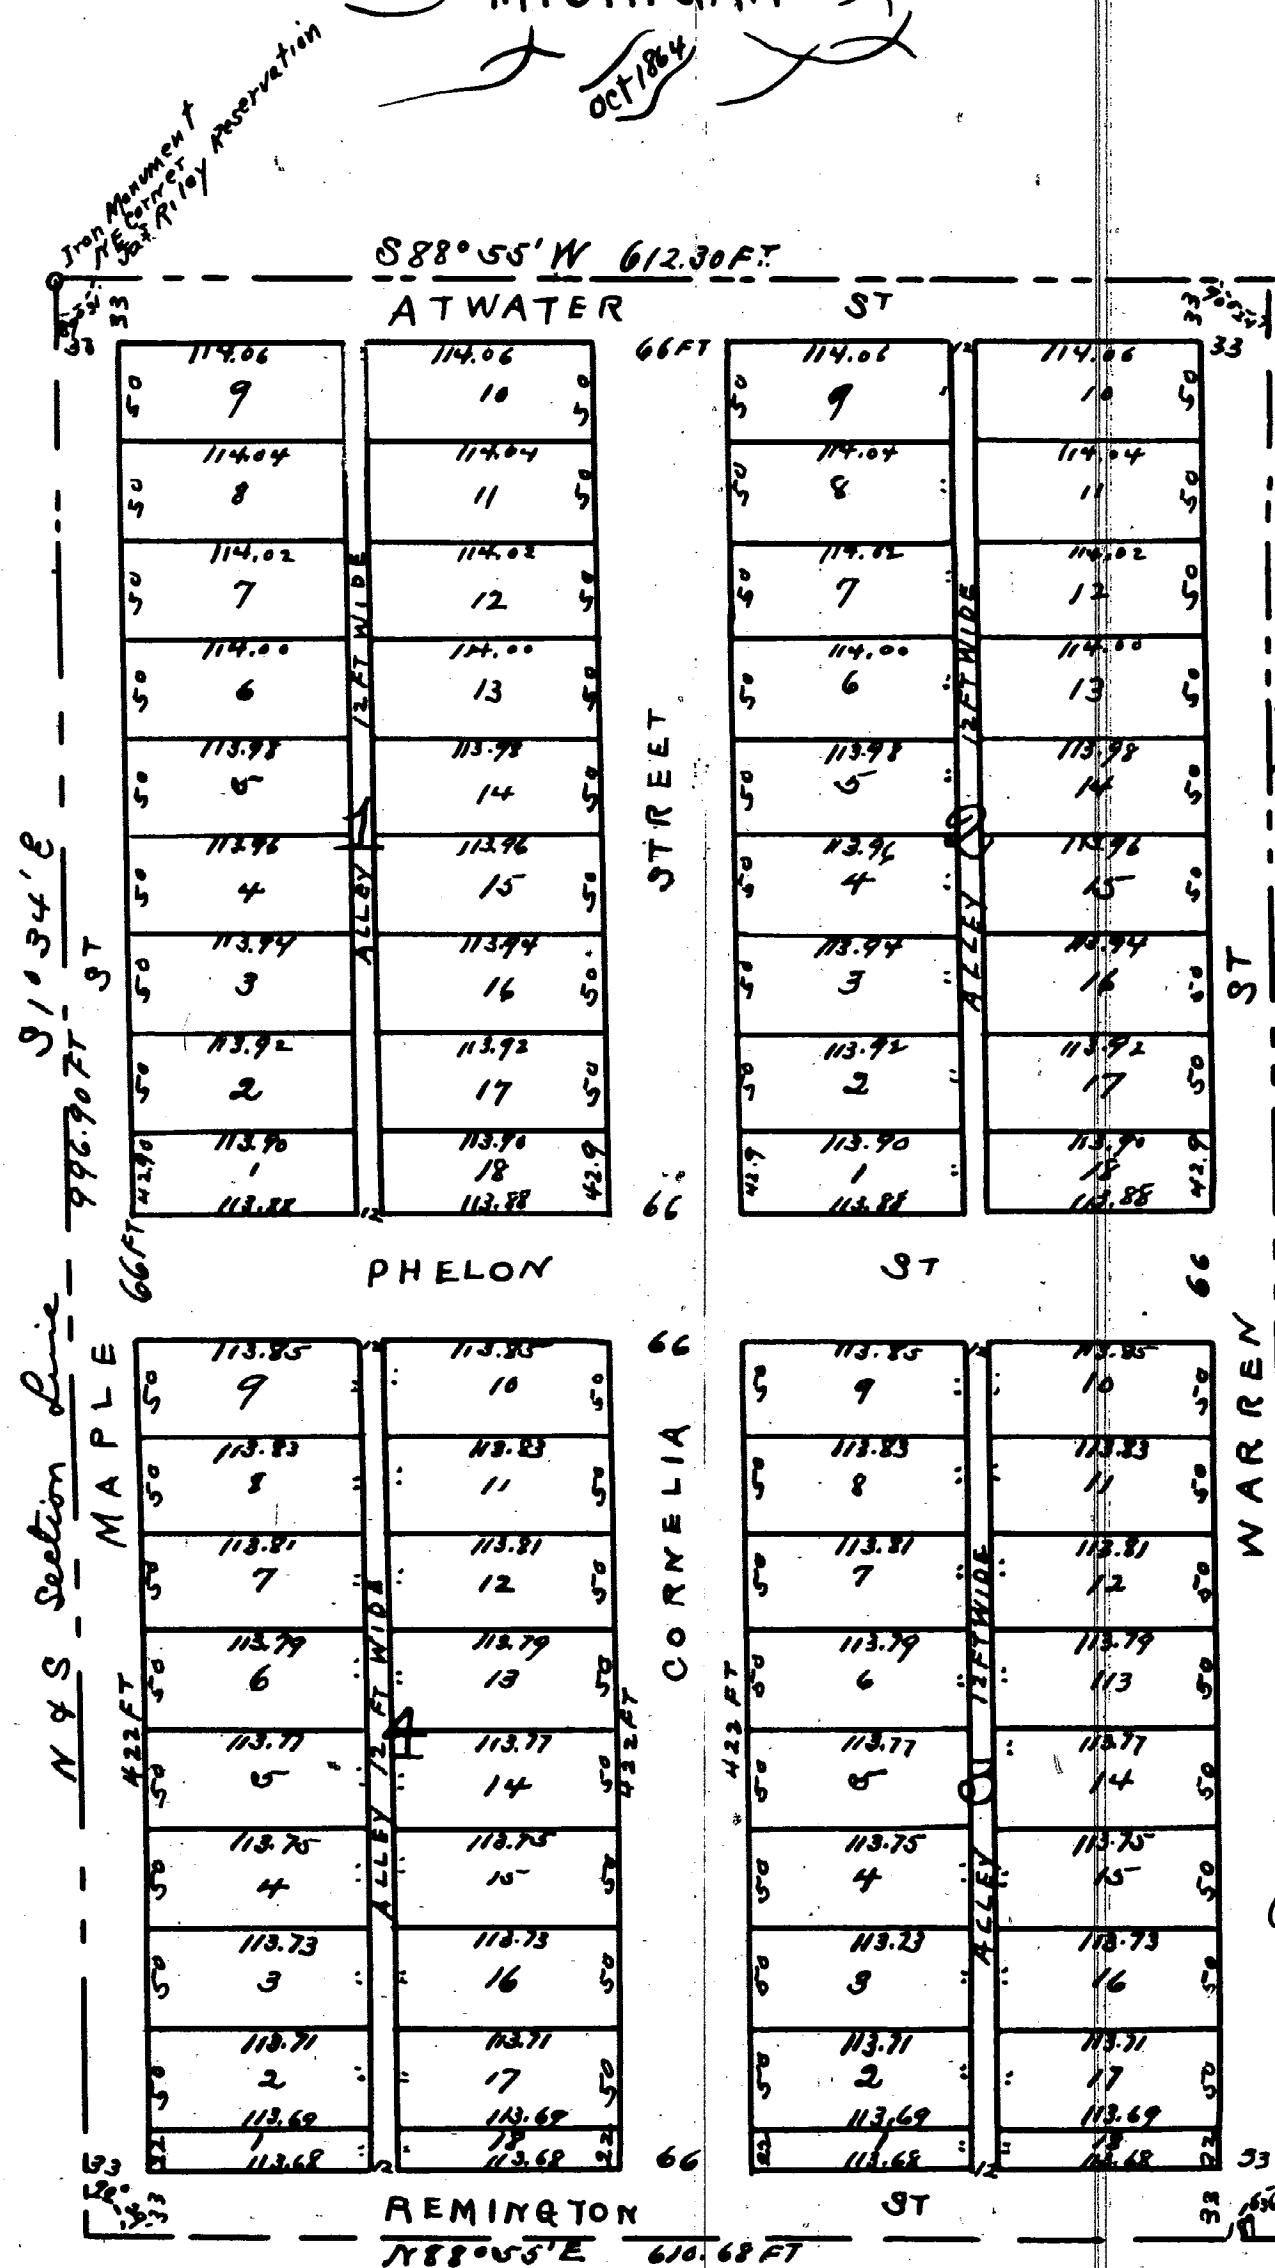

Description
The Land here platted is situated in the N. W. 1/4 of Sec 30 T12N R5E. and particularly described as follows, Commencing at the North East Corner of the "James Riley Reservation" (so called) Thence S1°34'E along the Section line 996 1/10 feet Thence N88°55'E 610 68/100 feet Thence N1°29'W 996 9/10 feet Thence S88°55'W 612 3/10 feet to the place of beginning.

Dedication
Know all Men by these presents that the Land laid out or Platted on the annexed Map is owned by N. H. Fish of Utica Oneida County in the State of New York, that said Map a Plat now executed by the said N. H. Fish as proprietor & N. B. Sears as Surveyor and is hereby designated & Platted as the "S. Remington's Addition to the City of East Saginaw Mich." by the consent and approval of the said N. H. Fish in accordance with the provisions of an act to provide for recording town Plats and for vacating the same in certain cases and the acts amendatory thereto and for the purpose of being recorded as "S. Remington's Addition to the City of East Saginaw Saginaw County and State of Michigan" The size of the Lots and the width of the Streets are given on said Map in feet and hundredths of feet
In witness whereof we have hereunto set our hands and Seals this 17th day of October A.D. one thousand eight hundred, sixty four
In presence of
J. M. Smith, atty to the
John C. Eaton, Notary Public
N. H. Fish [LS]
N. B. Sears [LS]

State of New York
Oneida County } ss
City of Utica }

On this Seventeenth day of October A. D. 1864 before me personally appeared N. H. Fish and acknowledged that he executed the above paper or written instrument and I further certify that I know the person who made the said acknowledgment to be the same person described in & who executed the same
[SEAL] Witness my hand & Official Seal

John R. Timan
Notary Public
Oneida County
N.Y.

I hereby certify that this Plat is a correct copy of the Plat now on Record in the Register of Deeds Office, being made under the supervision of the Auditor General by taking the Plat on Record and affixing thereto a carefully compared copy of the Dedication and Certificate
Dated the 10th day of July 1911
Alton B. Skund.
Clerk, And Gen. Supt.

State of Michigan } ss
County of Saginaw }
On this 9th day of November A.D. 1864 before me a Notary Public in and for said County personally came William B. Sears to me known to be the same person described in and who executed the foregoing dedication and acknowledged the same to be his free act and deed for the purposes therein expressed
[SEAL] Irving M. Smith
Notary Public in and for Saginaw County

State of New York } ss
County of Oneida }
Clerks Office, Oneida County }
I certify that John R. Timan whose name is subscribed to the Certificate of the Proof of the acknowledgment of the annexed Instrument and thereon written, was at the time of taking such proof or acknowledgment, a Notary Public for said County dwelling in said County and sworn and duly authorized to take the same and further that I am well acquainted with the hand writing of said Notary Public and verily believe that the signature to the Certificate of said Proof or Acknowledgment is genuine and further that said Instrument is executed and acknowledged according to the laws of the State of New York. In Testimony whereof I have hereunto set my hand and affixed the Seal of the said County this 18th day of Oct 1864
Dan P. Buckingham
Clerk.

Registers Office } ss
Saginaw County }
Received for Record Novm 14th A.D. 1864 at 3/4 O'Clock P.M. and Recorded in Libr No 38 of Deeds on Page 71
Jas N. Gotee
Register