


Know all men by these Presents that the land here laid out or platted is owned by George M. Ricker of the City of East Saginaw Saginaw County & State of Michigan That the said map or Plat is now executed by the said George M. Ricker as proprietor and William B. Sears as Surveyor in accordance with the provisions of an act to provide for recording Town Plats and for vacating the same in certain cases and the acts amendatory thereto and for the purpose of being recorded as George M. Ricker's Sub-division of Out Lots Forty (45) five and Forty (46) Six in what is known as "Glasby Gallagher Addition" to the City of East Saginaw, County & State of Michigan The size of the Lots, and width of the Streets are given in feet & tenths of feet on said Map In witness whereof we have hereunto set our hands & Seal this twentieth day of July A.D. One thousand eight hundred and sixty three

In presence of
Wm. L. Webber
Peter Culver

George M. Ricker [L.S.]
Wm. B. Sears [L.S.]

MAP

OF
GEORGE M. RICKER'S SUBDIVISION OF OUT LOTS 45+46 "GLASBY GALLAGHER'S ADDITION"
TO THE
CITY OF EAST SAGINAW,

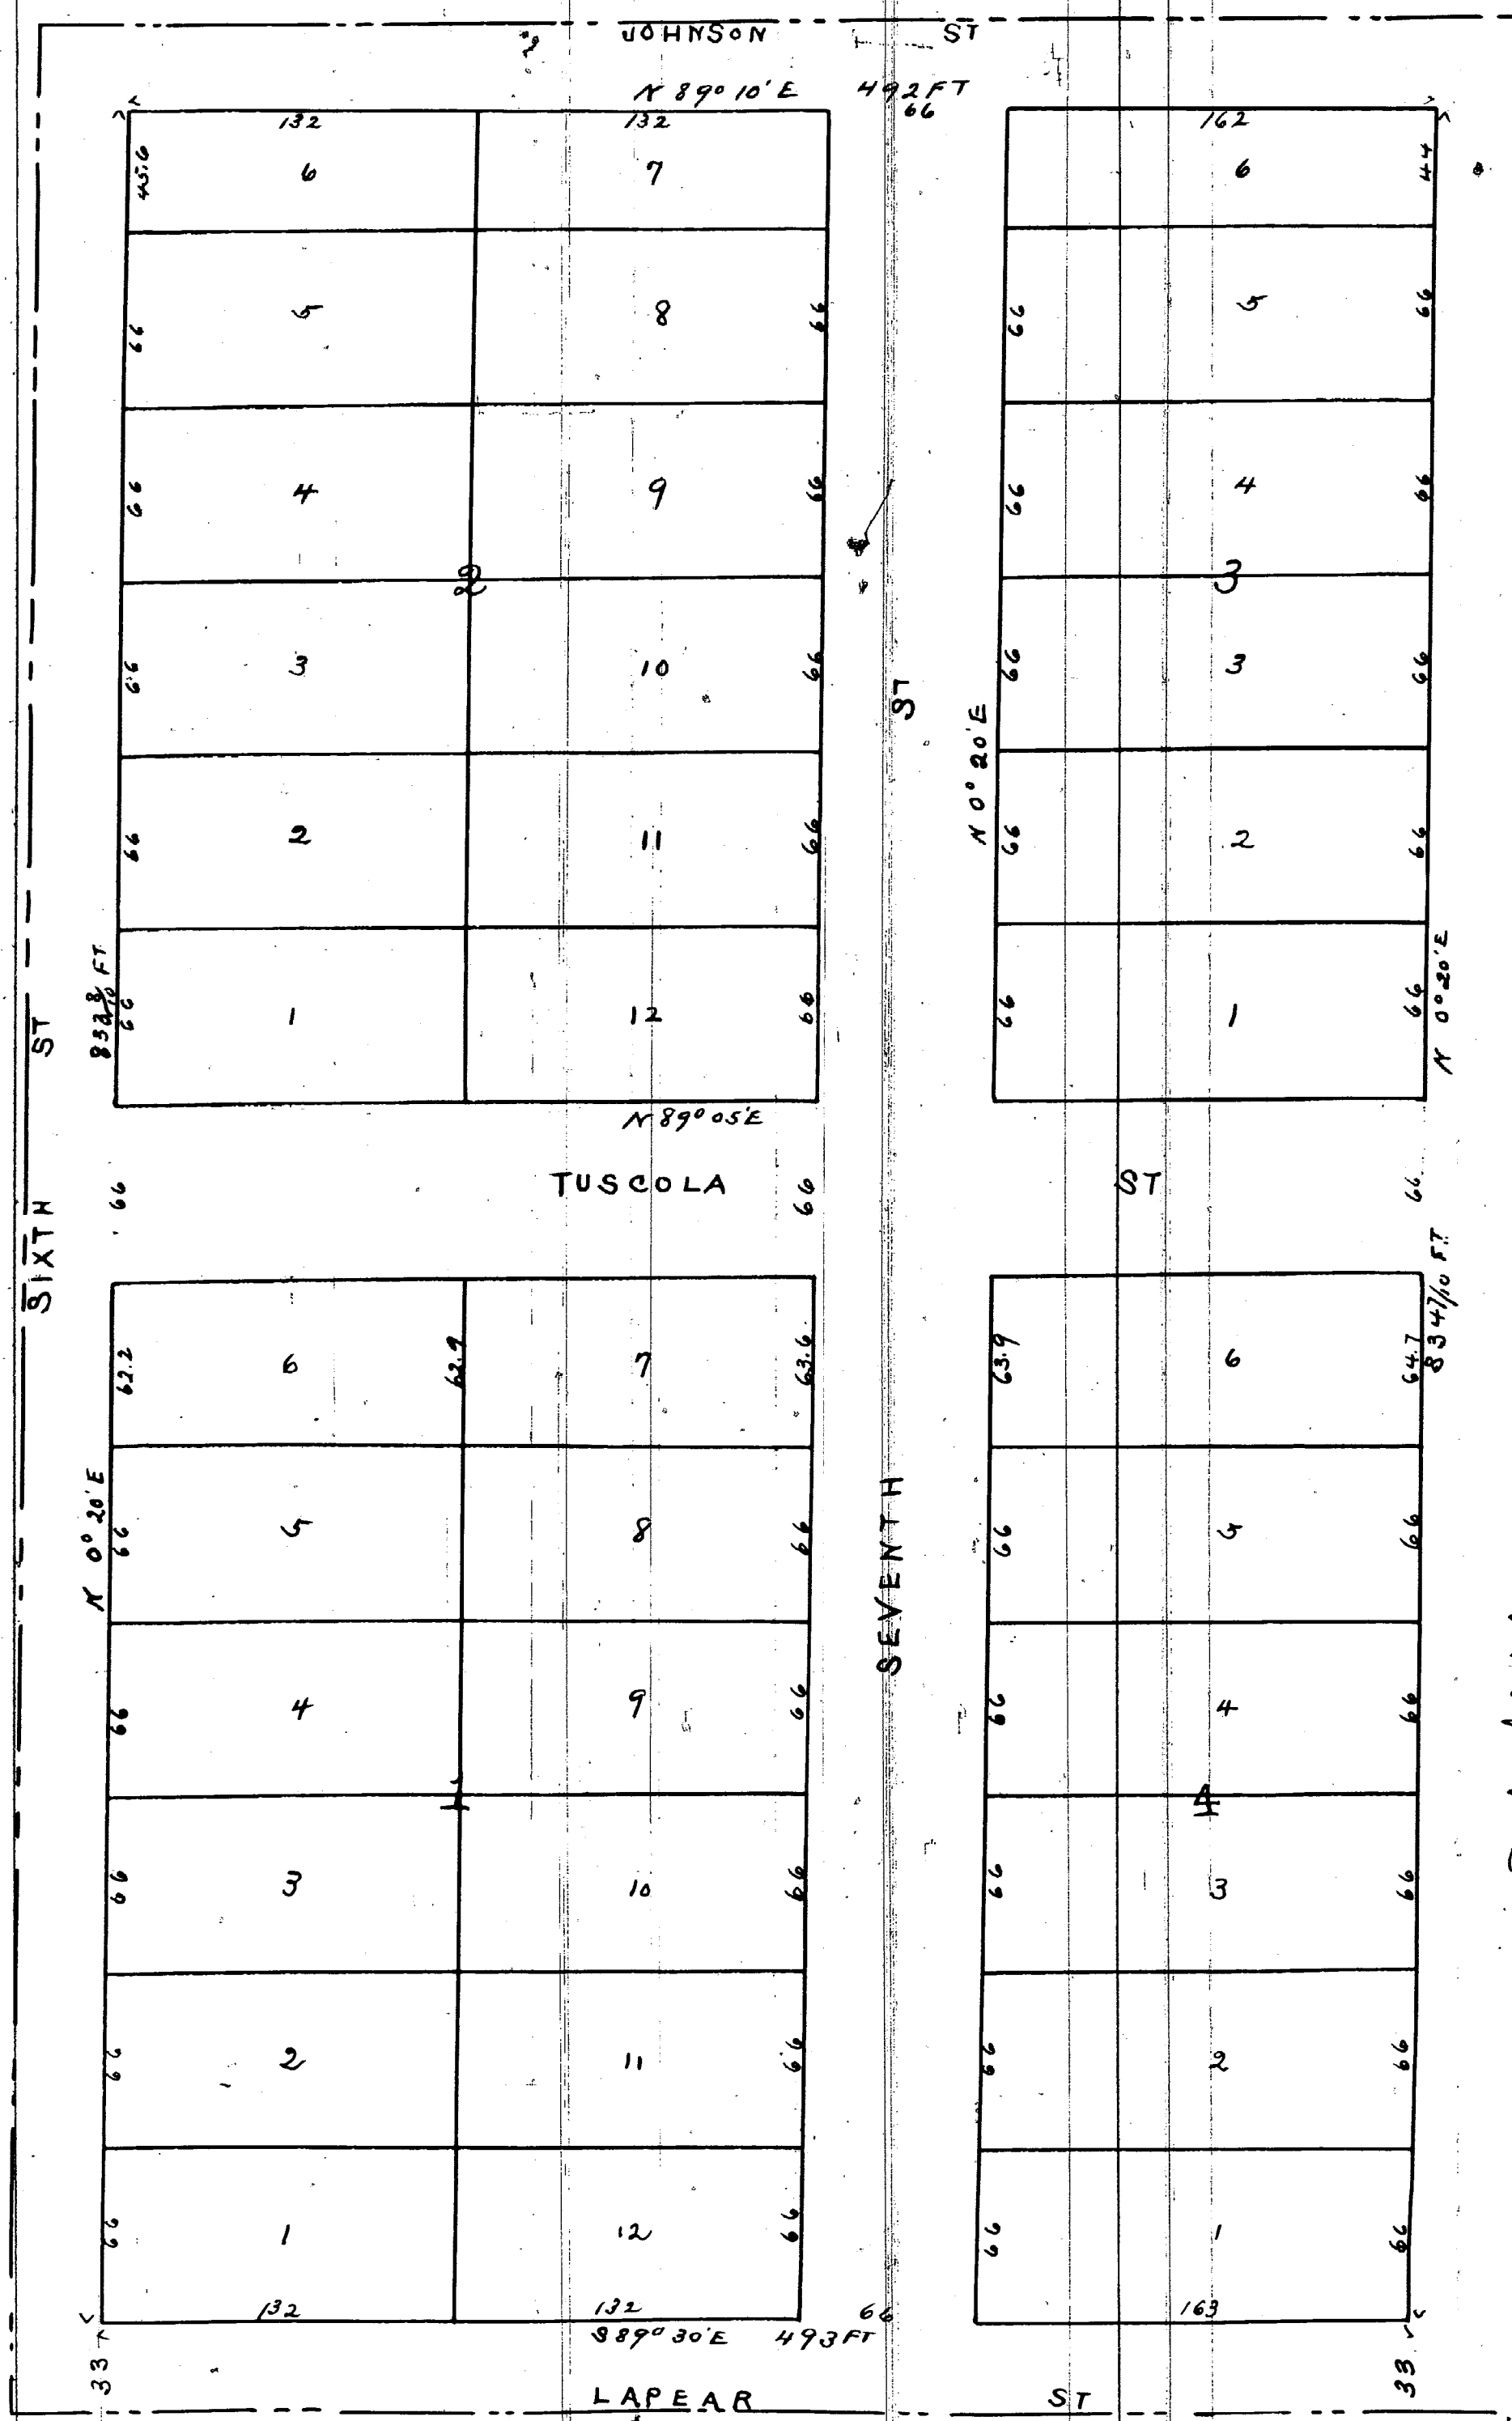

State of Michigan } ss.
County of Saginaw } ss.
On this 20th day of July A.D. 1863 before me a Notary Public in and for Saginaw County State of Michigan personally appeared the above named George M. Ricker and William B. Sears known to me to be the persons who executed the above and who severally acknowledged the execution of the same for the purposes therein expressed (SEAL)

Wm. L. Webber
Notary Public
Saginaw Co., Mich.

I hereby certify that this Plat is a correct copy of the Plat now on Record in the Register of Deeds Office, being made under the supervision of the Auditor General by tracing the Plat out Record and affixing thereto a carefully compared copy of the Certificate

Dated the 10th day of July 1911

Alton B. Shind
Clerk, And Gen. Deft.

Register Office } ss.
Saginaw County } ss.
Received for Record
September 17th A.D. 1863 at 8 1/2 O'clock A.M.
and recorded in Liber 17: 38 of Records on
Page 83

Gas N. Gulee

Register