


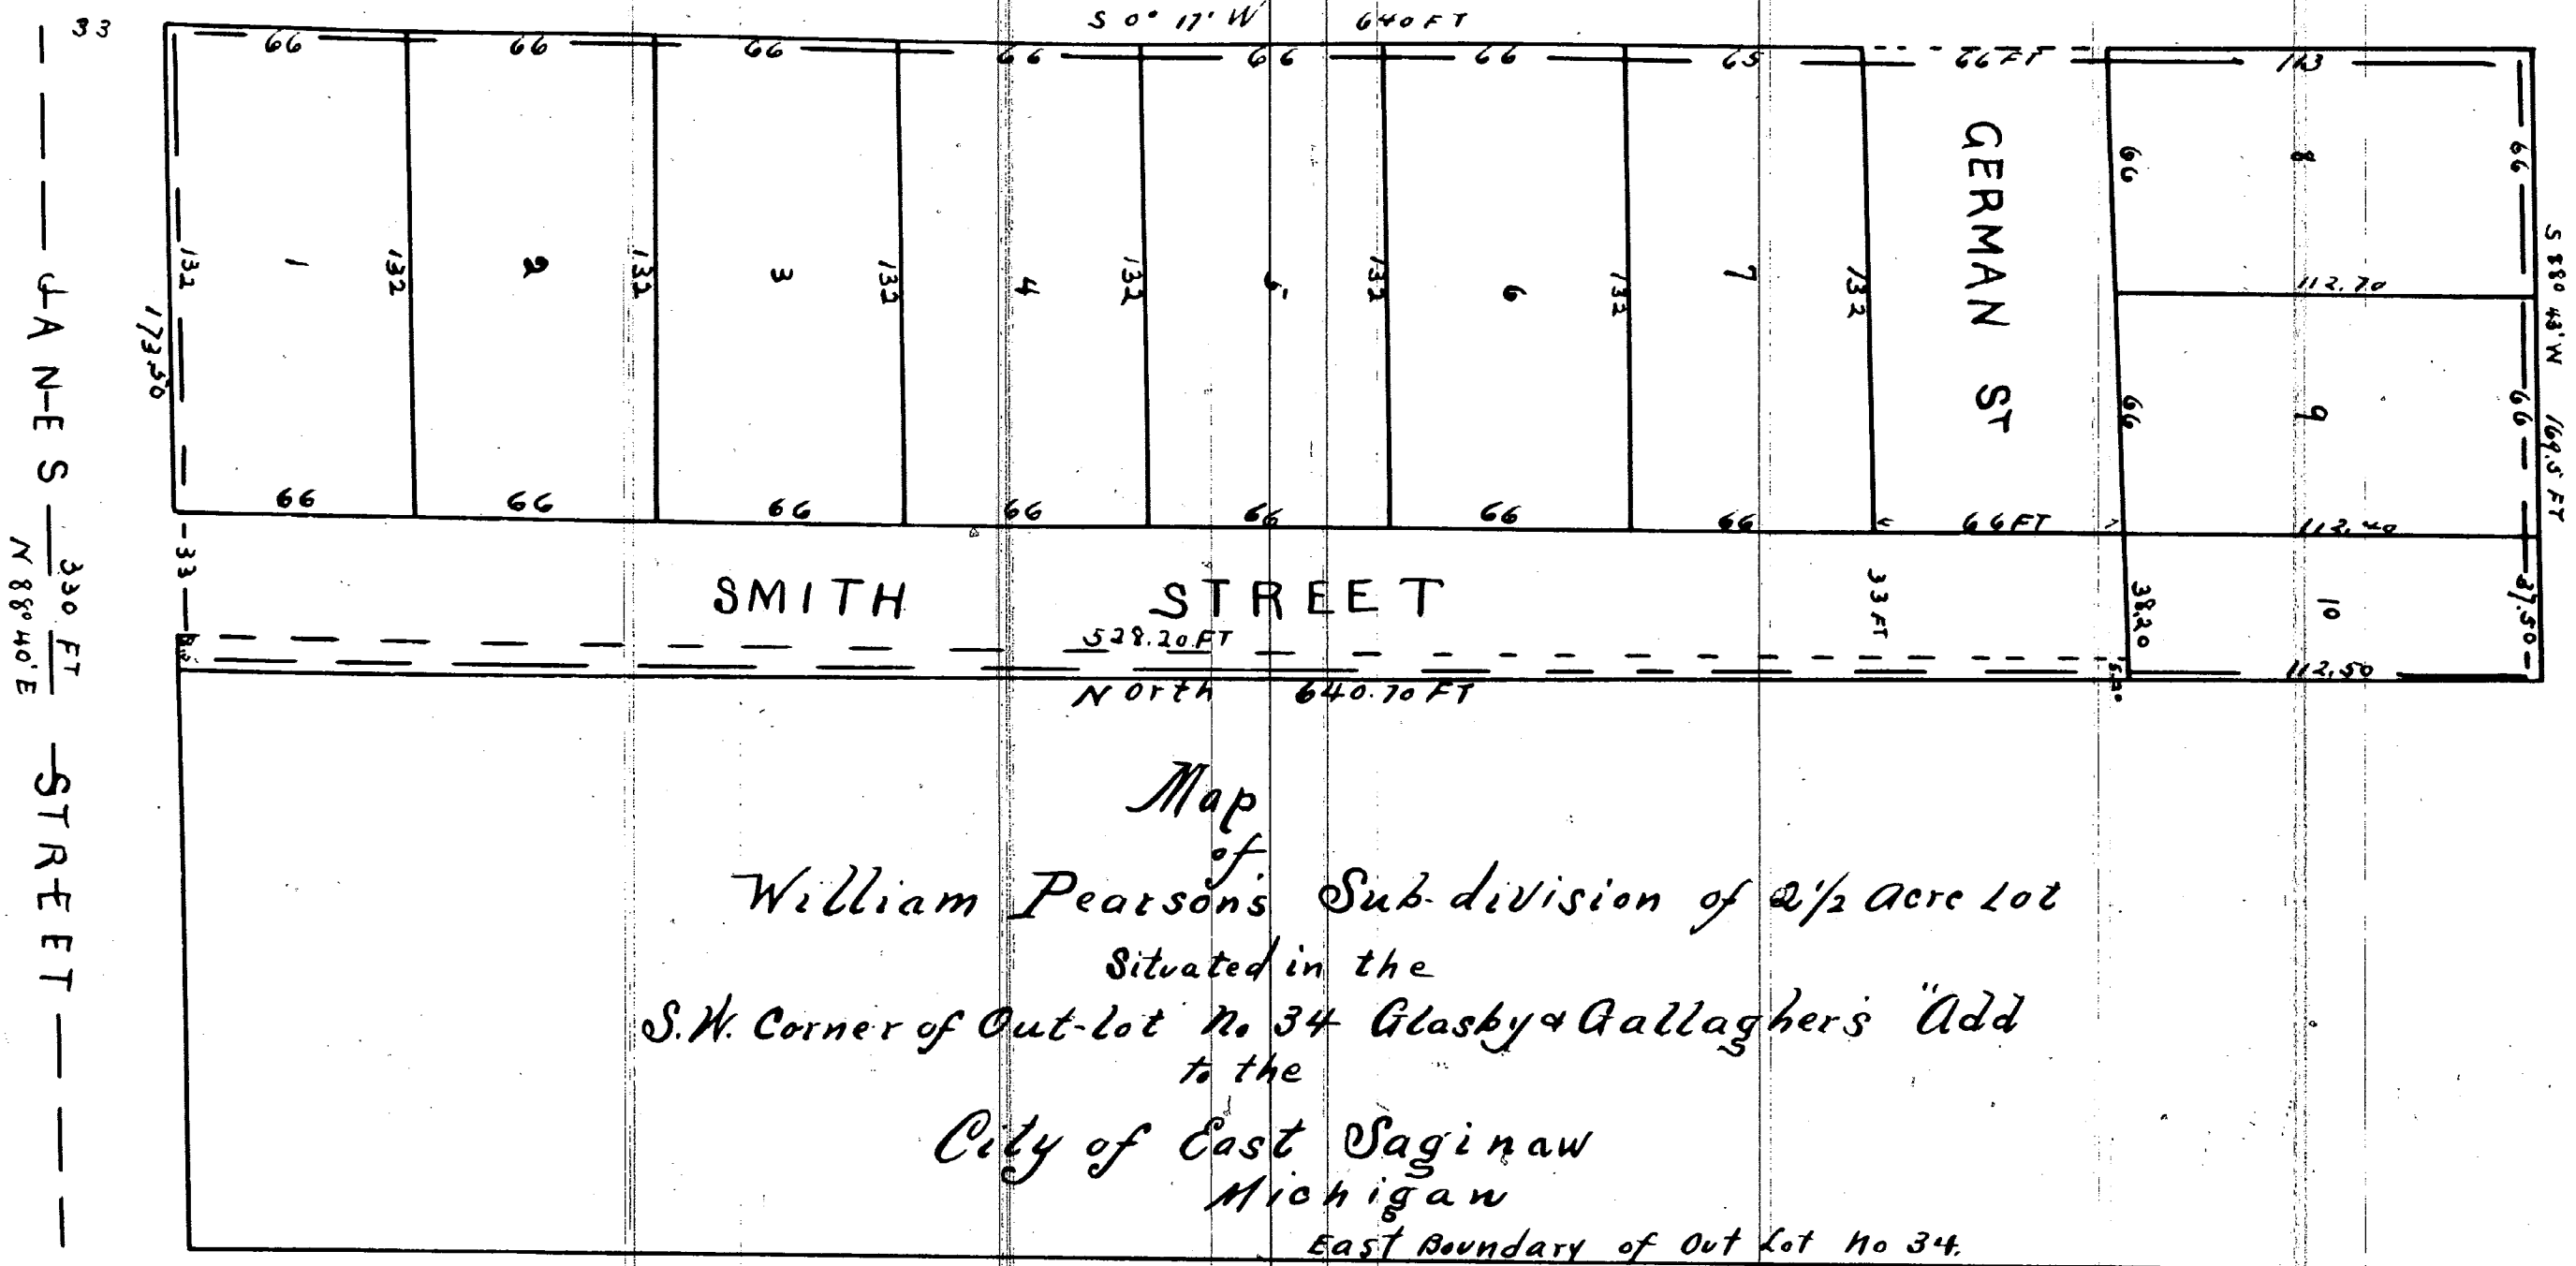

Nov^r 27th A.D. 1863.

[illegible]

Wm B. Sears [L-5]

[illegible]

William Pearson [45]

State of Michigan } ss
Osgood County }
On this 30th day of November 1864 before me a
Notary Public in and for said County came William C. Davis
and William Leonard Brown to me both the persons described and
who are called the foregoing witnesses in Writing on this paper and
said and signed before me the same to be true & of their free act
and as a deed of the above applicants of whose true names are set

Nothing better in the
Saginaw County mich.

Register Office }
Saginaw County }
1865 at 10 1/2 O'clock A.M. and recorded
in the 7th 35 of Duband/Meko Page 75.
Jas. H. White
Register

I hereby certify that this Plat is a correct copy of the Plat now on Record in the Register of Deeds Office, being made under the supervision of the Auditor General by tracing the Plat on Record and affixing thereto a carefully compared copy of the Certificate.

Dated the 28th day of June 1911

Alton B. Hurd
Clerk, Aud Gen Dept.