

THAYER & WIGGINS  
ADDITION to SALINA  
SAGINAW COUNTY, MICHIGAN.


BEING THE SOUTH PART OF WEST HALF  
OF NORTHWEST 1/4 OF SEC 36 TOWN XII N OF RANGE 4 EAST

Scale 100 ft to an Inch.

This plat is to be known as Thayer & Wiggins Addition to the Village of Salina in the County of Saginaw Michigan and comprises the following described land commencing at the S W Corner of the NW 1/4 of Section 36 Town Number 12 North of Range 4 East Michigan running thence North along the boundary line between Sections Thirty Five and Thirty Six 1469 feet thence East on a right angle 1305 feet thence South on a line parallel with the aforesaid boundary line 1474 feet thence West at a right angle 1304 feet to the place of beginning except a piece of land containing about 4 acres in the South West corner of the North West quarter of said Section Thirty six and being a piece of land 24 1/2 rods North and South and 26 rods East and West and marked on this map as Abbey Lytle's Homestead of streets & lots being intended to donate the boundaries of said streets & lots to the proprietors of the Addition are Edwin Thayer & Edward W. Wiggins of East Saginaw Michigan and Wm. B. Sears of the Plat William B. Sears.

Edwin Thayer  
Edward W. Wiggins  
Wm. B. Sears  
Surveyors.

THATCHERS ADDITION

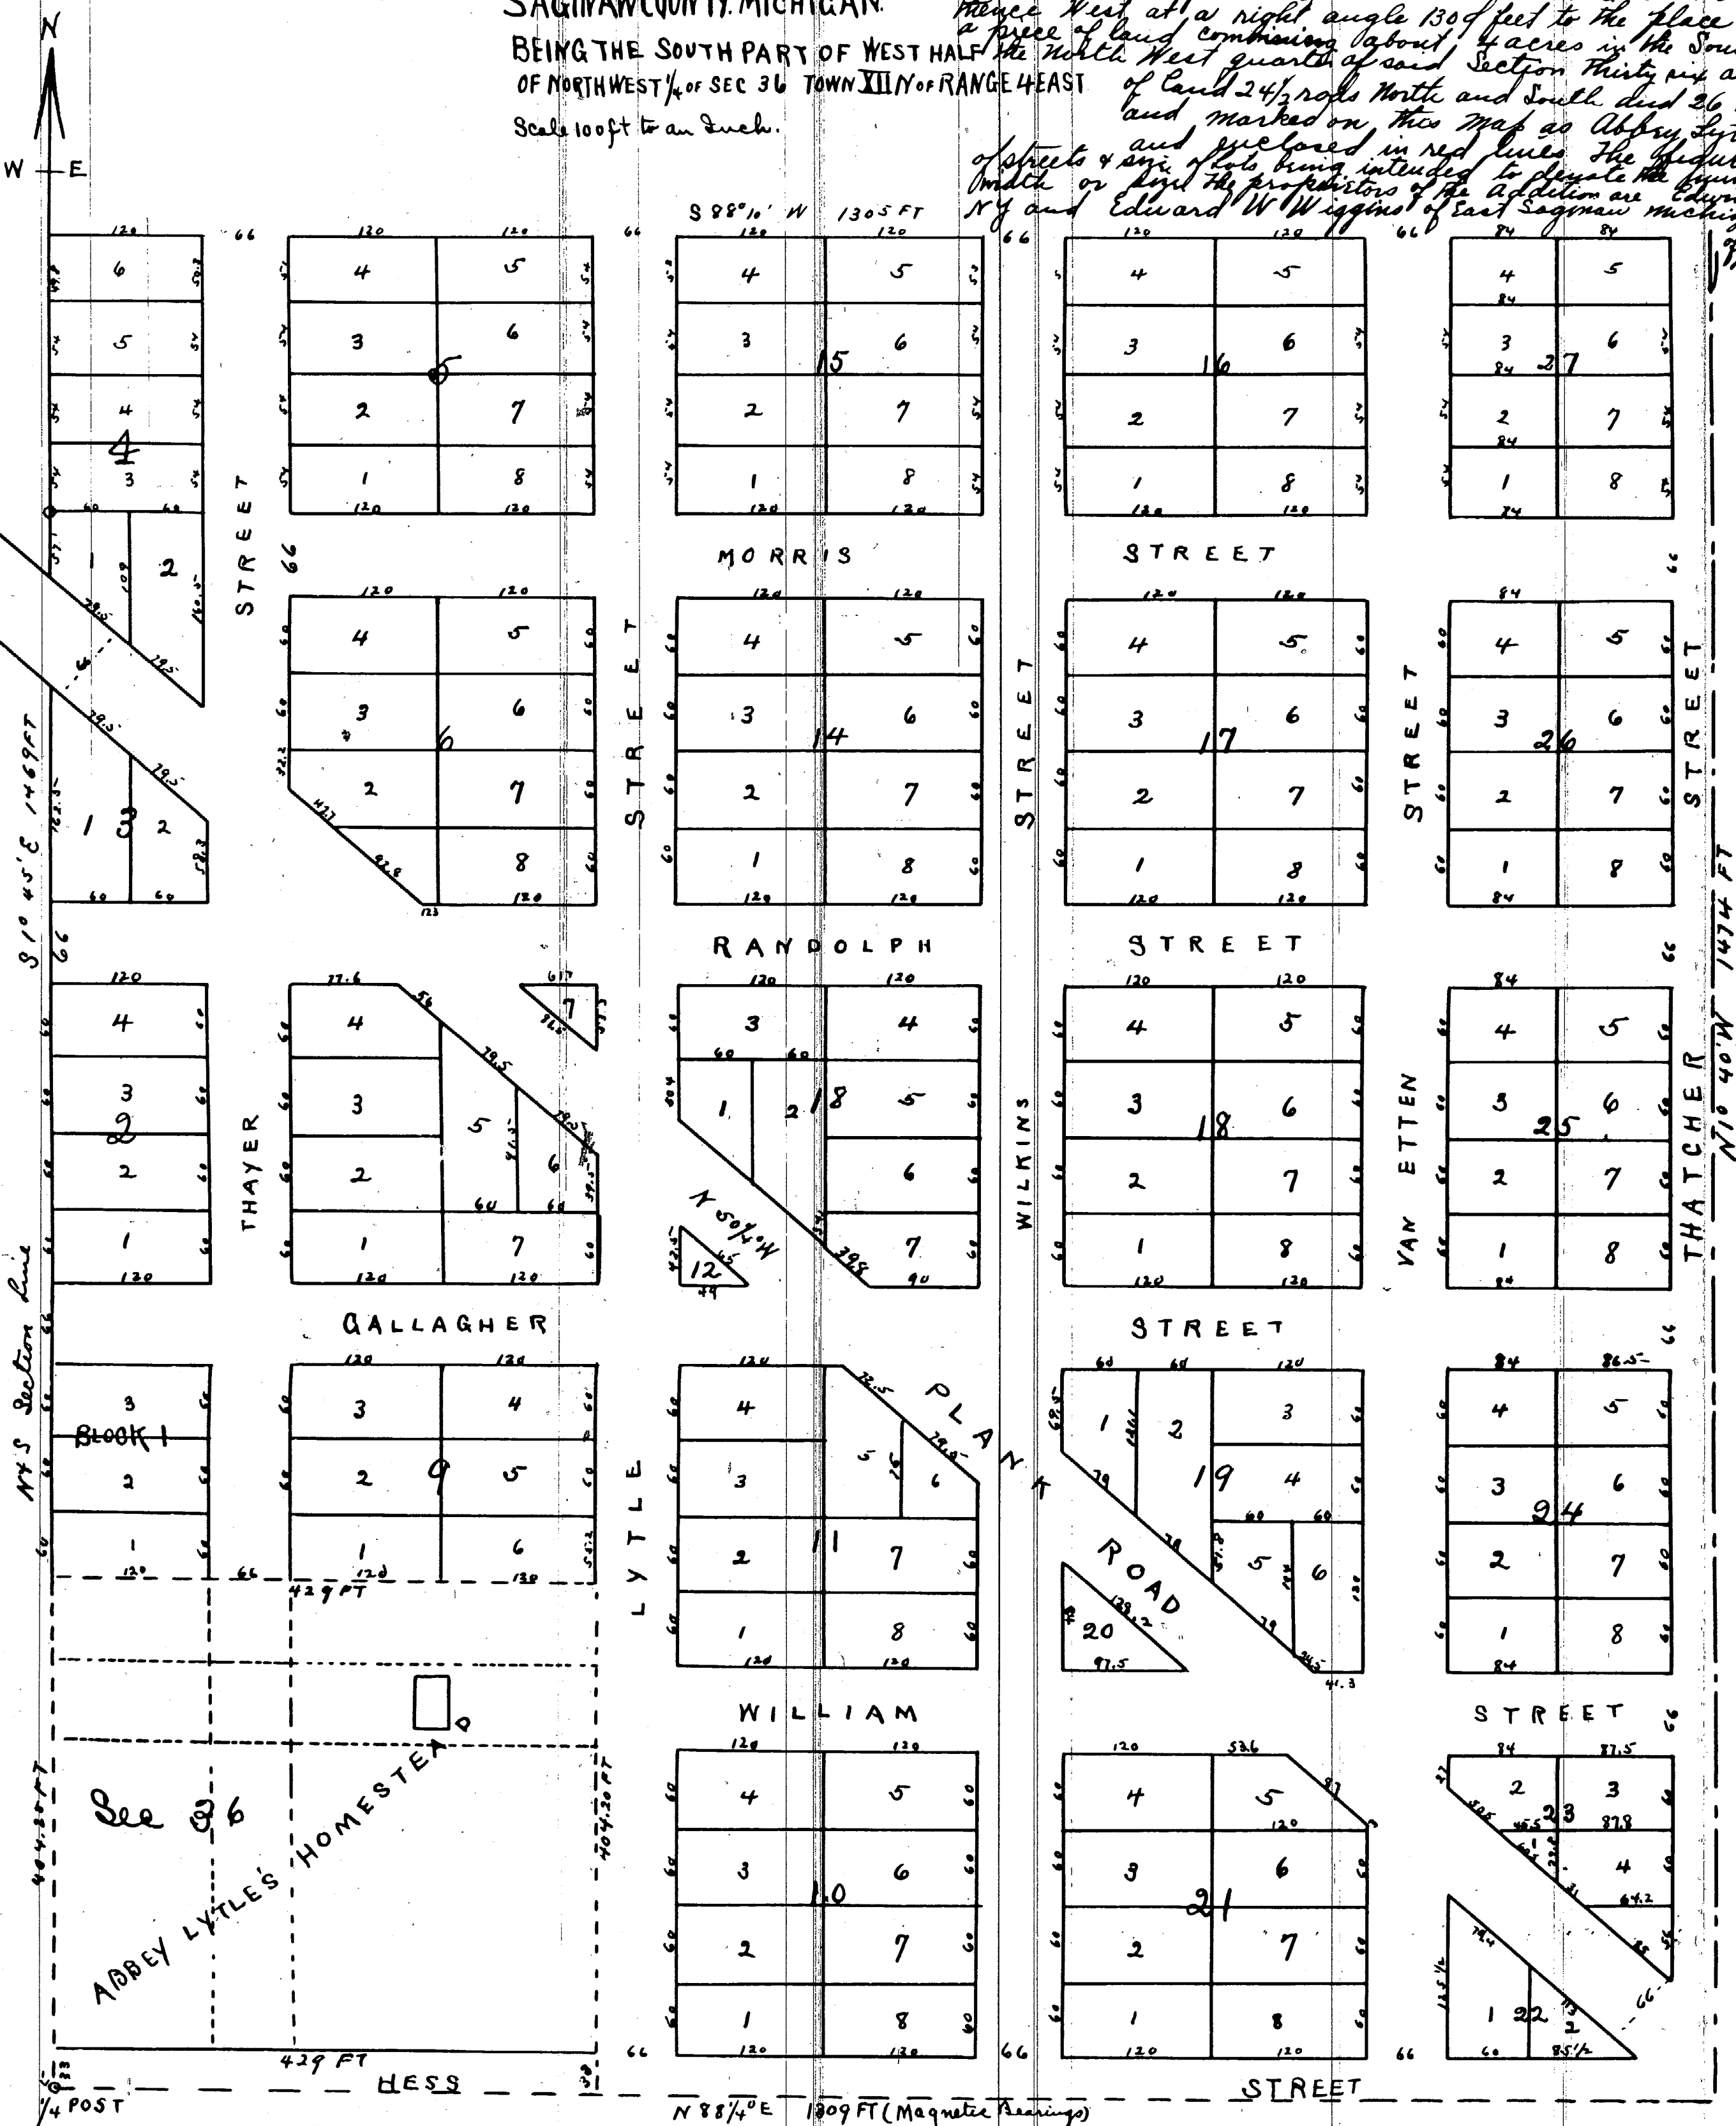

I hereby certify that this Plat is a correct copy of the Plat now on Record in the Register of Deeds Office being made under the supervision of the Auditor General by tracing the Plat on Record and affixing thereto a carefully compared copy of the Certificate

Dated the 14<sup>th</sup> day of July 1911

Alton B. Hurd  
Clerk and Sec. Dept.

State of Michigan  
County of Saginaw  
On this Fourth day of May A.D. 1863 before me a Notary Public in and for Saginaw County Michigan person ally appeared Edwin Thayer Edward W. Wiggins Wm. B. Sears and William B. Sears Surveyors and acknowledged the execution of the map and the statement above made to be their free act and deed. Witness my hand & Official Seal

Register Office  
Saginaw County

Received for Record May 6<sup>th</sup> 1863 at 2 O'clock P.M. and Recorded in Lib. 7738 of Deeds on Page 11  
Jas. N. Latex Register