


Miss Shepard by the City
St. S. Penrose & Partners
Hiram S. Penrose & Partners

State of Michigan } ss.
County of Saginaw }

coming to Sargentsville. On this thirty first day of March
 A.D. 1855 personally came before the the subscribers
 a protestant petition written & for the County of
 Sargentsville, Virginia. S. Demery is known to be
 not his own clerk, as interpreter and as
 attorney for Wm. Shepard, Corporator
 acknowledged the annexed "Petition of the Village
 of Sargentsville Sargents County Washington"
 and binding to the State and said does, made
 & provided to entitle said Pet to the records
 and that he said Sargents S. Demery acknowledged
 said Pet as attorney for said Wm. Shepard,
 and to his Opt by virtue of a power of attorney
 executed to him said Demery by said Shepard
 bearing date the twelfth day of March A.D. 1855
 of S. Demery's place of residence in the County of
 Sargentsville, Virginia.

Cavalier Office } ss. Received for Record
 Jefferson County } April 2nd 1855 at 8 o'clock
 720 minutes A.M. J. Parikh Jr
 Register

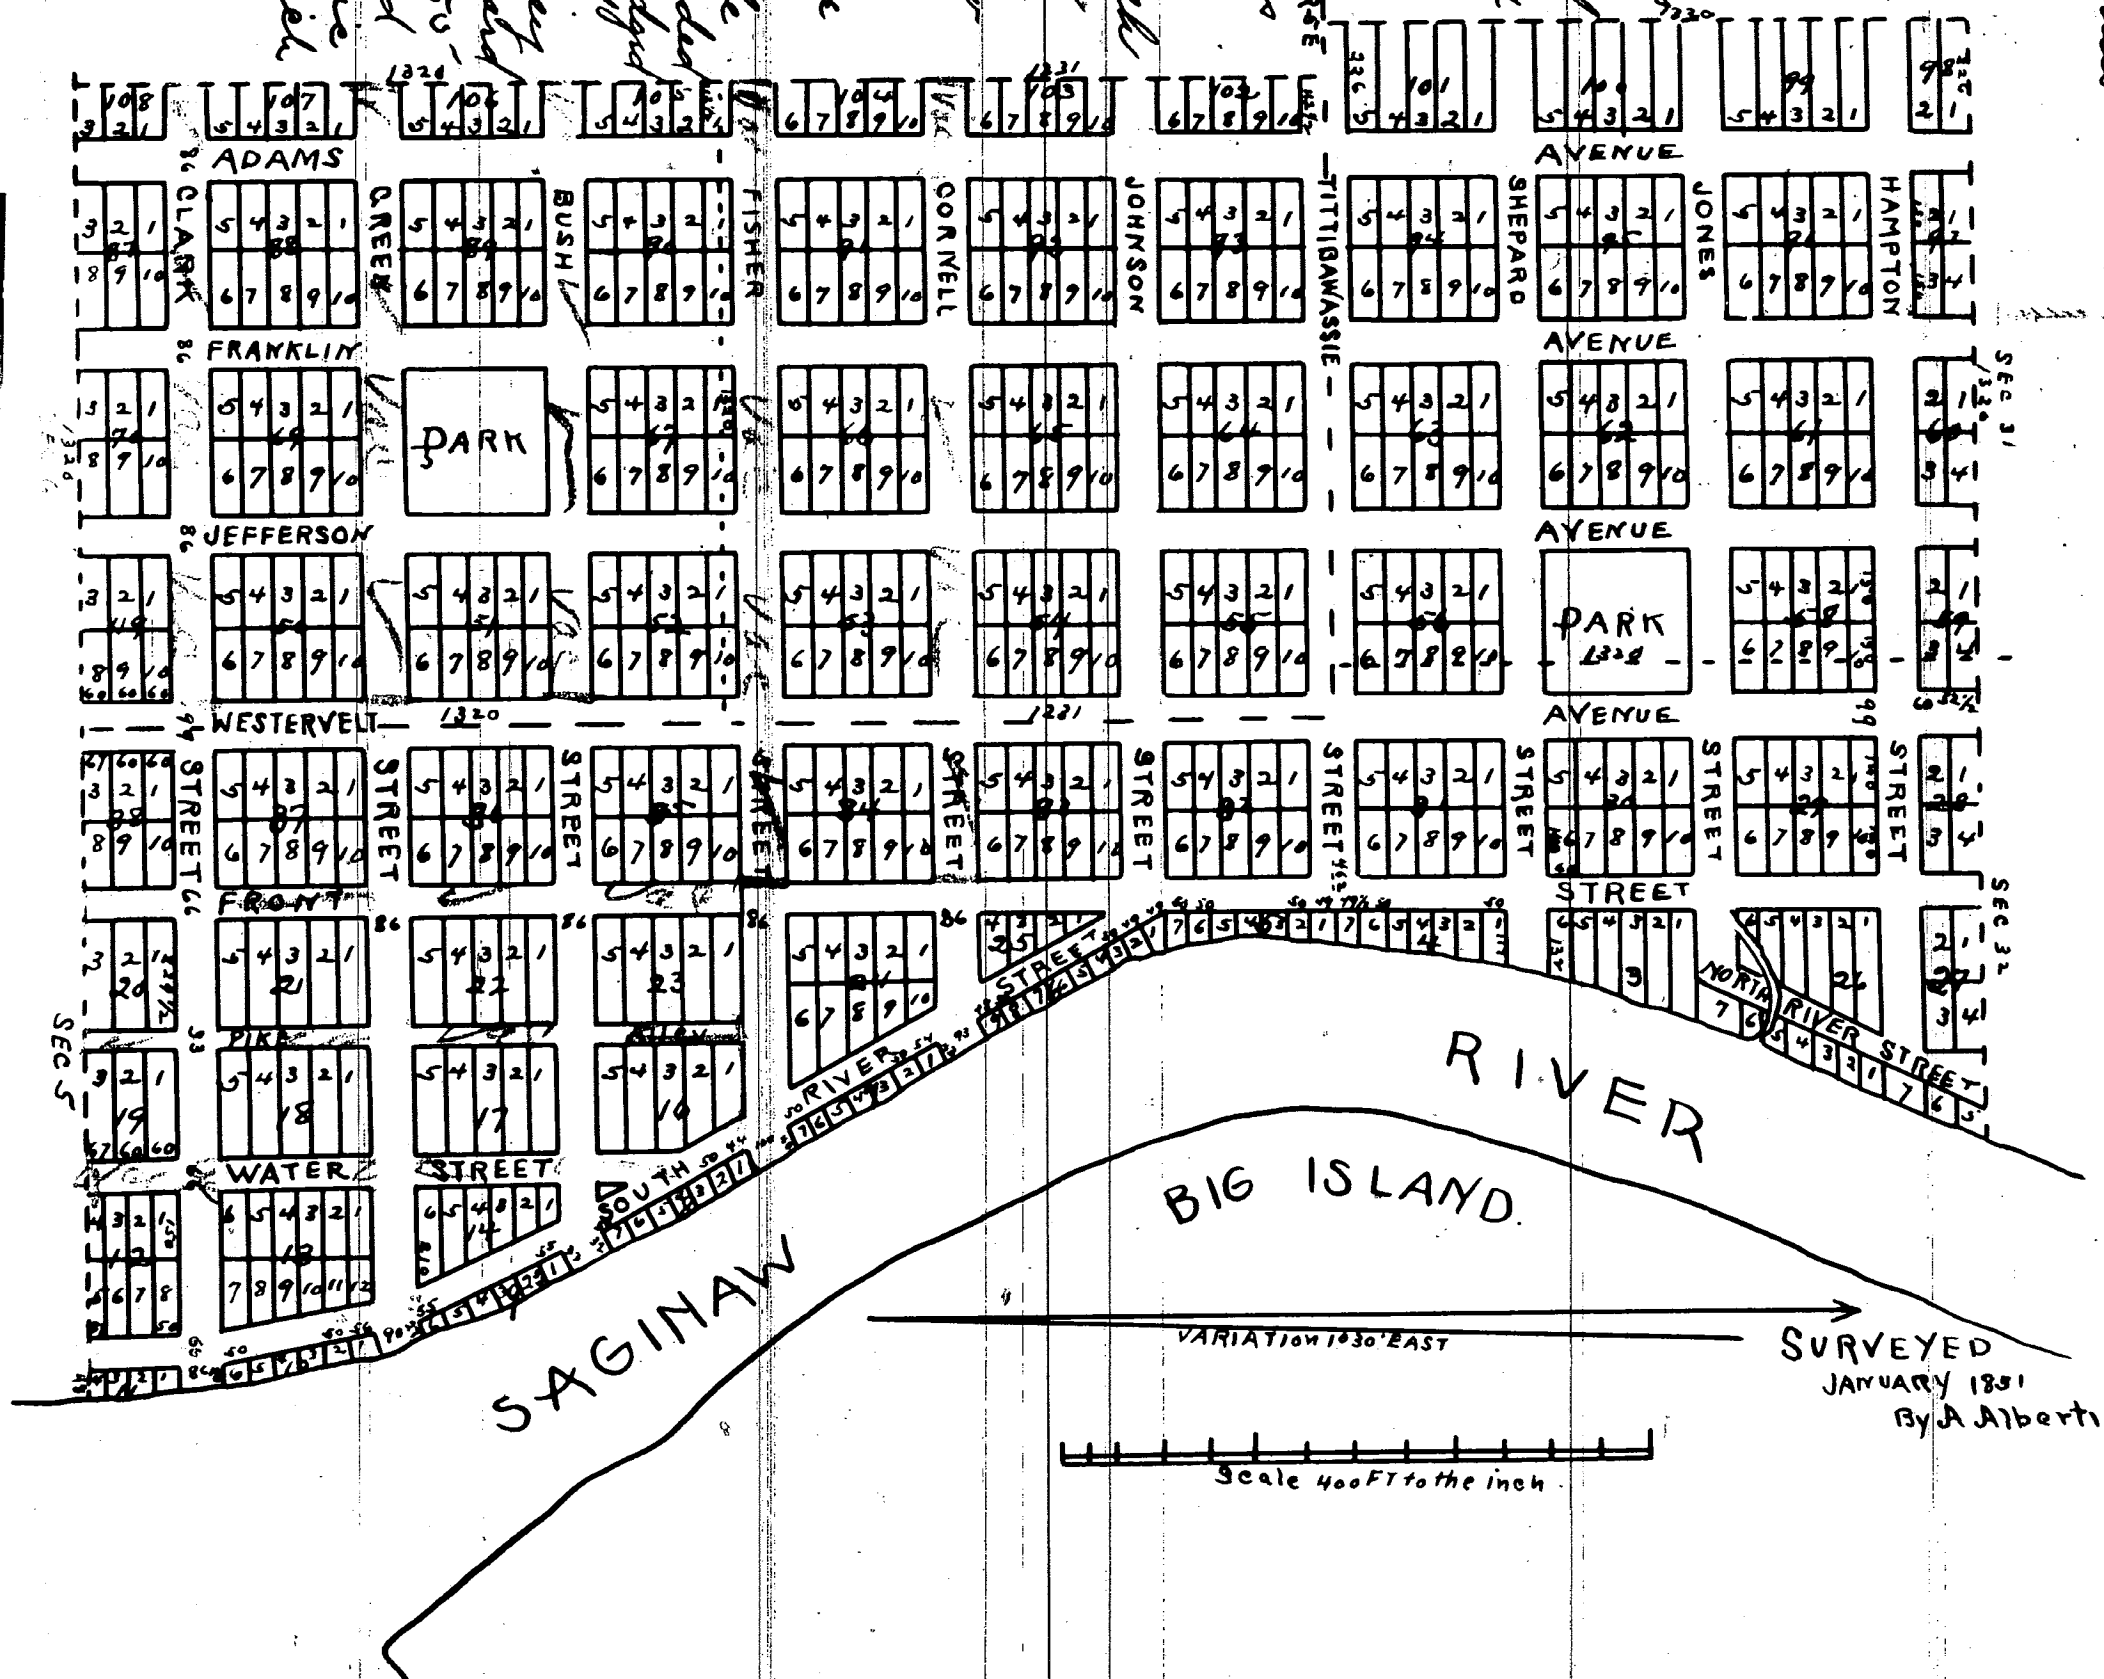

I hereby certify that this Plat is a correct copy of the Plat now on Record in the Register of Deeds Office, being made under the supervision of the Auditor General by tracing the Plat on Record and affixing thereto a carefully compared copy of the Certificate.

Dated the 13th day of July 1911.

Dated The 13th day of July 1911

Alton B. Murd
Clerk, Aud Gen Dept.

✓ PLAT-VILLAGE OF ZILWAUKEE

In the matter of the application
of the western Salt Co, Dennis
Hagerty, Patrick Ryan, Jacob
Wright, and Rush Eaton & Co; to
vacate part of the plat of
the village of Zilwaukee.



C C Journal Liber D page 604
June 7-1869
Liber 71 of Deeds page 227

The petition of the above named applicants heretofore
made and filed in this court on the third day of May A.D.1869 praying that
that part of the village of Zilwaukee, heretofore described may be vacated,
having been this day brought on before the court, for hearing, and it appearing
to the court, by satisfactory, evidence that the notice of the pendency of
said petition has been given for thirty days previous of the setting of this
court, by publication, in the Saginawian, a newspaper, published in the
county of Saginaw, and by posting up such notice in five of the most public
places in the Township of Zilwaukee, which notice contained a description of
the property to be vacated, and it further appearing that there is no reasonable
objection to making such vacation as prayed for in said petition-Therefore on
motion of Gaylord and Hauchette, Attorneys for said applicants it is ordered
by the court, now here that all that part of the streets laid down in the plat
of the village of Zilwaukee, described as follows, to wit: South River Street,
Water Street, Pike Alley, Front Street from Fisher Street to the south line of
said plat, Crowell Street and Fisher Street each from Front Street; Green
Street and Clark Street each from Westervelt Ave. to Saginaw River, be
and the same is hereby vacated and it is further ordered that the proceedings
of this court, upon said petition be recorded by the clerk of said Court,
with the records of this court.

In re-the same petition) C C Journal Liber F Page 288
April 19- 1873
as above

In this matter it appearing to this court, that in the entry of the
order made by this court, on the 7th day of June 1869, the Clerk of this court
erroneously entered Cornell Street by the name of Crowell Street and omitted to
include Bush Street from Westervelt Ave to Saginaw River, in the streets ordered
vacated, now on motion of Gaylord and Hauchette, Attorneys for said Petitioners,
it is ordered by the court now here that the record of said order be corrected
so as to show the order actually made by this court.
Gurts & Taylor
Plat Examiners

Vol- 148- Page-12185✓

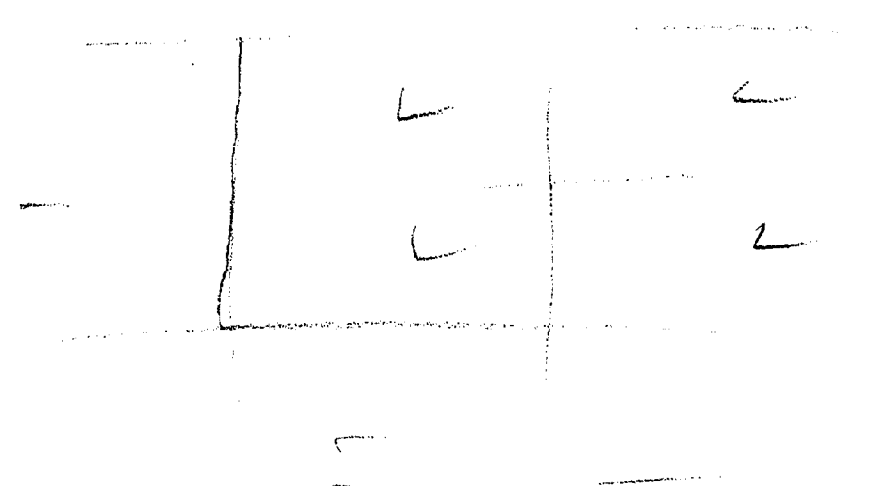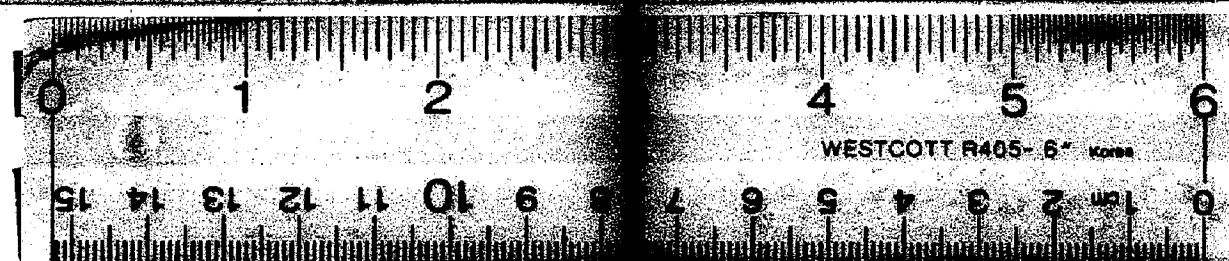

16 X