ChipPDF - www.fastio.com

Part of Plat
Vacated
See Voucher 1053-1915

Vacated by order Circuit Court. Lots 1, 2, 3, 4 and 5. August 16th, 1915. Filed Sept. 21st, 1915. (See Voucher 1053-1915) Liber 4 Page 26

MAP
OF
A. A. PARSONS' ADDITION
TO THE
CITY OF SAGINAW
MICHIGAN

Scale 100 Feet to the Inch

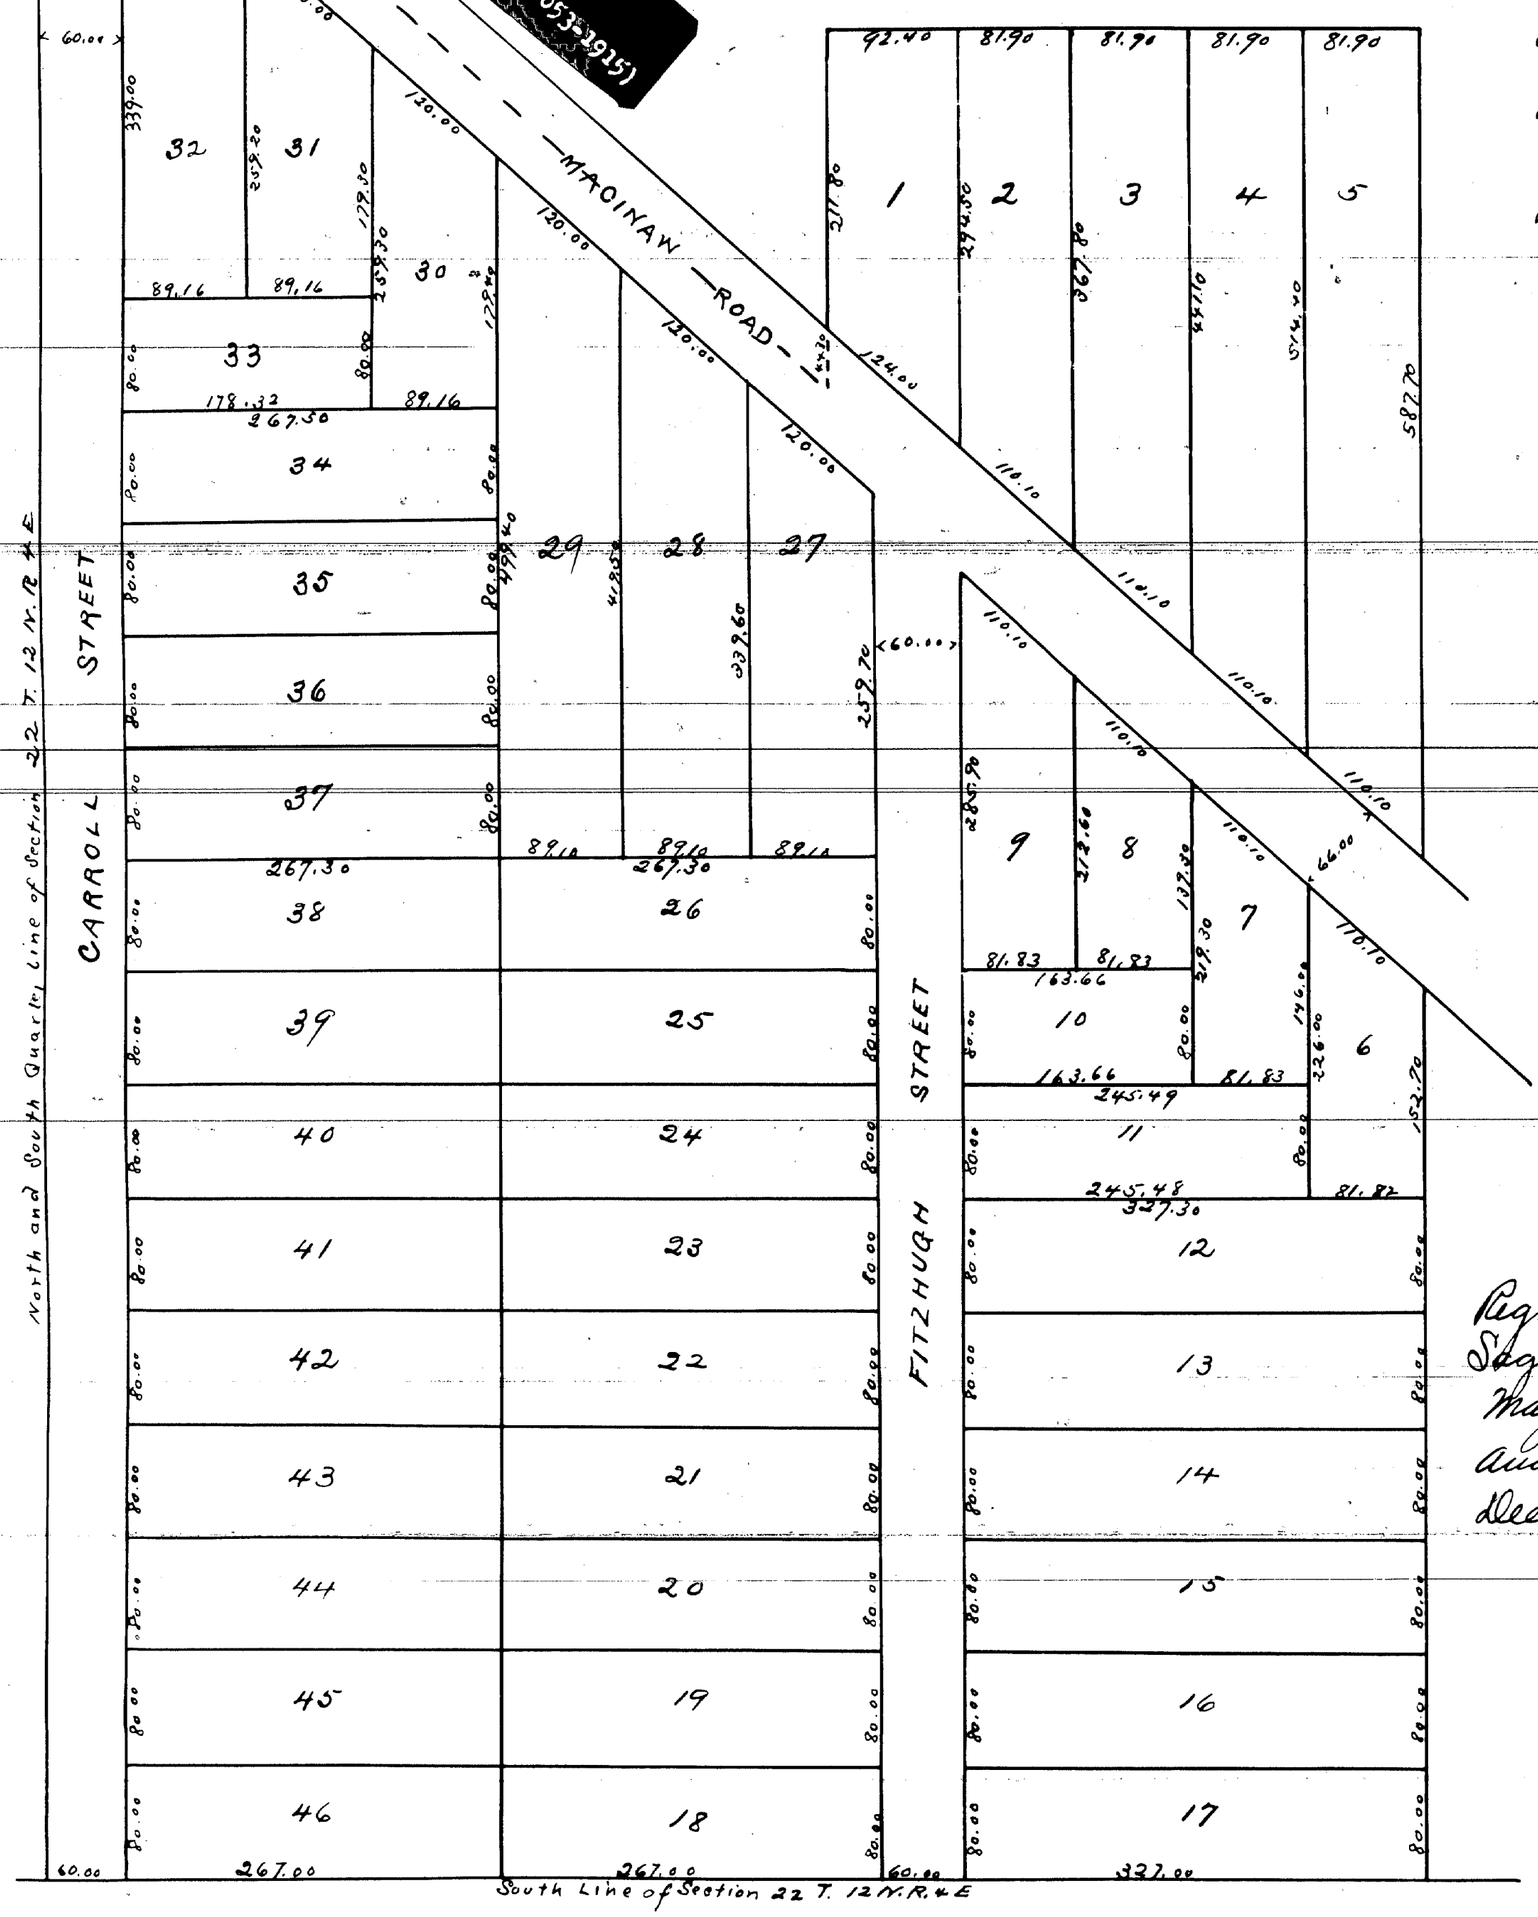

Know all men by these presents that the Land represented by the within Map is described as follows to wit: Commencing at the quarter post on the South side of Section 22 T 12 N R 4 E Thence N 1° 40' W on the quarter line of said Section 1557/10 feet to the center of the Macinaw Road Thence S 49° 42' E in the center of said Road 757/10 feet Thence N 10° 37' W 256/10 feet Thence N 88° 30' E 720 feet Thence S 1° 35' E 1309 feet to the South line of said Section Thence S 88° 39' W 981 feet to the place of beginning that said Land is owned by Aaron A. Parsons of the City of Saginaw County of Saginaw and State of Michigan

That said Map is now executed by the said Aaron A. Parsons as Proprietor and by Harrison Cary as Surveyor in accordance with the provisions of an Act to provide for Recording Town Plats and for Vacating the same in certain cases and the acts amendatory thereto and for the purpose of having the same recorded as A. A. Parsons Addition to the City of Saginaw Michigan. The size of Lots and width of Streets are given on said Map in feet and hundredths of a foot

In Witness whereof we have hereunto set our hands and Seals this 26th day of May A.D. 1869

Executed in Presence of
Edwin Saunders
W. D. Lewis

Aaron A. Parsons [L.S.]
Harrison Cary [L.S.]

State of Michigan } ss.
Saginaw County }

On this 26th day of May A. D. 1869 before me a Notary Public in and for said County personally appeared the above named Aaron A. Parsons and Harrison Cary known to me to be the persons who executed the above and who severally acknowledged the execution of the same for the purposes therein expressed

Witness my hand and Seal on the day and year above written

Edwin Saunders [L.S.]
Notary Public for Saginaw Co. Mich

Registers Office
Saginaw County } ss.

Recd for Record May 26th 1869 at 12 O'Clock M and Recorded in Liber 38 of Deeds Page 222

M V Bingham
Deputy Register

I hereby certify that this Plat was on record in the Register of Deeds Office, having been vacated by tracing the Plat on Record and affixing Vacation Seal

Dated the 10th day of July 1911

Attest. F. J. Hurd
Clerk, And Ex Officio

12186

I hereby certify that this Plat is a correct copy of the Plat as made and platted and surveyed by me and that the Certificates are a correct copy of the originals

Clerk, And Ex Officio

Streets vacated-cont-

Niagara Street from Sylvan to Sherman vacated by common council April 22-1901

Curts & Taylor
Plat Examiners

PLAT ----- PORTION OF THATCHER'S ADDITION TO EAST SAGINAW.

Re application to discontinue certain streets in said Addition.

RESOLVED by the common council of the City of East Saginaw that the vacating and discontinuing of said streets, viz.: Sherman St. from the east side of Marion St. to the west side of Jefferson St. and Elizabeth St. from the south side of Webber St. to the north side of Hiland St.;,and also the alleys in Blocks 1-2-7-8 of Thatcher s Addition to Salina, is necessary and the same are hereby declared vacated.

Apr. 10, 1879.

Voucher 341 --- 1916.

Vol. 146 page. 12058

PLAT ------ J. BLACKMORE'S ADDITION TO EAST SAGINAW.

In the matter of the petition of the Consolidated Coal Company to vacate part of said plat.

ORDERED that Lots 22 to 32 incl. and that Lot 33 except the south 33 ft. of said Addition be vacated.

Dated Aug. 25, 1915.

Voucher 1048 --- 1915.

W. G. Gage,
Circuit Judge.

Vol. 148 page 12253

PLATS ----- GRAHAM'S ADDITION TO SAGINAW.
PARSON'S ADDITION TO SAGINAW.
ANDRE'S ADDITION TO SAGINAW.

In the matter of the petition of William J. Passolt, et al. to vacate part of said plats.

ORDERED that all that part of Graham's Addition to Saginaw, being Lot One and the southerly half of Lot Two, described by meets and bounds as commencing at the intersection of the east line of said Addition with the northeasterly boundary line of Mackinaw St.; thence northwesterly along the said easterly boundary line of Mackinaw St. 186.1 ft.; thence, at right angles with said Mackinaw St. thru the middle of Lot Two and thence across Lot Six, 203.71 ft. to the east boundary line of said Graham's Addition; thence south along the east boundary line of Graham's Addition 273.92 ft. to the place of beginning;

And all of Lots One, Two, Three, Four and Five of A. A. Parson's Addition;

And all of the lots and parts of lots of A. Andre's Addition to Saginaw lying southeasterly of the northwesterly boundary line of Graham St. and west of the east one-eighth line of Section Twenty-two, Town Twelve north, Four east, including Graham St. and Adams St., where the same passes along, thru, or between any of the lots of said Andre's Addition within the boundaries designated, the same bein all those lots and parts of lots of said Addition southeasterly of the northwesterly boundary line of Graham St. and includes Lots or parts of Lots of said Andre's Addition numbered One to Nine, Eighteen, Nineteen, Twenty, and Thirty-six to Forty, incl. Be vacated.

Aug. 16, 1915.

William G. Gage,
Circuit Judge.

Voucher 1053 -- 1915.

Vol. 73 page 4994
Parsons add " 148 " 12186
Andre add " 148 " 12248

26

16 X

ClibPDF - www.fastio.com