

MAP OF W^m SEYFFARDT'S ADDITION TO THE CITY OF SAGINAW

July 1868 By A. Alberti
Scale 100 feet to the inch

Description

Commencing at the $\frac{1}{4}$ post between Sections No 26 and 27 of Town 12 North Range 4 East in the City of Saginaw in Saginaw County and State of Michigan running thence $N 65^{\circ} W$ 1184 feet along the Centre of the so called Crossroad, thence $S 1^{\circ} 15' E$ 523.5 feet to the East and West $\frac{1}{4}$ line of Sec 27 of aforesaid Town. thence $N 89^{\circ} 15' E$ 1057 feet along said $\frac{1}{4}$ line to the place of beginning. The Bearings are given from the magnetic Meridian State of Michigan } ss.
County of Saginaw }

I hereby certify that I have made a true Survey and laid out this Plat called W^m Seyffardt's Addition to the City of Saginaw and that I am a Surveyor by practice and profession
Given under my hand at Saginaw City this 18th day of July 1868
Alexander Alberti [LS]

Dedication

State of Michigan } ss.
County of Saginaw }

I, William Seyffardt the proprietor of the land laid out in this Plat do hereby adopt and make the same my Plat and dedicate the Streets marked thereon to the public in pursuance of the statute in such case made, and provided and I do hereby authorize the Register of Deeds for the County of Saginaw in the State aforesaid to record said Plat and I, Sophia Seyffardt the wife of the said William Seyffardt do hereby assent to the said Plat and work and release all right to power of in or to the Street Highways or public Grounds laid down and dedicated therein. In witness whereof on the said William Seyffardt and his wife Sophia Seyffardt have hereunto set our hands and seals at the City of Saginaw this twenty seventh day of July A.D. 1868

Sealed and delivered
in presence of

State of Michigan } ss.
County of Saginaw }

Remond Sukler }
Otto Rosser }

William Seyffardt [LS]
Sophia Seyffardt [LS]


On this twenty seventh day of July A.D. 1868 before me a Notary Public in and for said County personally appeared William Seyffardt and Sophia Seyffardt his wife as proprietors of the within Plat to me well known who adopted, assented to and dedicated the above Plat and executed the foregoing instrument and acknowledged that they executed the same for the purposes above set forth and the said Sophia Seyffardt wife of the said William Seyffardt upon private examination before me separate and apart from her said husband acknowledged that they executed said instrument freely and without any fear and compulsion from any one

Otto Rosser, Notary Public
for Saginaw County Michigan

[SEAL]

I hereby certify that this Plat is a correct copy of the Plat now on Record in the Register of Deeds Office, being made under the supervision of the Auditor General by tracing the Plat on Record and affixing thereto a carefully compared copy of the Dedication and Certificated
Dated the 14th day of July 1911

Alton B. Hurst
Clerk and Sec. Dept.

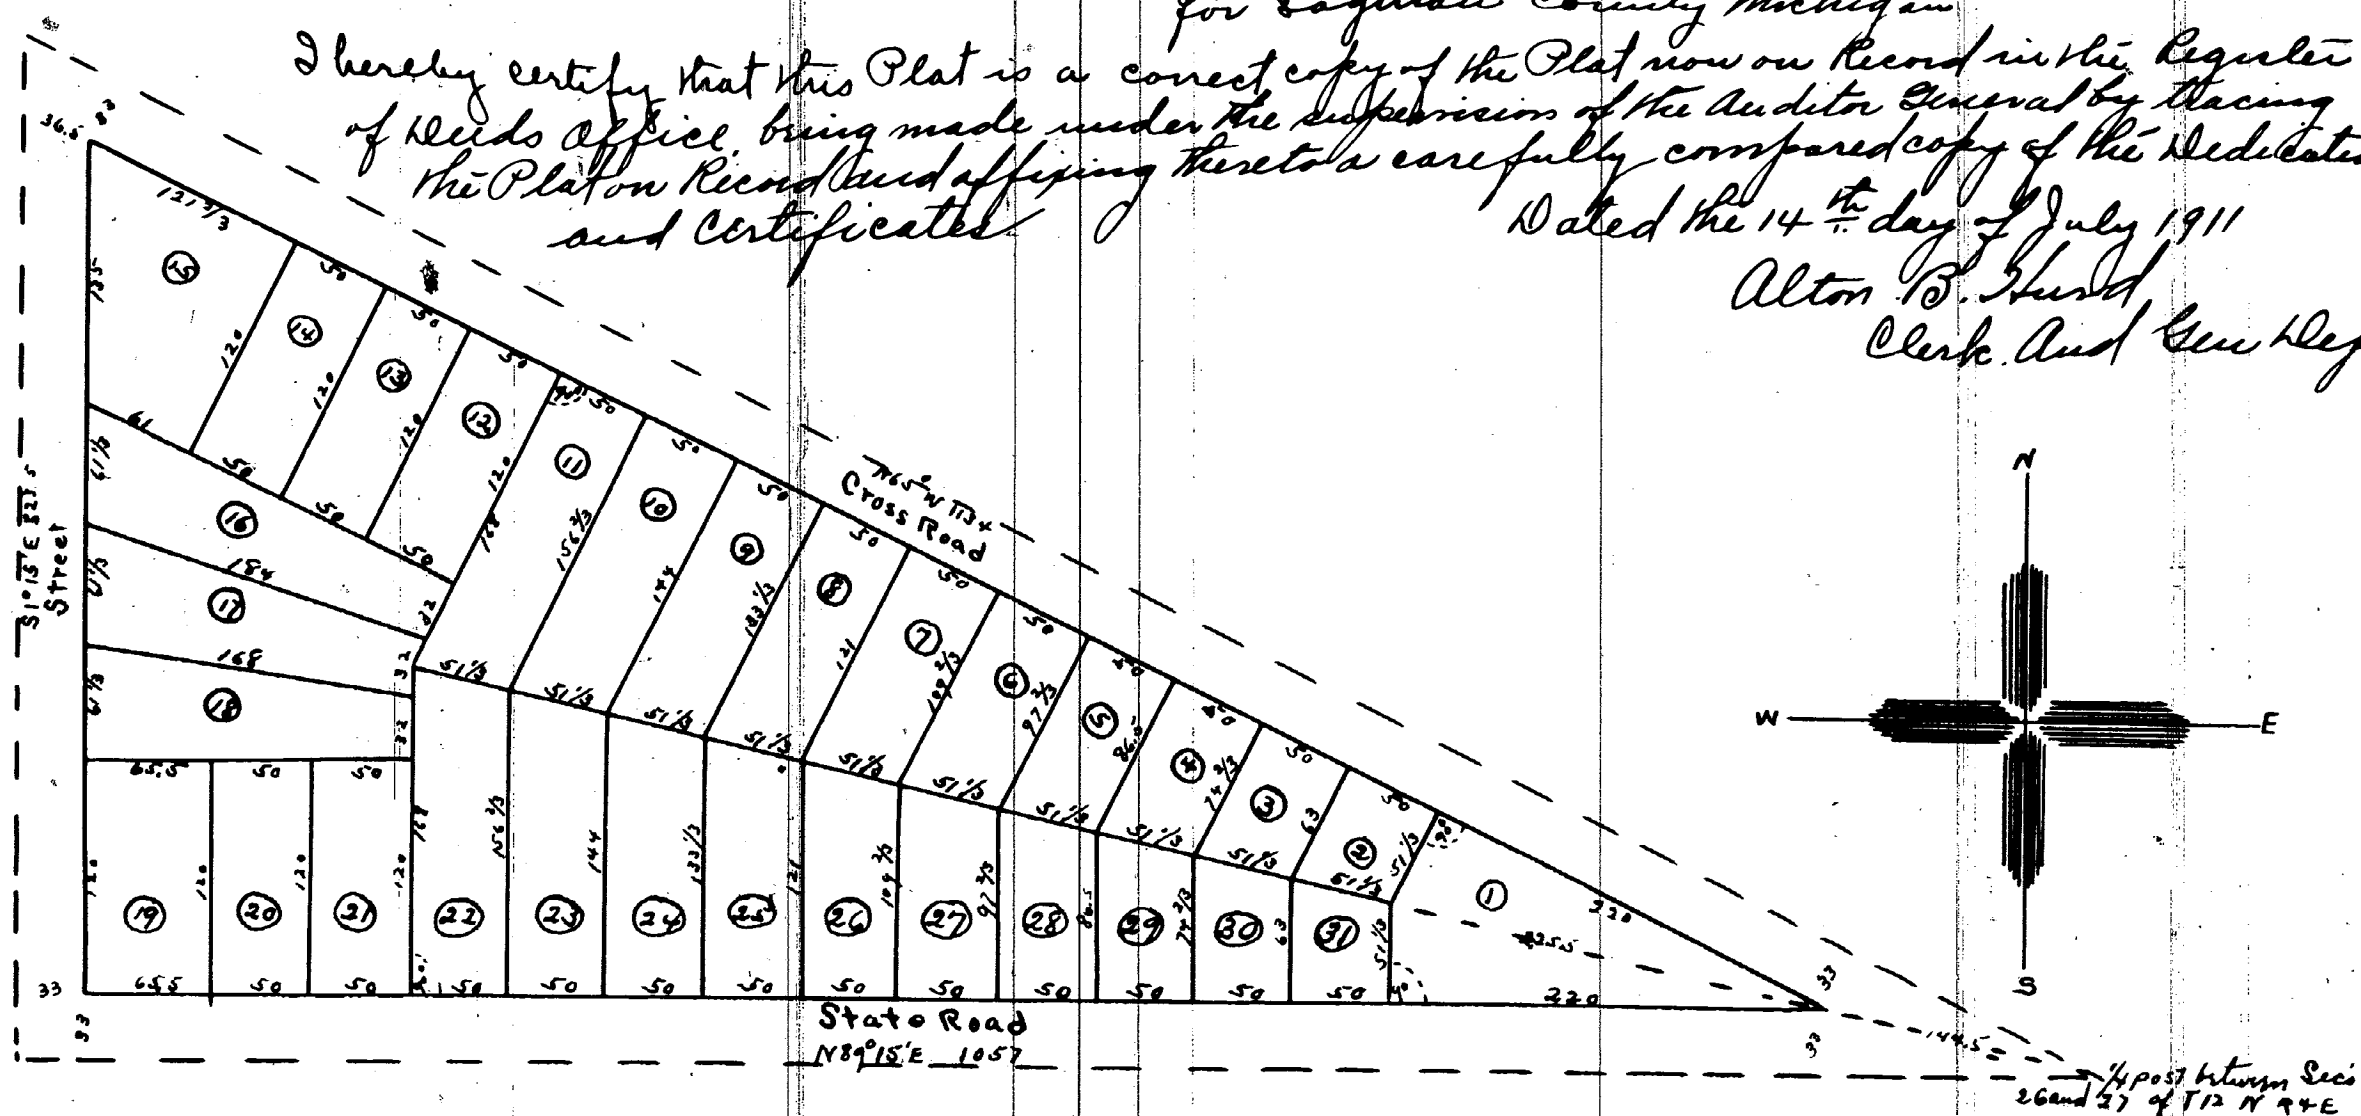

Registers Office } ss. Rec'd for Record July 27th 1868 at 5 1/2 O'clock P.M. and Recorded in Liber 38 of Deeds
Saginaw County } on Page 193

A. L. Bingham
Register