


Know all men by these presents that the land laid out and platted on the within map owned by Mrs C. W. C. Palmis City of Detroit Mich. That the said plat or map is now executed by said Mrs C. W. C. Palmis as Proprietor and E. F. Guild Surveyor in accordance with provision of an act to provide for recording Town Plats and Vacating the same in certain cases and the acts amendatory thereto and for the purpose of being recorded as Mrs C. W. C. Palmis' subdivision of Outlot No 6 Campau farm Saginaw City Mich. The size of the lots and width of the Streets are given on said map in feet and decimal parts of feet. In witness whereof we hereunto set our hands and affix our seals this 28th day of Dec A.D. 1870

James D. Weir
William J. Craig } witnesses
F. C. Dellenbach
Joseph S. Coulter } witnesses

Catherine D. C. Palmis [L.S.]

E. F. Guild [L.S.]

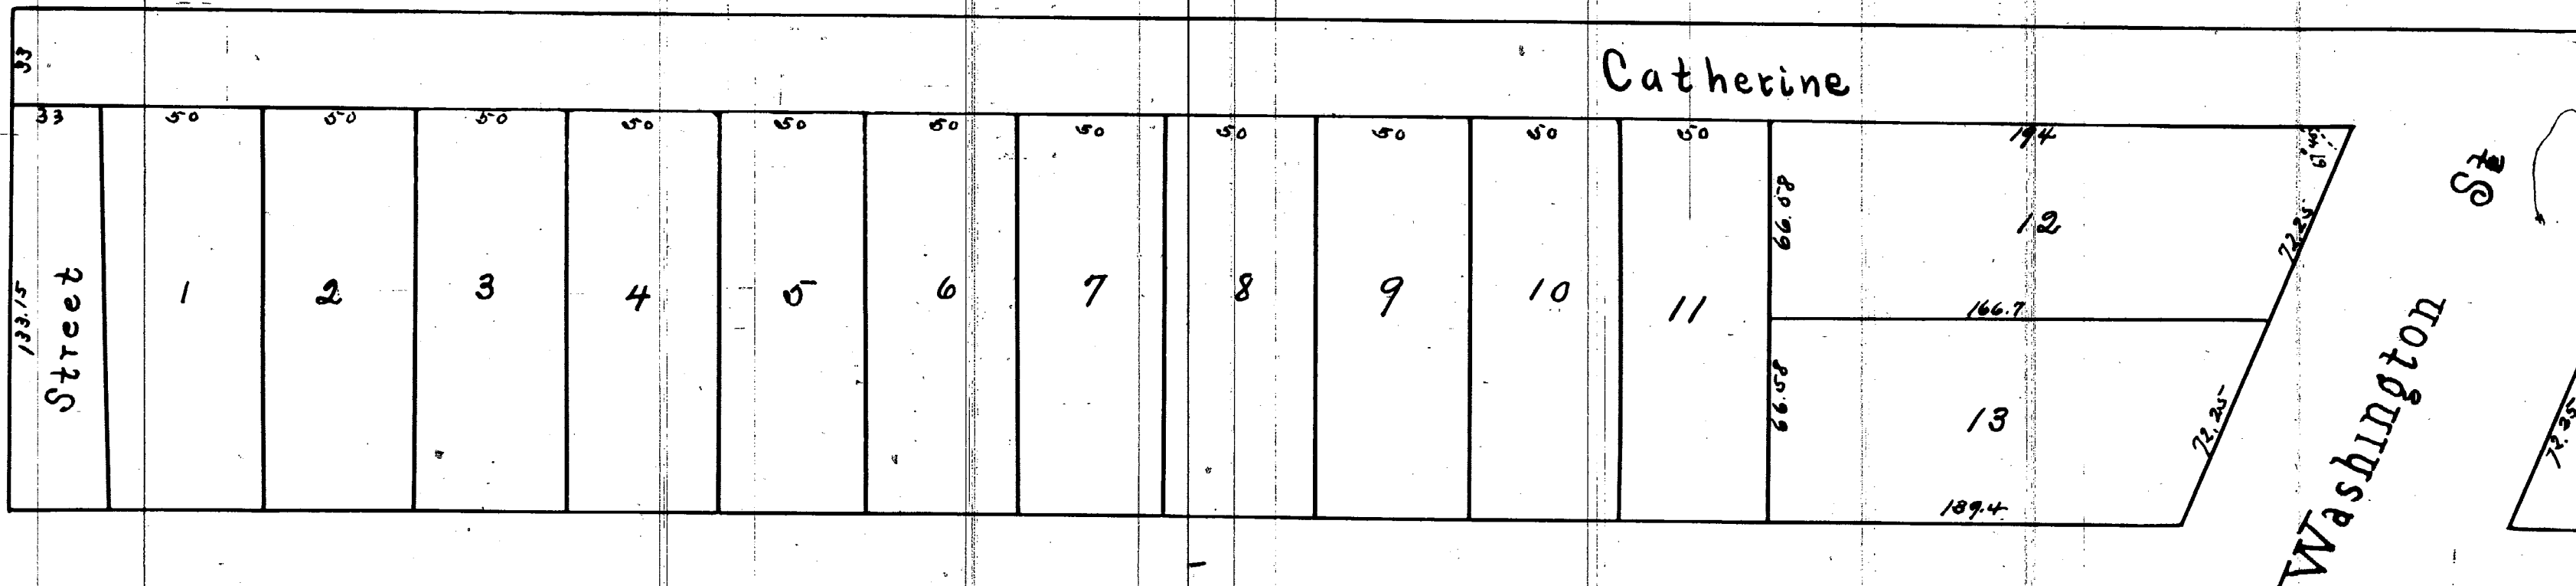

Washington St

St

St

State of Michigan }
County of Wayne } ss.
On the 30th day of December A.D. 1870 before me a Judge of the Probate Court personally appeared the above named M. L. D. C. Adams known to be the person who executed the above and who verbally acknowledged the execution of the same for the purpose therein expressed. In witness whereof I have hereunto set my hand and affixed my official seal on the day and year above mentioned.


James M. Weir
Judge of Probate.
Wayne County Michigan
[SEAL]

State of Michigan }
County of Saginaw } ss.
On the 30th day of December A.D. 1870 before me a Notary Public personally appeared the above named E. S. Paul known to be the person who executed the above and who verbally acknowledged the execution of the same for the purpose therein expressed. In testimony whereof I have hereunto set my hand and affixed my official seal on the day and year above mentioned.

Charles Chase
Notary Public [E.S.]
in and for Saginaw County
Michigan

Register Office }
Saginaw County } ss.
Received for record of deeds to A.D. 1871
at 10 o'clock A.M.

St. S. Stevens
Register

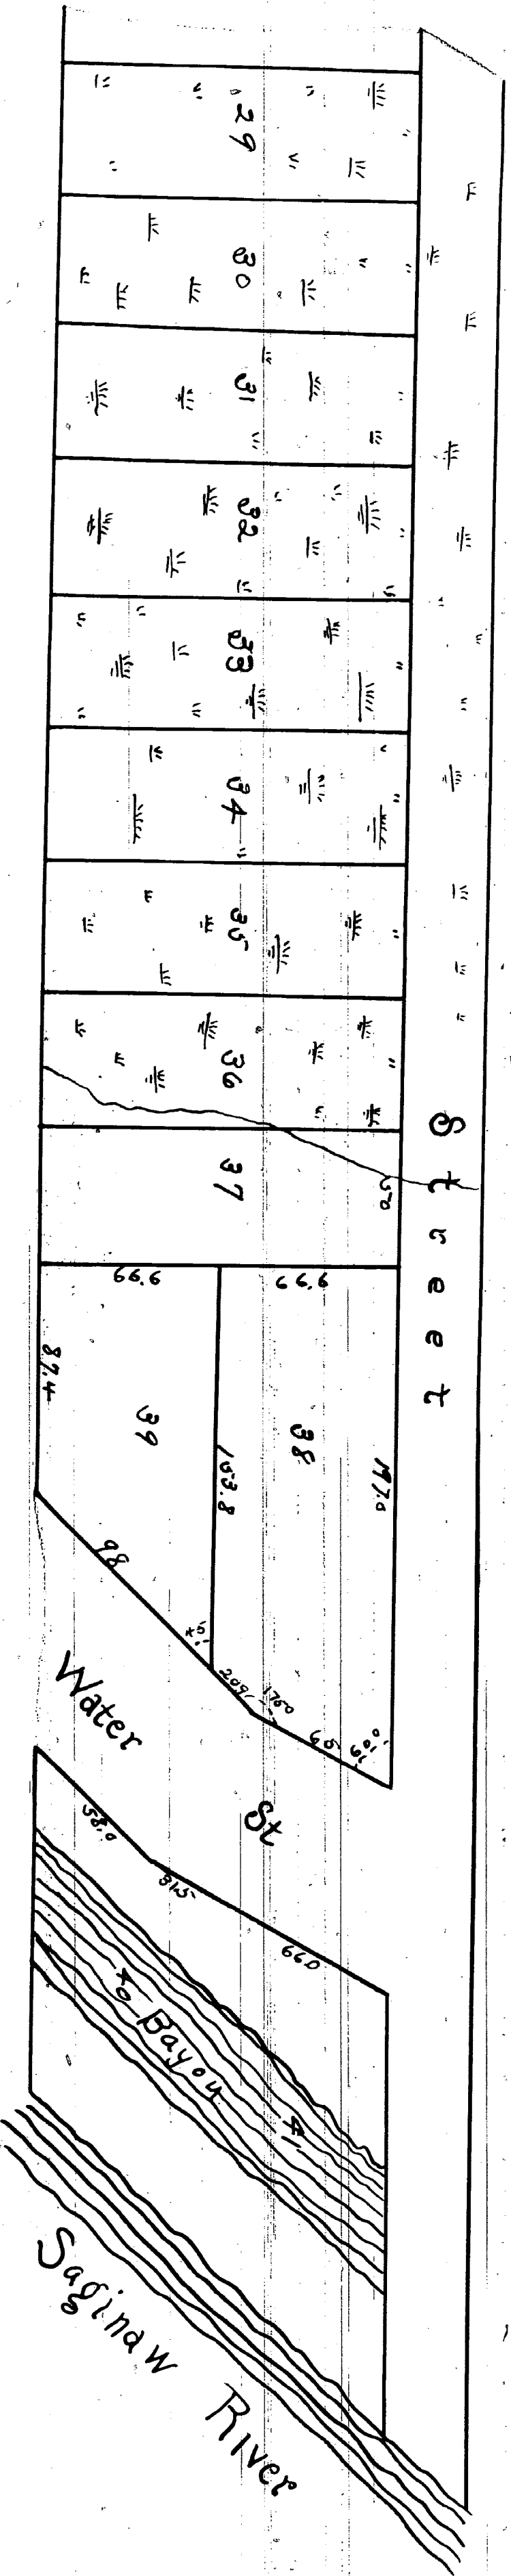

Clerk, And Gen Deft.

Part Two

M A P

OF


MRS PALMS SUBDIVISION

OF

OUT LOT NO 6 CAMPAU FARM

SAGINAW CITY MICH.

E. F. Guild Surveyor
East Saginaw Mich

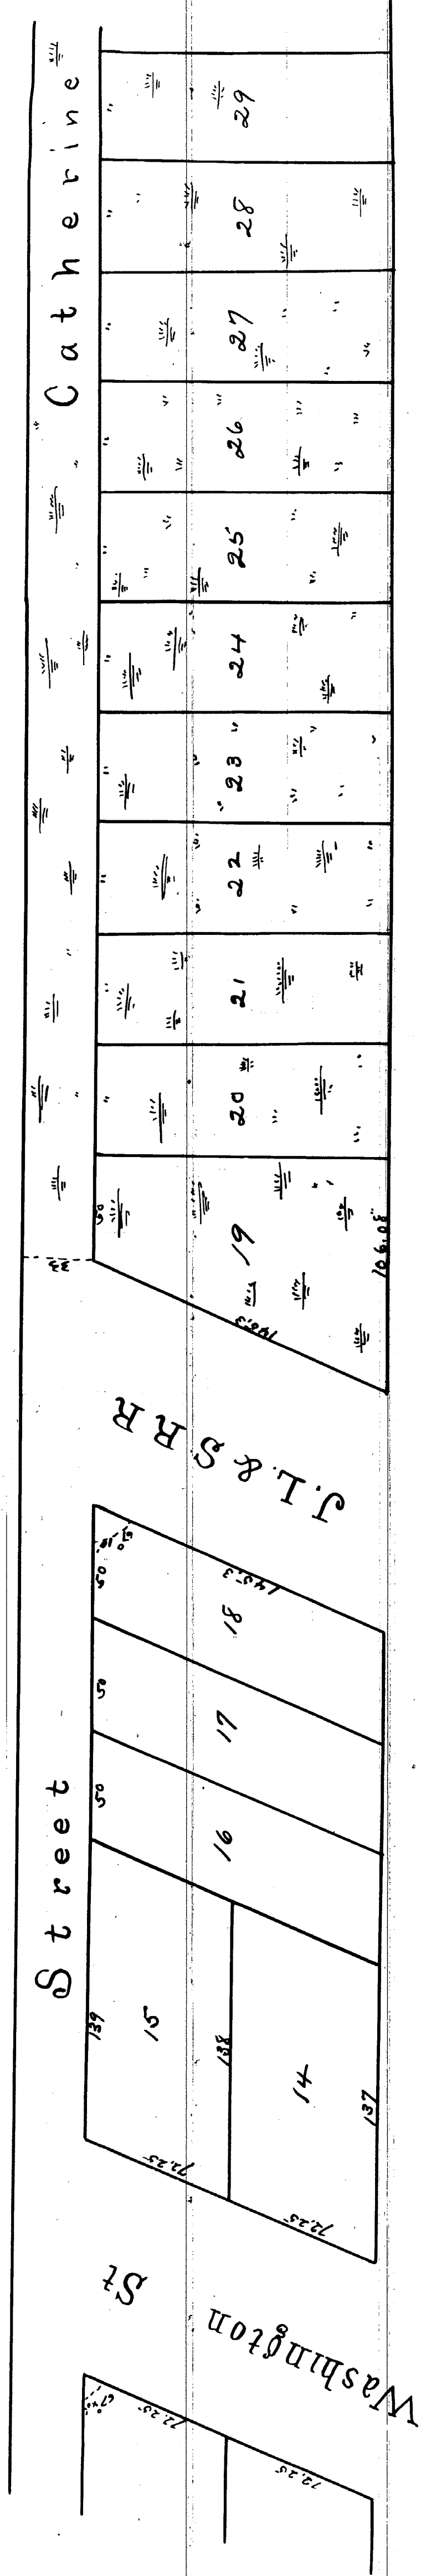

I hereby certify that this Plat is a correct copy of the Plat now on Record in the Register of Deeds Office, being made under the supervision of the Auditor General by tracing the Plat on Record and affixing thereto a carefully compared copy of the Certificates

Dated the 11th day of July 1911

Olton B. Hund.

Clerk, And Gen Deft.