12190

MAP
OF
H. L. MILLER'S SECOND ADDITION
TO THE
CITY OF SAGINAW
MICHIGAN.

Scale 100 Feet to the Inch

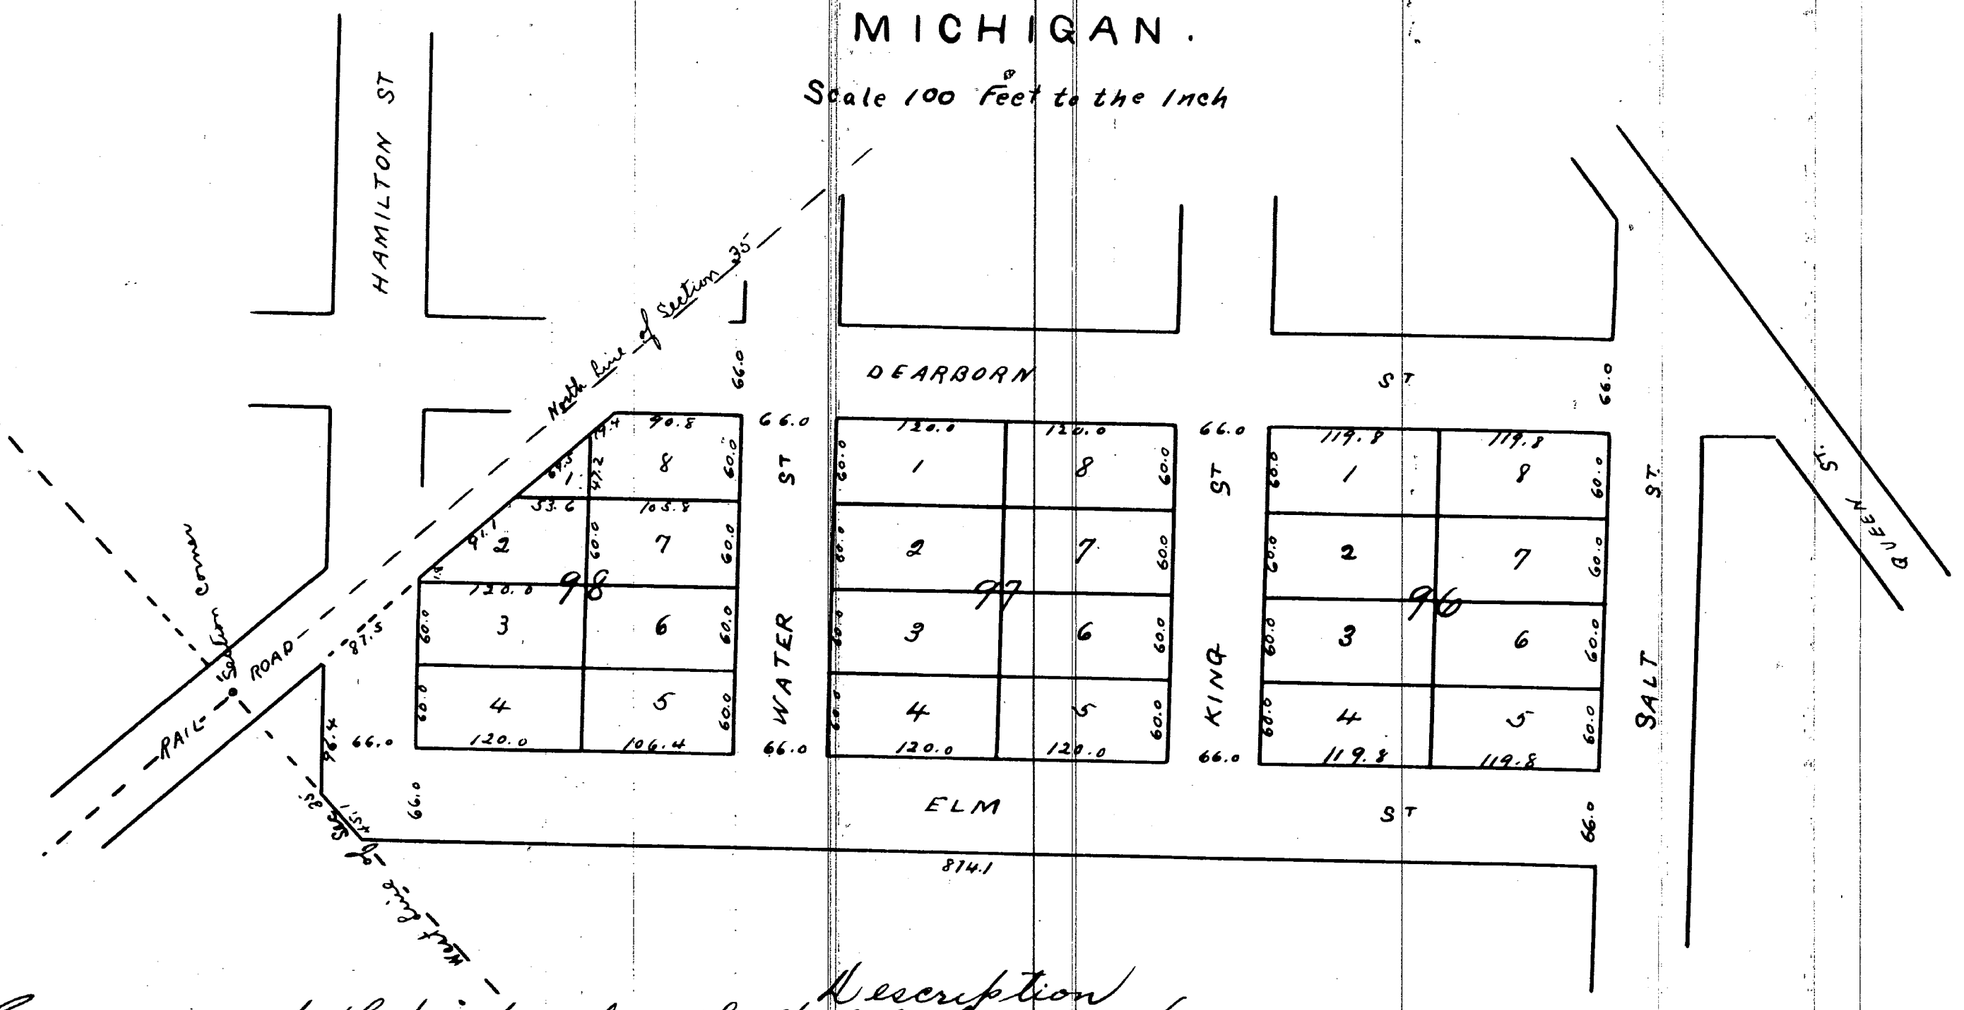

Description

Commencing at the point where the Westerly line of Hamilton Street extended intersects the West line of Section 35 in T. 12 N. R. 4 E. Said point being 97 feet South of the North West corner of said Section thence N. 40° 12' E. 96 4/10 feet thence N 89° E 267 5/10 feet thence S 50° 02' E on the Southerly line of Dearborn Street 702 7/10 feet thence S 39° 58' W on the Westerly line of Salt Street 306 feet thence N 50° 02' W parallel with Dearborn Street 874 1/10 feet thence N. 10° 30' W on Section line 45 1/10 feet to the place of beginning Note Bearings are Magnetic

Know all men by these presents that the above described Land which is represented by the above Map is owned by Hiram L. Miller of the City of Saginaw County of Saginaw and State of Michigan that said Map is now executed by the said Hiram L. Miller as Proprietor and by Harrison Cary as Surveyor in accordance with the provisions of an Act to provide for recording Town Plats and for vacating the same in certain cases and the acts amendatory thereto and for the purpose of having the same recorded as H. L. Millers Second Addition to the City of Saginaw Michigan

The size of Lots and width of Street are given on said Map in feet and decimals of a foot

In Witness whereof we have hereunto set our hands and seals this nineteenth day of September A.D. 1867

Executed in presence of

Norman L. Miller [L.S.]
Harrison Cary [L.S.]

Norman L. Miller
D. G. Smith

State of Michigan } ss
Saginaw County }

On this nineteenth day of September A.D. 1867 before me a Notary Public in and for said County personally came the above named Hiram L. Miller and Harrison Cary known to me to be the persons who executed the above and who severally acknowledged the execution of the same for the purposes therein expressed

Norman L. Miller
Notary Public
Saginaw Co.,
Mich

Registers Office } ss
Saginaw County }

Recd for Record May 13th 1868
at 9 o'Clock A.M. and Recorded in
Liber 38 of Deeds on page 179
A. L. Bingham Register

I hereby certify that this Plat is a correct copy of the Plat now on Record in the Register of Deeds Office, being made under the supervision of the Auditor General by tracing the Plat on Record and affixing thereto a carefully compared copy of the Certificates

Dated the 23rd day of June 1911

Alton B. Hurd.
Clerk, Acct Gen Dept.

ClibPDF - www.fastio.com