

Part One.


12191

Register Office } ss Received for Record
Saginaw County } July 6th A.D. 1863 at
8 1/4 O'clock A.M. and recorded in
like N^o 38 of Deeds on page 17.
Jas. N. Lotte
Register.

MAP OF THE VILLAGE OF LORETTO.

COMPRISING A PORTION
OF THE
N^W 1/4 OF NE 1/4 OF SEC 28
Also A PORTION OF THE SOUTH PART OF SE 1/4 OF SEC 21
7 1/2 N 13 E
SAGINAW COUNTY
MICH.

D. M. BURGESS
PROPRIETOR

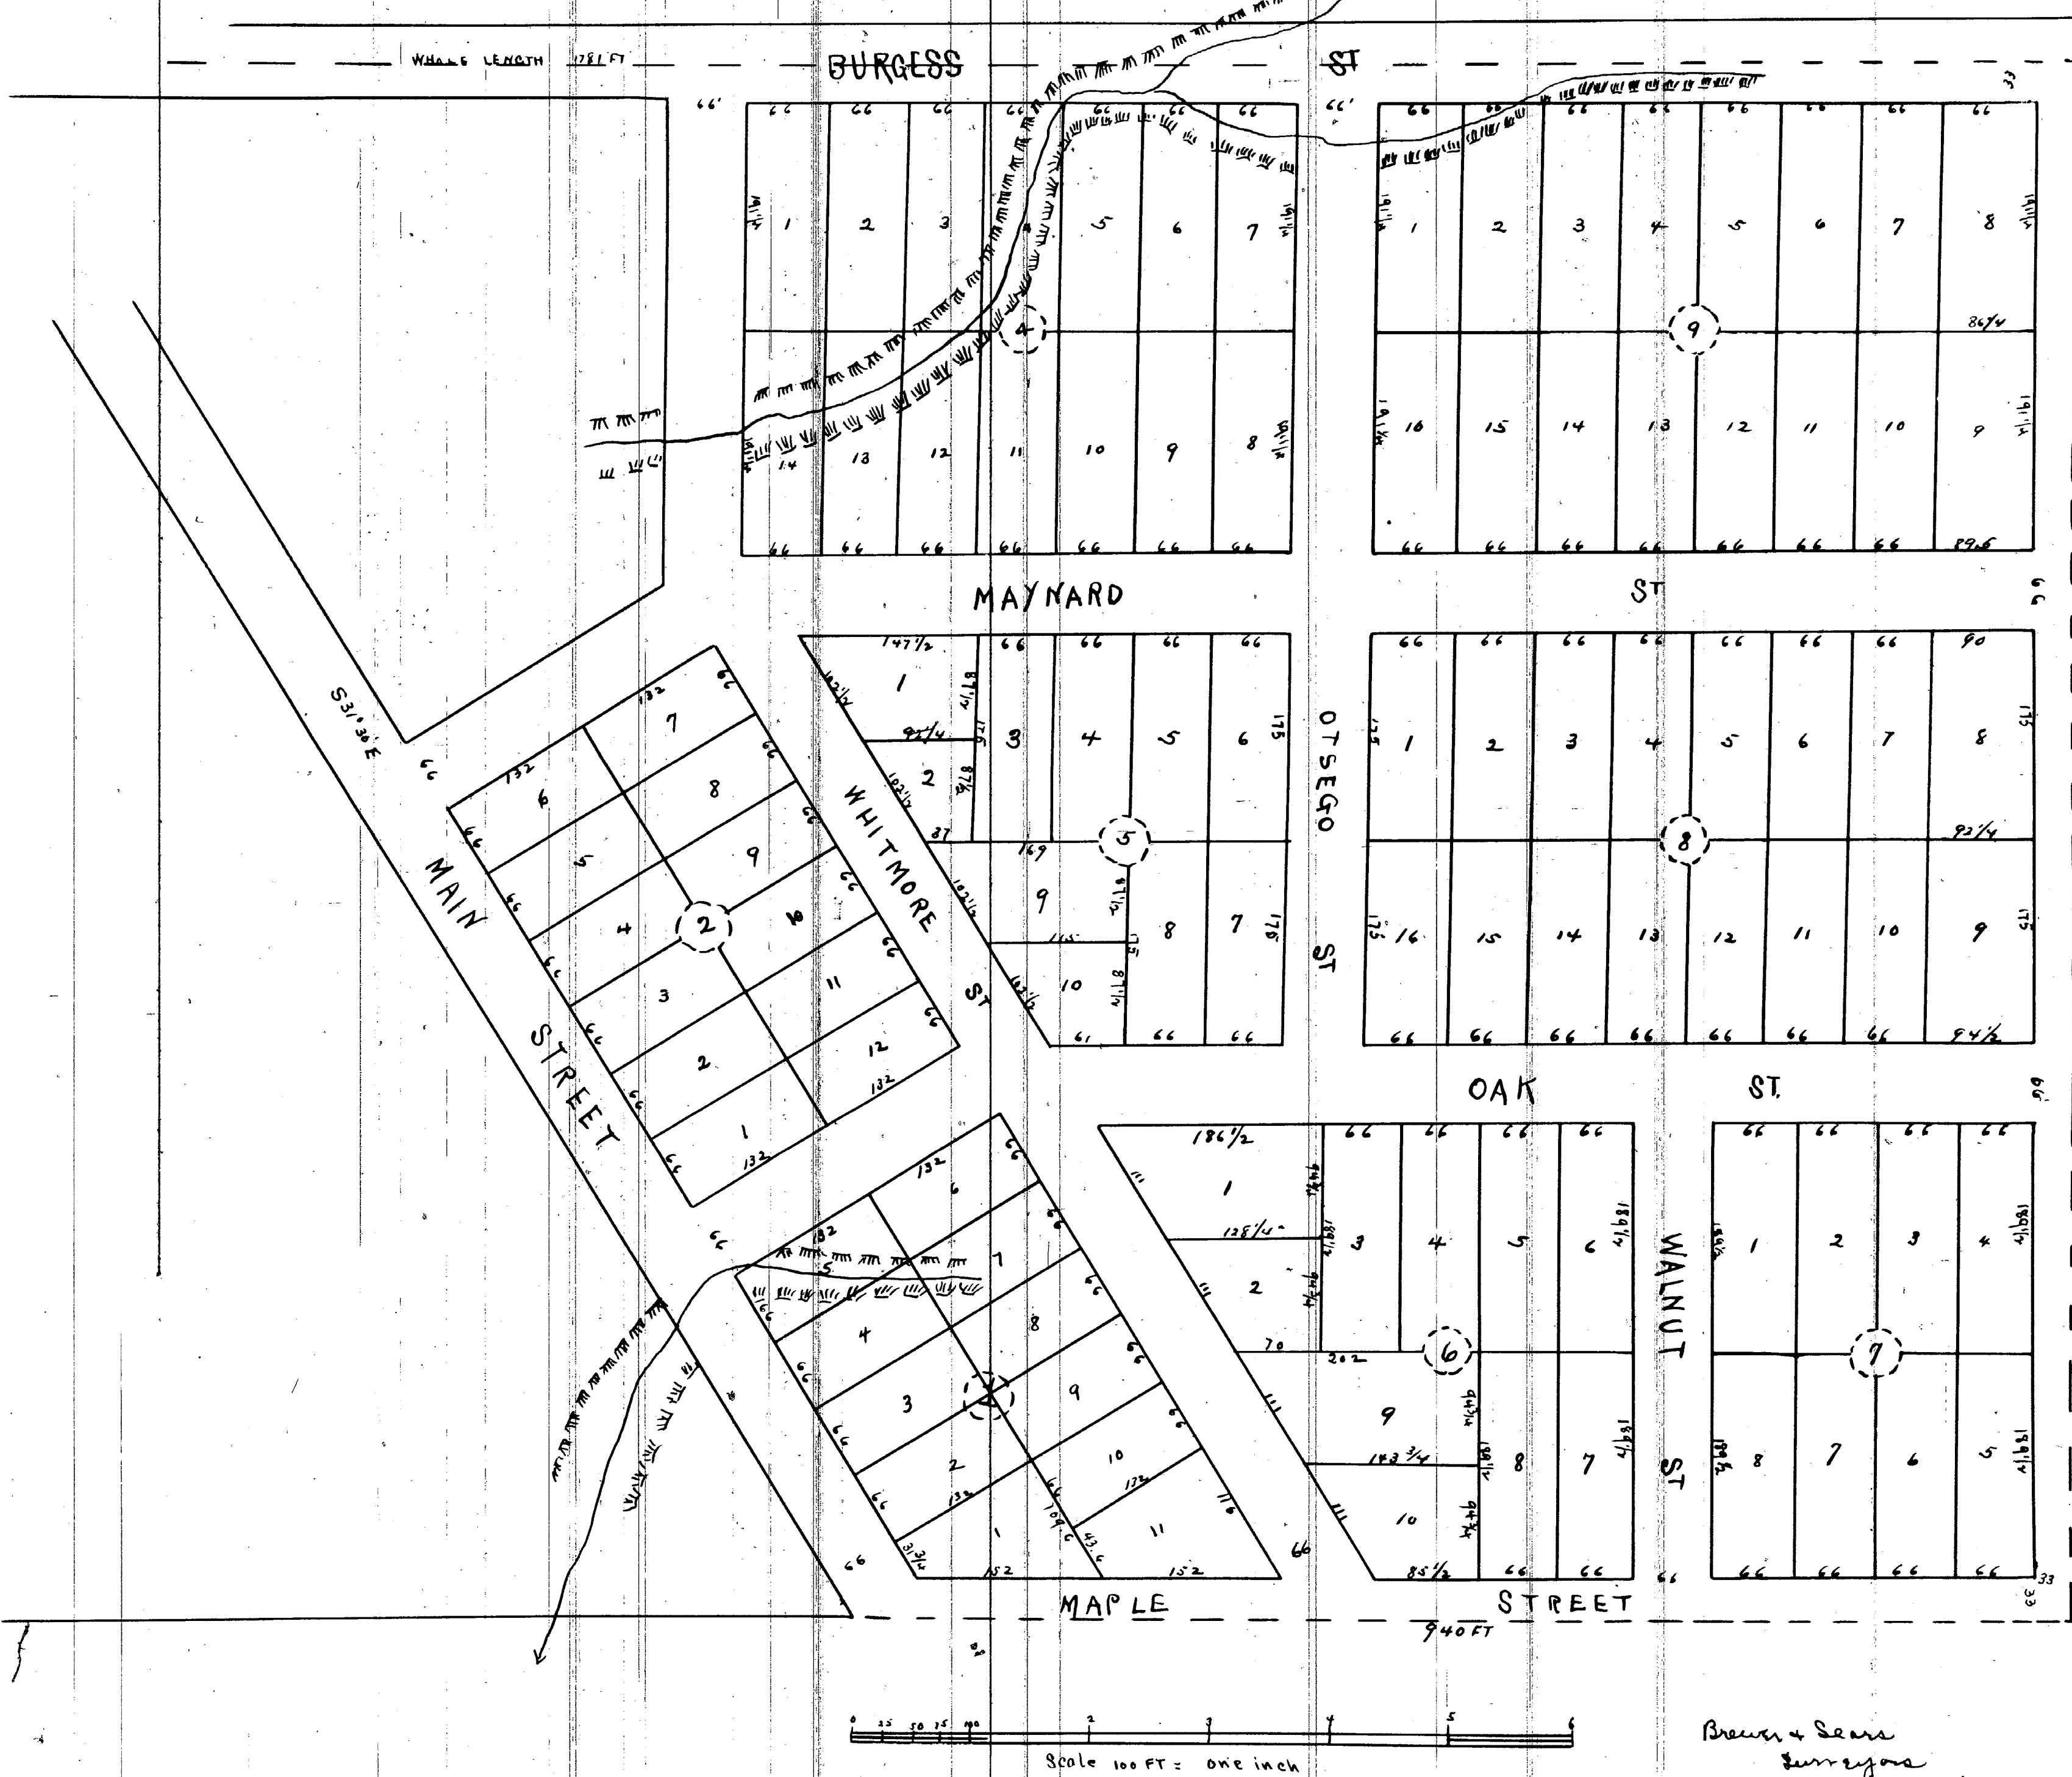

Brown & Sears
Surveyors
East Saginaw
Michigan

Description
 Beginning at the corner of Sections 21, 22, 27 & 28 S 14 N R 3 E.
 Thence South on line between Sections 27 & 28 1309 feet to 1/2 quarter
 corner Thence West on said 1/2 quarter line 977 feet to center of that
 has been heretofore known as the "Saginaw City & Midland Road"
 Thence N 31° 30' W along the center of said Road 1528 feet to the line be-
 tween Sections 21 & 28 Thence N 16° 30' W along center of said road 165 ft
 Thence East parallel with line between Sections 21 & 28 299 feet Thence
 South at right angles 158 feet to line between Sections 21 & 28 Thence East
 on said line 1434 feet to place of beginning

State of Michigan }
 Saginaw County }


We the undersigned the proprietor and surveyor of the within plat the village of Loretto, comprising portion of the North fraction of the Northeast fractional quarter of Section twenty eight (28) also a portion of the North part of the Southwest quarter of Section twenty one (21) Town 13 North of Range East, in Saginaw County, Michigan, do hereby certify that the within is a true map, plat of the said village of Loretto, above described, as laid out and surveyed by us, the said Proprietor and Surveyor in accordance with the requirements of the act approved January 29th 1859 amendatory to Section 1132, Chapter 28, of the Compiled Laws, being an act entitled, an act to provide for the recording Town Plats and for vacating the same in certain cases" page 53 Laws of 1859

In testimony whereof we have hereunto set our hands and seals this tenth day of June A.D. 1868
 Signed and sealed in presence of } D.M. Burgess [LS]
 W.H. Allardt }
 Daniel W. Perkins } A.P. Brewer [LS]

State of Michigan }
 County of Saginaw }

On this tenth day of June, one thousand eight hundred and sixty three before me the subscriber a Notary Public, in and for Saginaw County aforesaid personally came Daniel M. Burgess the Proprietor and Addison Brewer, the Surveyor to me known to be the individuals who executed the above plat or survey of the village of Loretto, in Saginaw County, State of Michigan and each of them severally acknowledged that they executed the same for the purpose therein mentioned, in accordance with the act amendatory to Section 1132, Chapter 28 of the Compiled Laws, being an act entitled "an act to provide for the recording town Plats and for vacating the same in certain cases" approved January 29, 1859

Witness my hand and seal this 10th day of June one thousand, eight hundred and sixty three
 M. W. Allardt
 Notary Public in and for Saginaw County State of Michigan

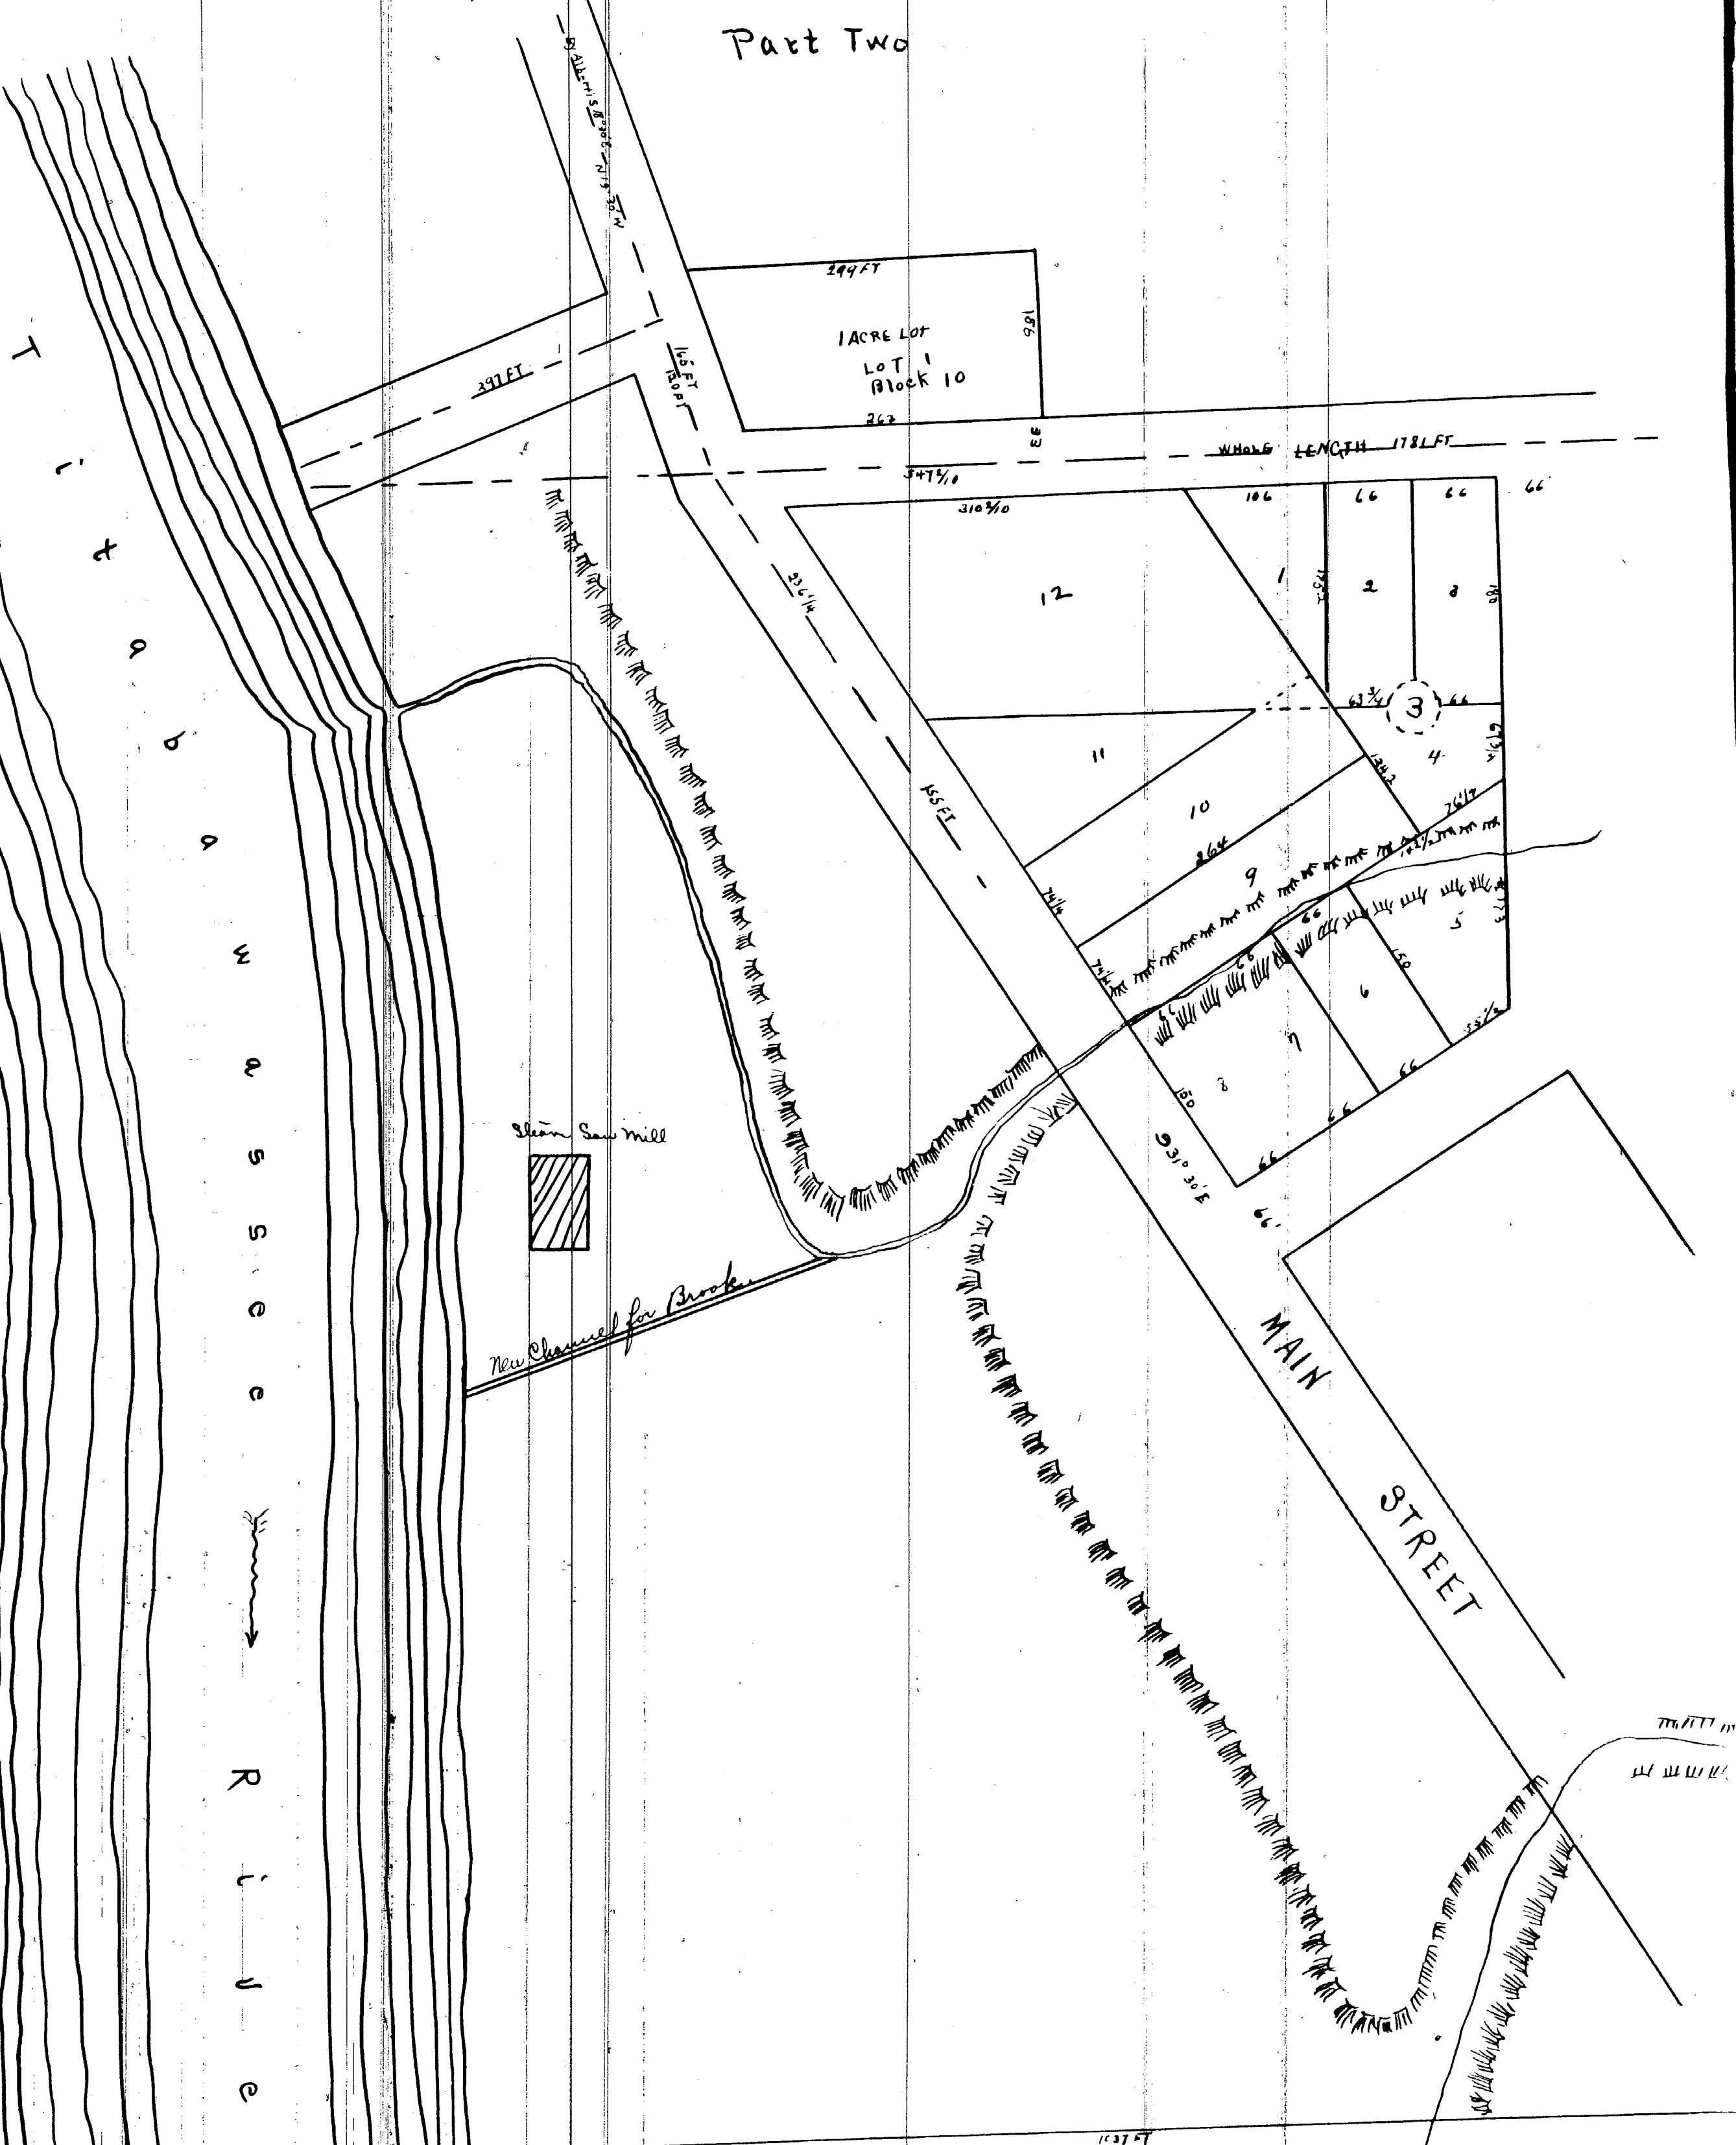

Whereby certify that this Plat is a correct copy of the Plat now on Record in the Register of Deeds Office, being made under the supervision of the Auditor General by tracing the Plat on Record and affixing thereto a carefully compared copy of the Certificate
 Dated the 21st day of June 1911
 Alton B. Hurd
 Clerk, Aud Gen Dept.