

WILLIAM N. LITTLE'S ADDITION.

to the City of


EAST SAGINAW

15-111
951-1-101-101
111-101-101

The land laid out or plotted on the within map is owned by William N. Little and comprises the 1/2 of the S.E. 1/4 of Sec. 18 in town 12N R. 5E. More particularly described as follows: Commencing at the South East corner of Sec. 18, of T. 12 N. R. 5 E. thence S 88° 44' 1/2" W along the Section line between Sections 18 & 19, 2616 feet to the 1/4 Cor. on the south side of said Sec. 18. thence N 10° 04' 1/2" W along the 1/4 S. Quarter line 1309 7/8 feet. thence N 88° 44' 1/2" E 2595 feet to the Section line between Sections 17 & 18. thence S 20° 44' E along the Section line 1313 3/10 feet to the place of beginning.

In the above description the magnetic bearings are given.

Scale 100 ft. = 1 inch.

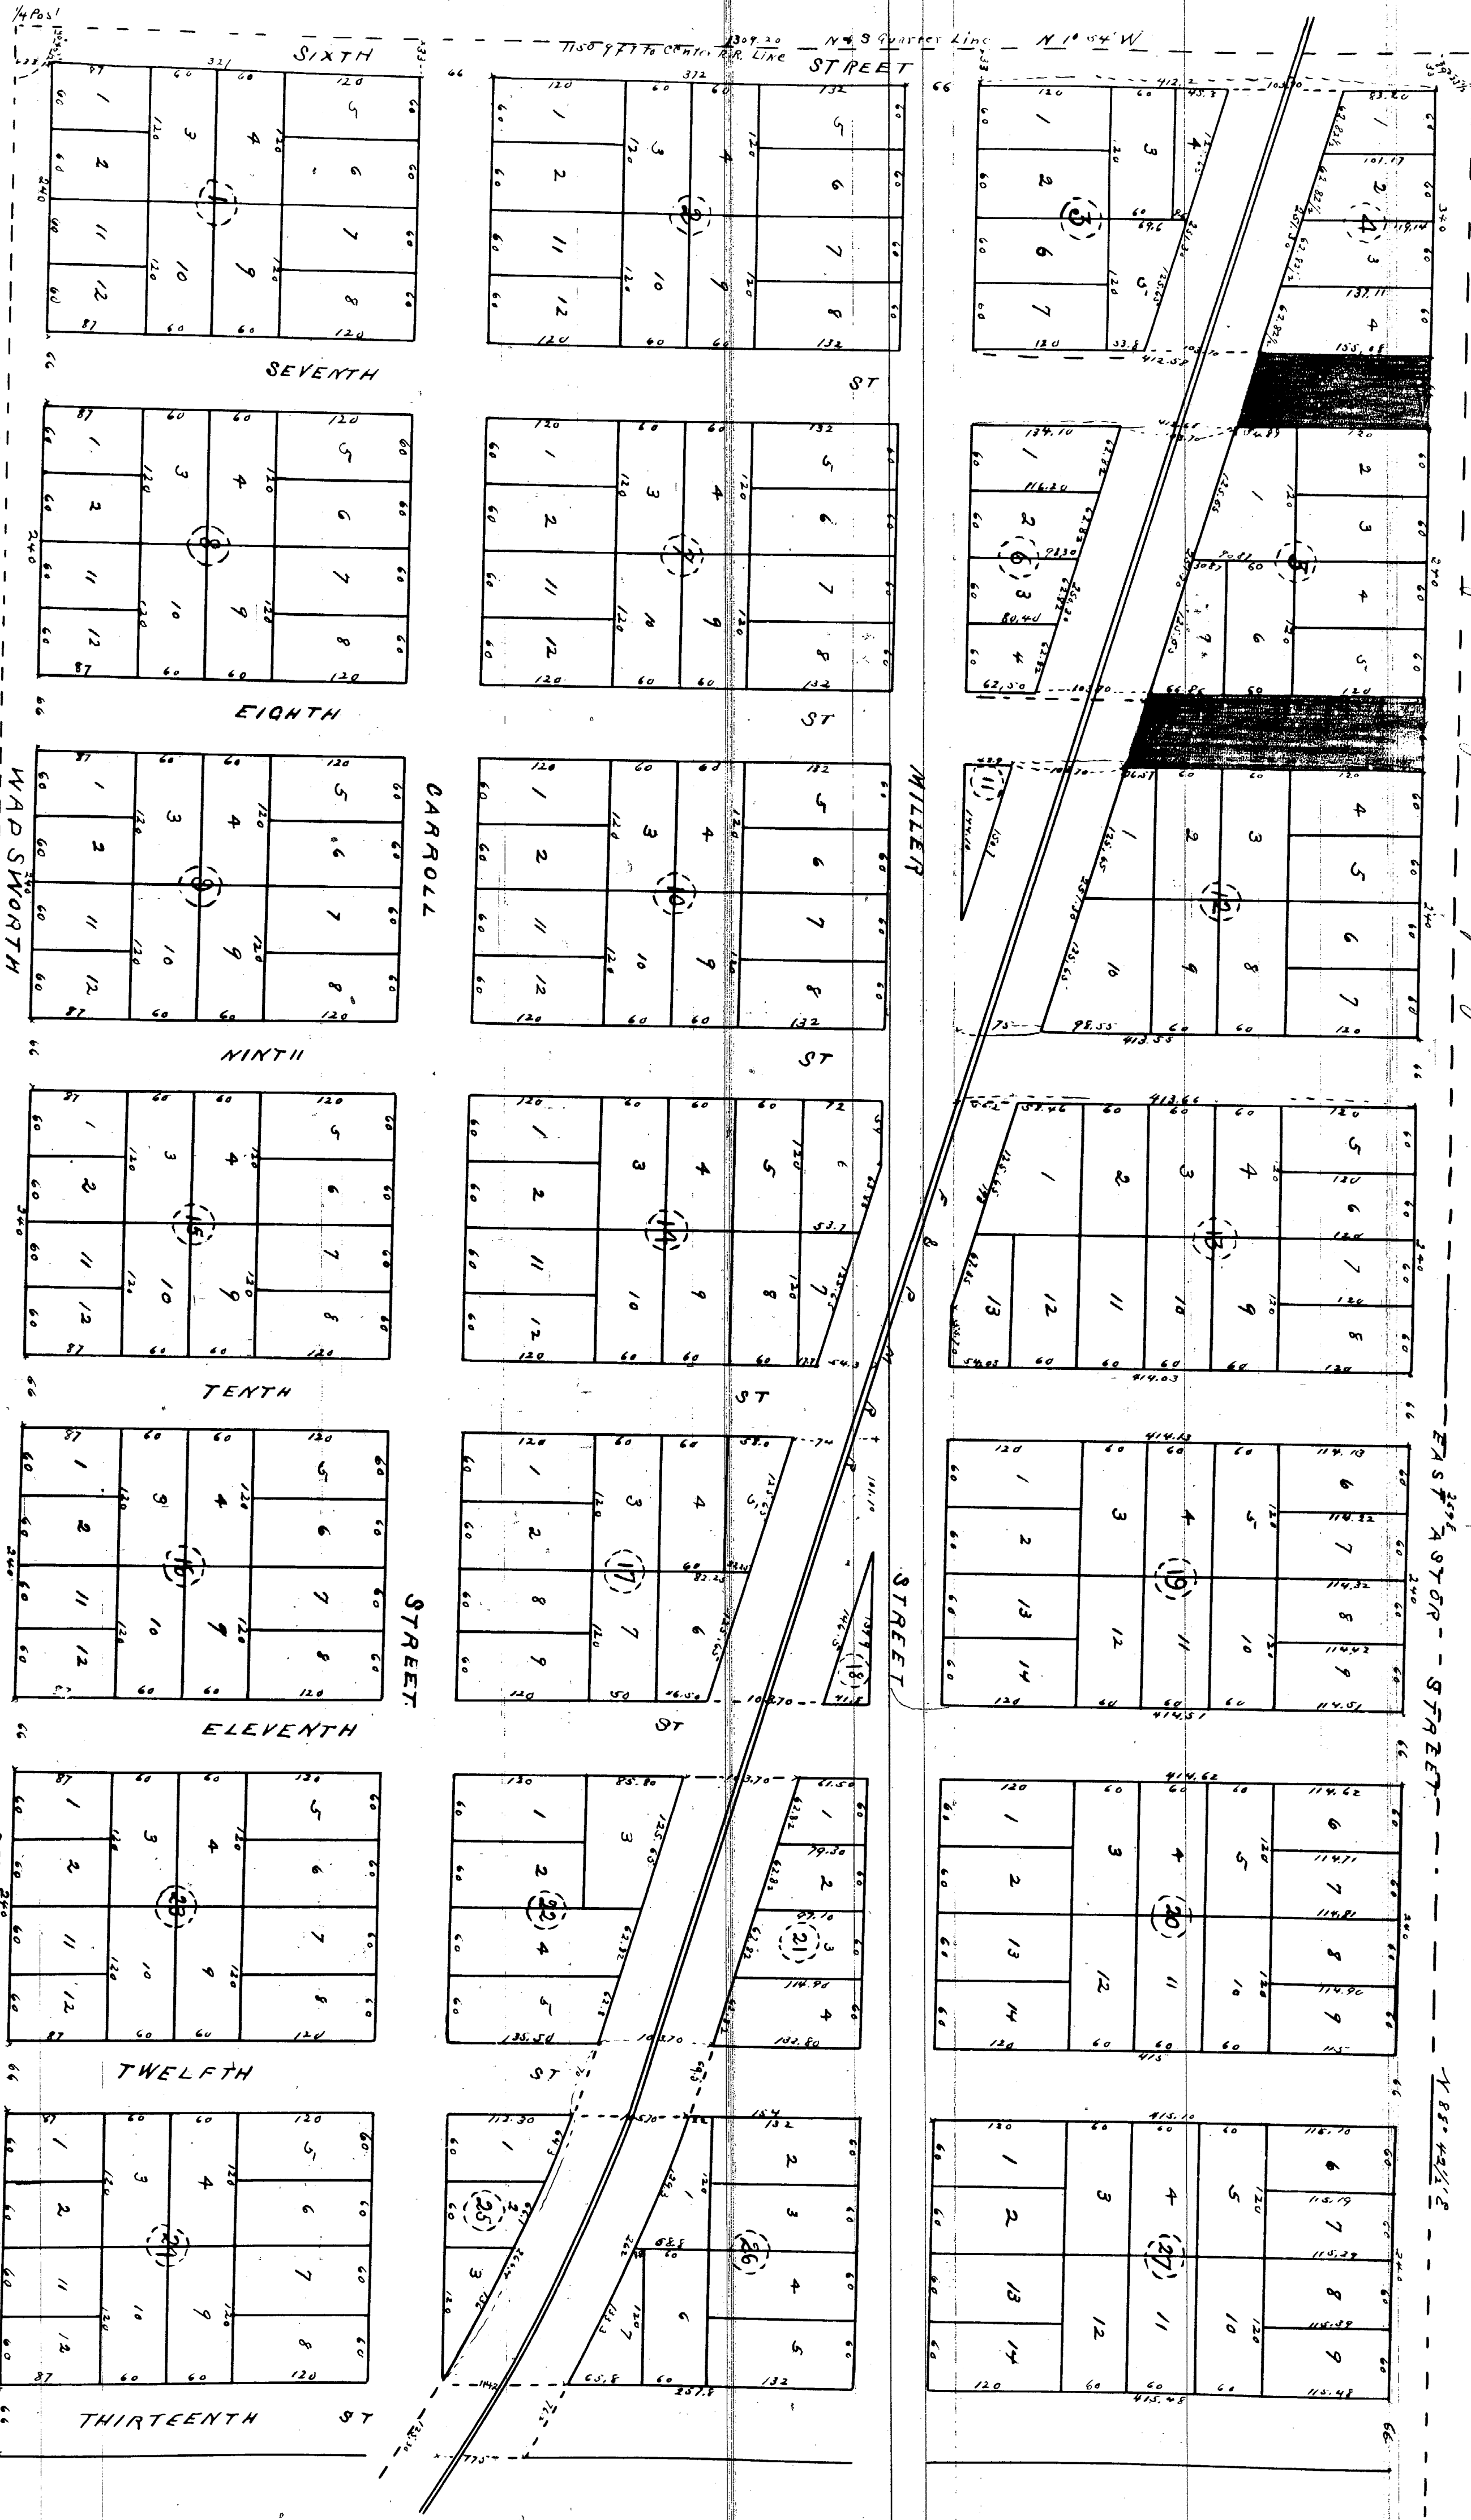

Know all men by these Presents that the land laid out or platted on the within Map is owned by William & Little of the City of East Saginaw Saginaw County and State of Michigan that said Map or Plat is now executed by the said William N. Little as proprietor and W^m B. Sears as Surveyor who surveyed the same in accordance with the provisions of an Act to provide for recording Town Plats and for vacating the same in certain cases and the acts amendatory thereto and for the purpose of being recorded as William N. Little's Addition to the City of East Saginaw, Saginaw County and State of Michigan. The size of the lots and the width of the Streets are given on said Map in feet and hundredths of feet.

In witness whereof we have hereunto set our hands and seals this thirty first day of May A.D. one thousand eight hundred and sixty four

In presence of William N. Little [LS]
W^m J. Lorland }
John J. Wheeler } William B. Sears [LS]

I hereby certify that this Plat is a correct copy of the Plat now on Record in the Register of Deeds Office being made under the supervision of the Auditor General by tracing the Plat on Record and affixing thereto a carefully compared copy of the Certificate

Dated the 21st day of June 1911

Attn: B. H. Hurd.
Clerk, Aud Gen Dept

State of Michigan }
County of Saginaw } S.S.


On this 31st day of May A.D. 1864 before me a Notary Public in and for Saginaw County and State of Michigan personally came the above named William N. Little and W^m B. Sears known to me to be the persons who executed the above and who personally acknowledge the execution of the same for the purposes therein expressed

[SEAL]

W^m J. Lorland
Notary Public
Saginaw County
Michigan

Registers Office }
Saginaw County } S.S.

Received for Record June 1st
A.D. 1864 at 1 1/2 O'Clock P.M. and Recorded
in Liber N^o 38 Record of Plats and Maps Page 59
Jas N. Gatee
Register.

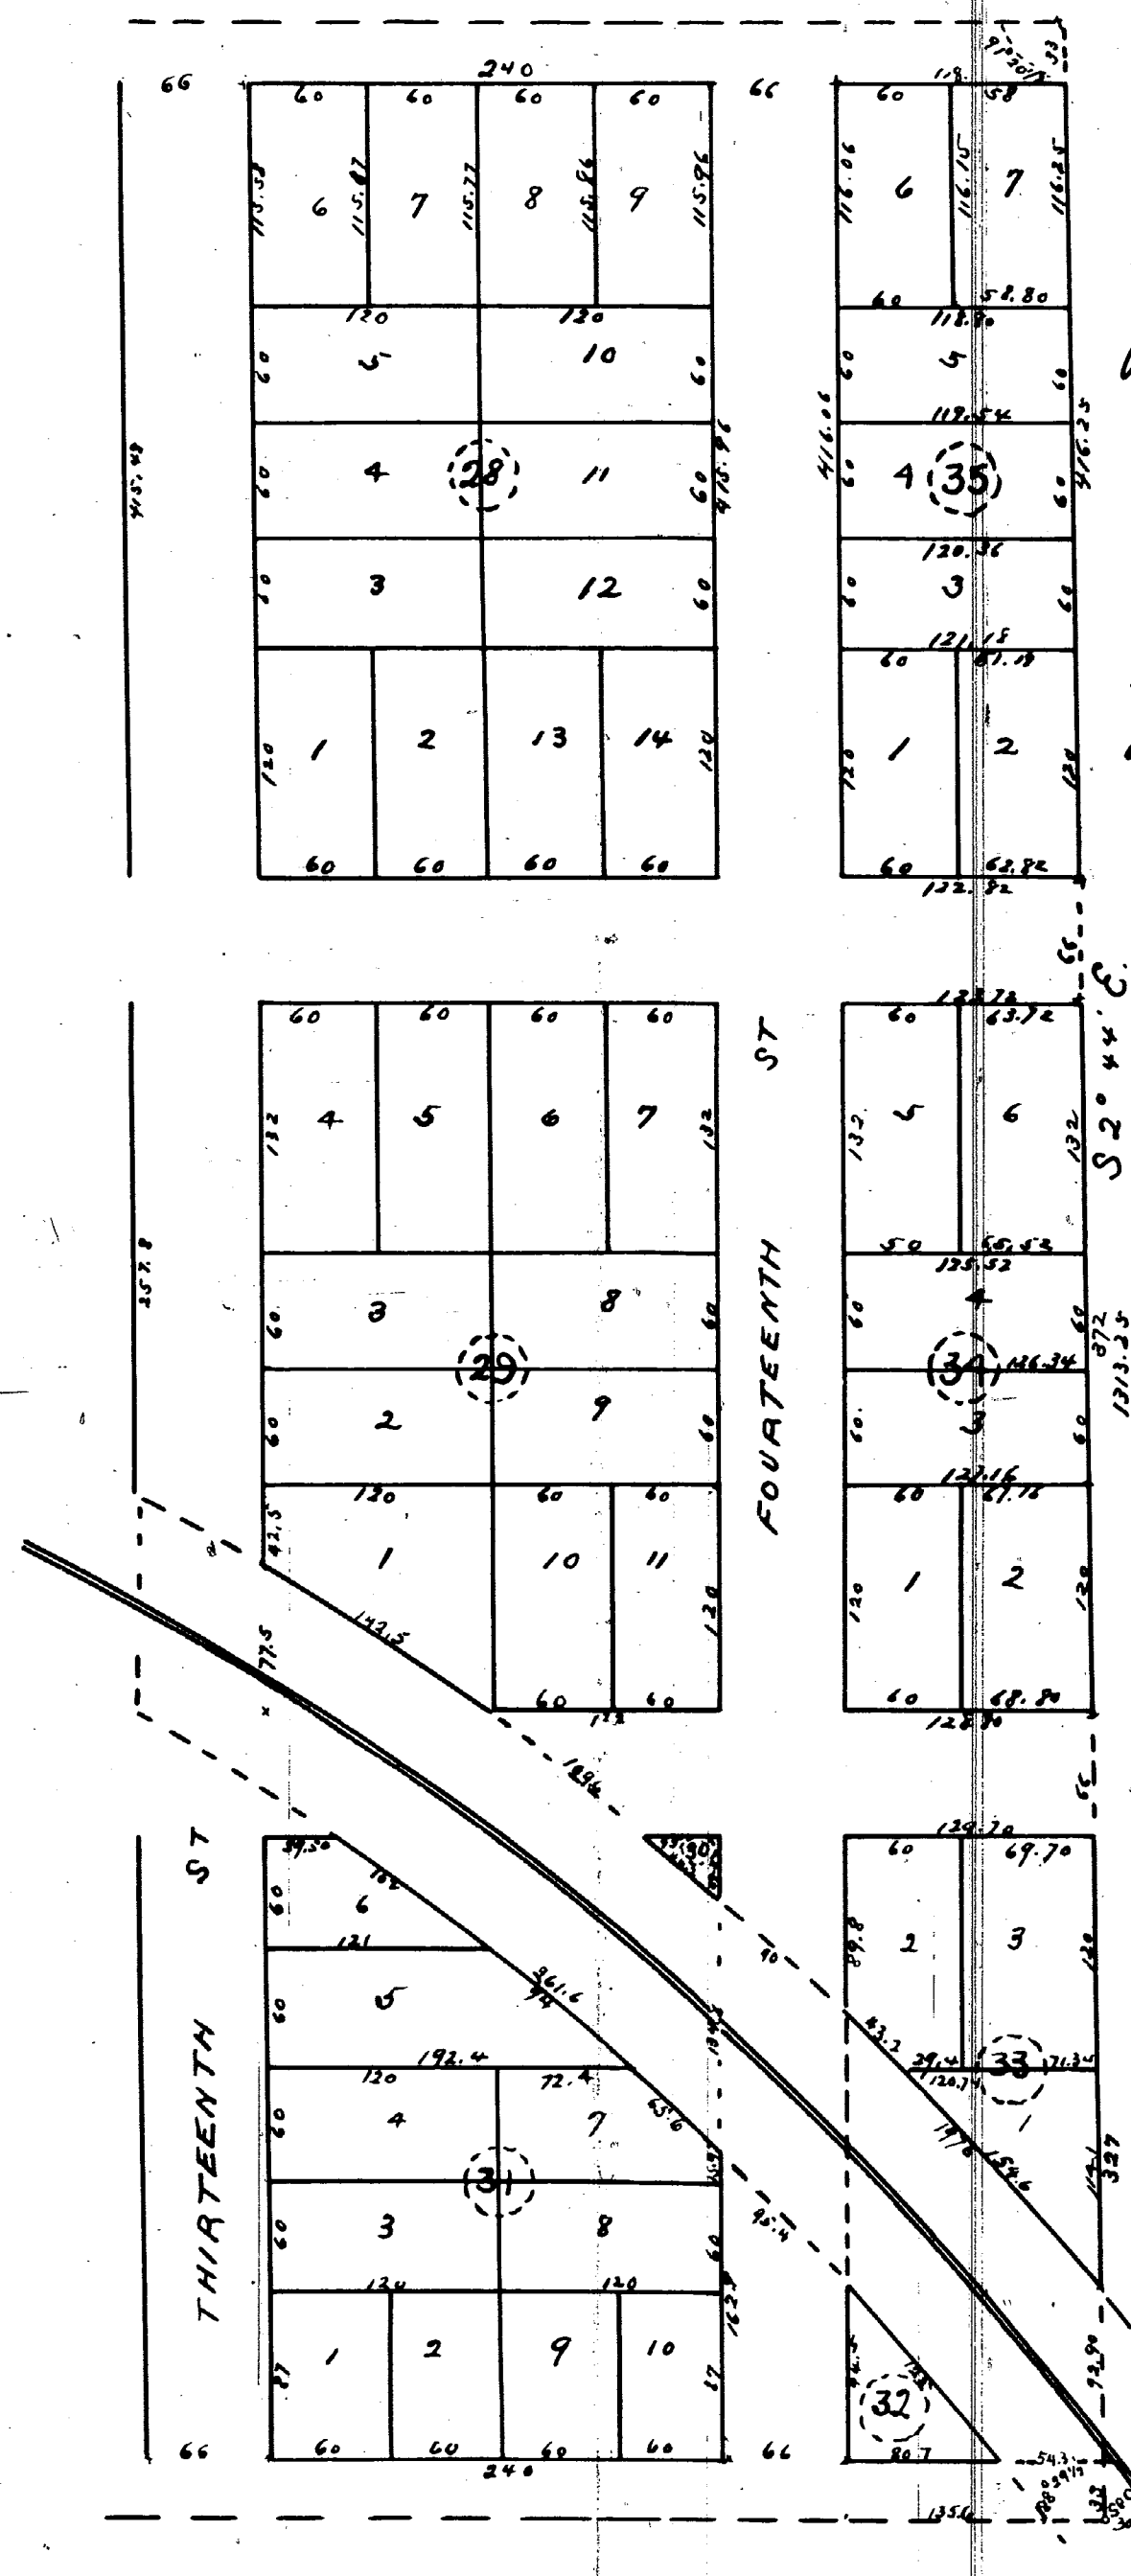

STATE OF MICHIGAN



WILLIAM G. MILLIKEN, Governor

DEPARTMENT OF TREASURY

ALLISON GREEN, State Treasurer

BUREAU OF LOCAL
GOVERNMENT SERVICES
2nd Floor, Treasury Building
LANSING, MICHIGAN 48922

October 24, 1972

Elizabeth A. Donaldson
Saginaw City Clerk
City Hall
Saginaw, Michigan 48601

Saginaw
12201

RE: Ordinance No. D-1040 to close a portion of Wadsworth Avenue
to vehicular and pedestrian traffic between the easterly line
of Fourteenth and the westerly line of Fifteenth.

In order to post our records, we must have the following
information, please:

_____ A sketch of the affected area.

✓ _____ The name of the subdivision in which
this area is located.

Section 18 William N. Little's Addition
Section 17 Town 12 North, Range 5 East

ALLISON GREEN
State Treasurer

By

Richard E. Lomax
Richard E. Lomax, Supervisor
Plat Section

REL:nmc



12201

NO. D-1040
AN ORDINANCE
TO CLOSE A PORTION OF WADSWORTH AVENUE TO
VEHICULAR AND PEDESTRIAN TRAFFIC

The City of Saginaw Ordains:

Section 1. That that part of Wadsworth Avenue between the easterly line of Fourteenth Street and the westerly line of Fifteenth Street described as follows:

Beginning at the intersection of the westerly right-of-way line of The Chesapeake and Ohio Railway Company right-of-way and the northerly line of Wadsworth Avenue, thence south to the southerly line of Wadsworth Avenue, thence easterly along the southerly line of Wadsworth Avenue to the easterly line of The Chesapeake and Ohio Railway Company right-of-way, thence north to the northerly line of Wadsworth Avenue, thence westerly along the northerly line of Wadsworth Avenue to the point of beginning, be, and the same is hereby closed to

all vehicular and pedestrian traffic at grade.


Section 2. That this ordinance as it relates to vehicular traffic, shall take effect upon the commencement of the actual physical construction of the pedestrian overpass in the portion of Wadsworth Avenue closed to vehicular traffic and as it relates to pedestrian traffic, shall take effect upon the completion of the construction of said pedestrian overpass and the opening thereof for public pedestrian use; but in no event shall this ordinance take effect prior to October 5, 1972.

Enacted: September 25, 1972

PAUL H. WENDLER
Mayor

E. A. DONALDSON
City Clerk

I, Elizabeth A. Donaldson, Clerk of the City of Saginaw, do hereby certify that the above is a true and correct copy of Ordinance No. D-1040, vacating a portion of Wadsworth Avenue between the easterly line of Fourteenth and the westerly line of Fifteenth, which was enacted by the Council of the City of Saginaw September 25, 1972.

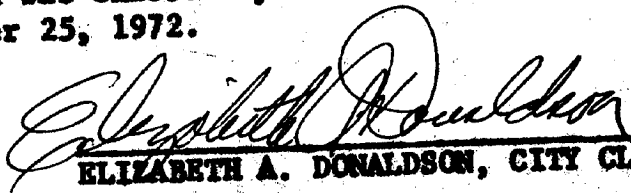
ELIZABETH A. DONALDSON, CITY CLERK

CITY OF SAGINAW

MICHIGAN



1972

