


MAP
OF
W. M. MILLER'S ADDITION
TO THE
CITY OF SAGINAW
MICHIGAN.

Scale 50 Feet = One Inch

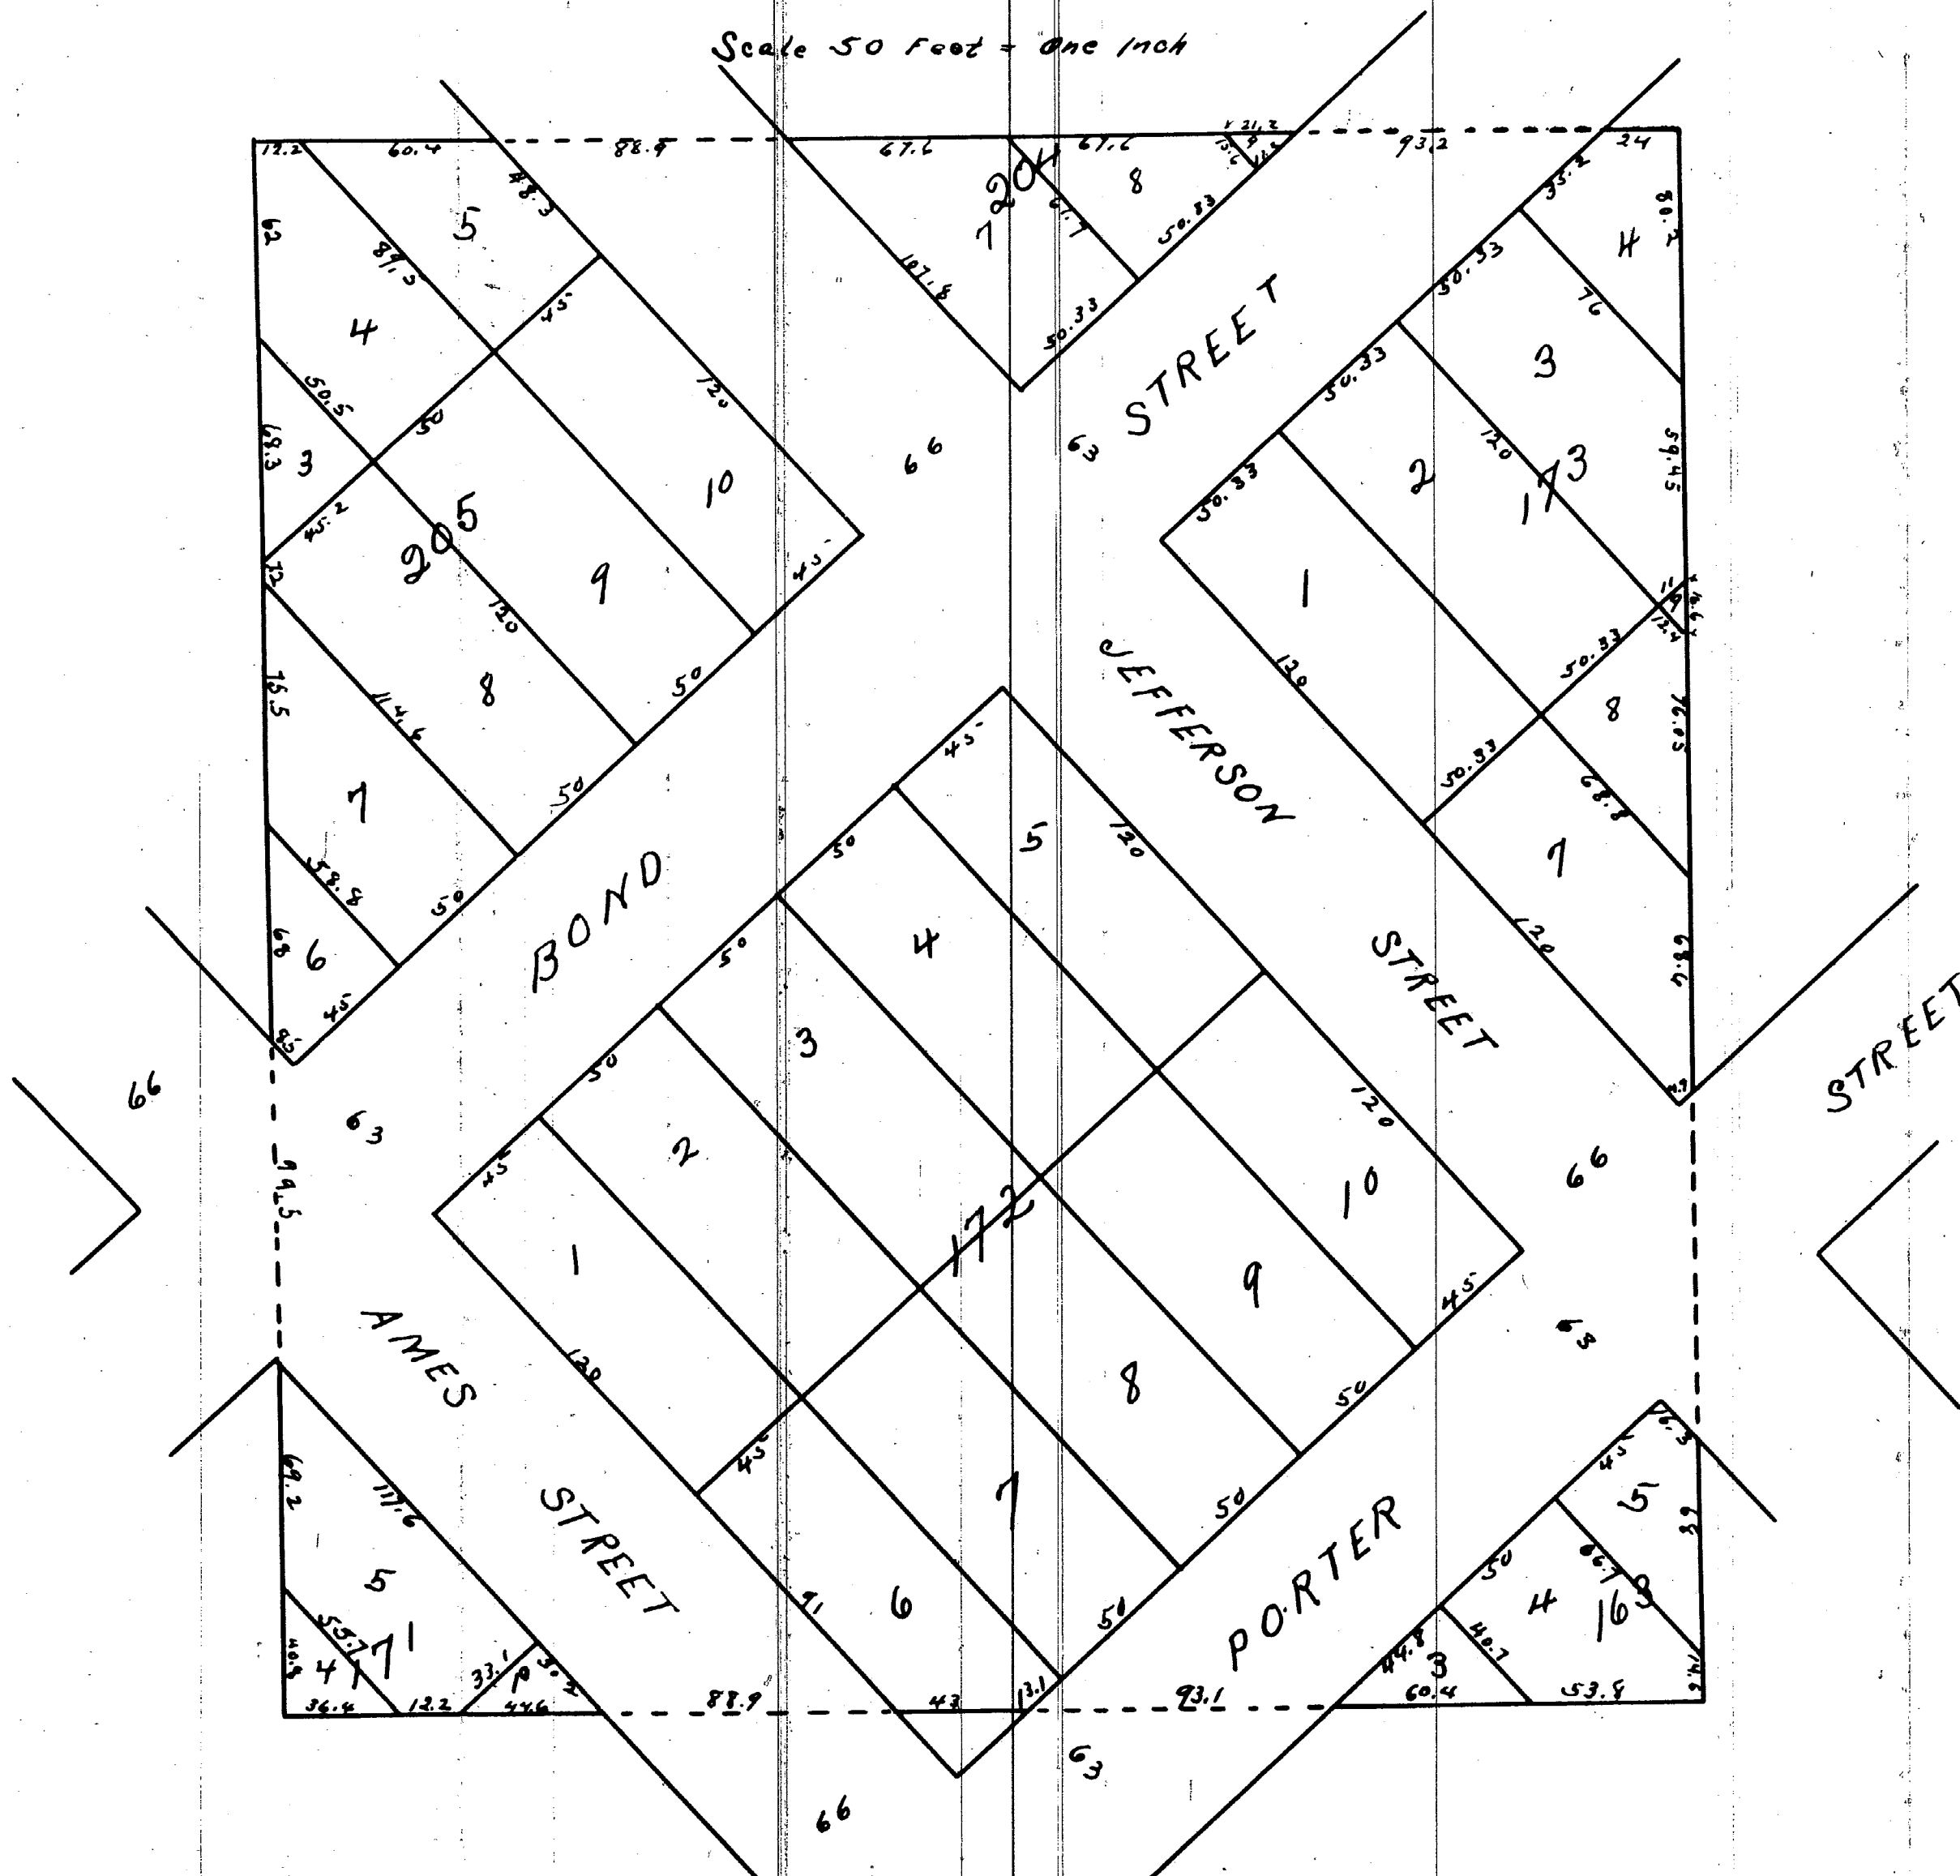

Know all men by these presents that the Land represented by the above map is described as the E $\frac{1}{3}$ of the S $\frac{3}{4}$ of the E $\frac{1}{2}$ of the S. W. $\frac{1}{4}$ of Section 23 in T. 12 N. R. 4 E that said Land is owned by William M. Miller of the City of Saginaw County of Saginaw and State of Michigan that said Map is now executed by the said William M. Miller as Proprietor and by Harrison Cary as Surveyor in accordance with the provisions of an act to provide for recording town plats and for vacating the same in certain cases and the acts amendatory thereto and for the purpose of having the same recorded as W. M. Miller's Addition to the City of Saginaw Michigan

The size of Lots and width of Streets are given on said Map in feet and decimals of a foot
In witness whereof we have hereunto set our hands and seals this
Twentieth day of January A.D. 1868
Executed in presence of
James H. Clark
G. H. Grant.

William M. Miller [LS]

Harrison Cary [LS]

State of Michigan } ss.
Saginaw County }

On this twentieth day of January A.D. 1868 before me a Notary Public in and for said County personally appeared the above named William M. Miller and Harrison Cary known to me to be the persons who executed the above and who severally acknowledged the execution of the same for the purposes therein expressed

Register Office } ss.
Saginaw County }

Rec'd for Record January 21st 1868 at 10 O'clock
A.M. and recorded in Lib. 38 of Records on page 171
A. K. Bingham
Register

G. H. Grant
Notary Public
for Saginaw County
Mich

I hereby certify that this Plat is a correct copy of the Plat now on record in the Register of Deeds Office being made under the supervision of the Auditor General by tracing the Chain Record and copying therefrom a carefully compared copy of the original enter
Noted the 24th day of June 1911
Attest
Charles A. Clark Sec. 1014