

Map

of Christopher Fuhl's Addition

to the


City of Saginaw Michigan.

Register's Office
Saginaw County
Rec'd for
Record July 6th 1868 at 10/2
O'clock A.M. and recorded
in the 38 of Deeds at
page 191

A. L. Bingham
Register.

Sub 100 East to One Acre

Lewis Laffler Long

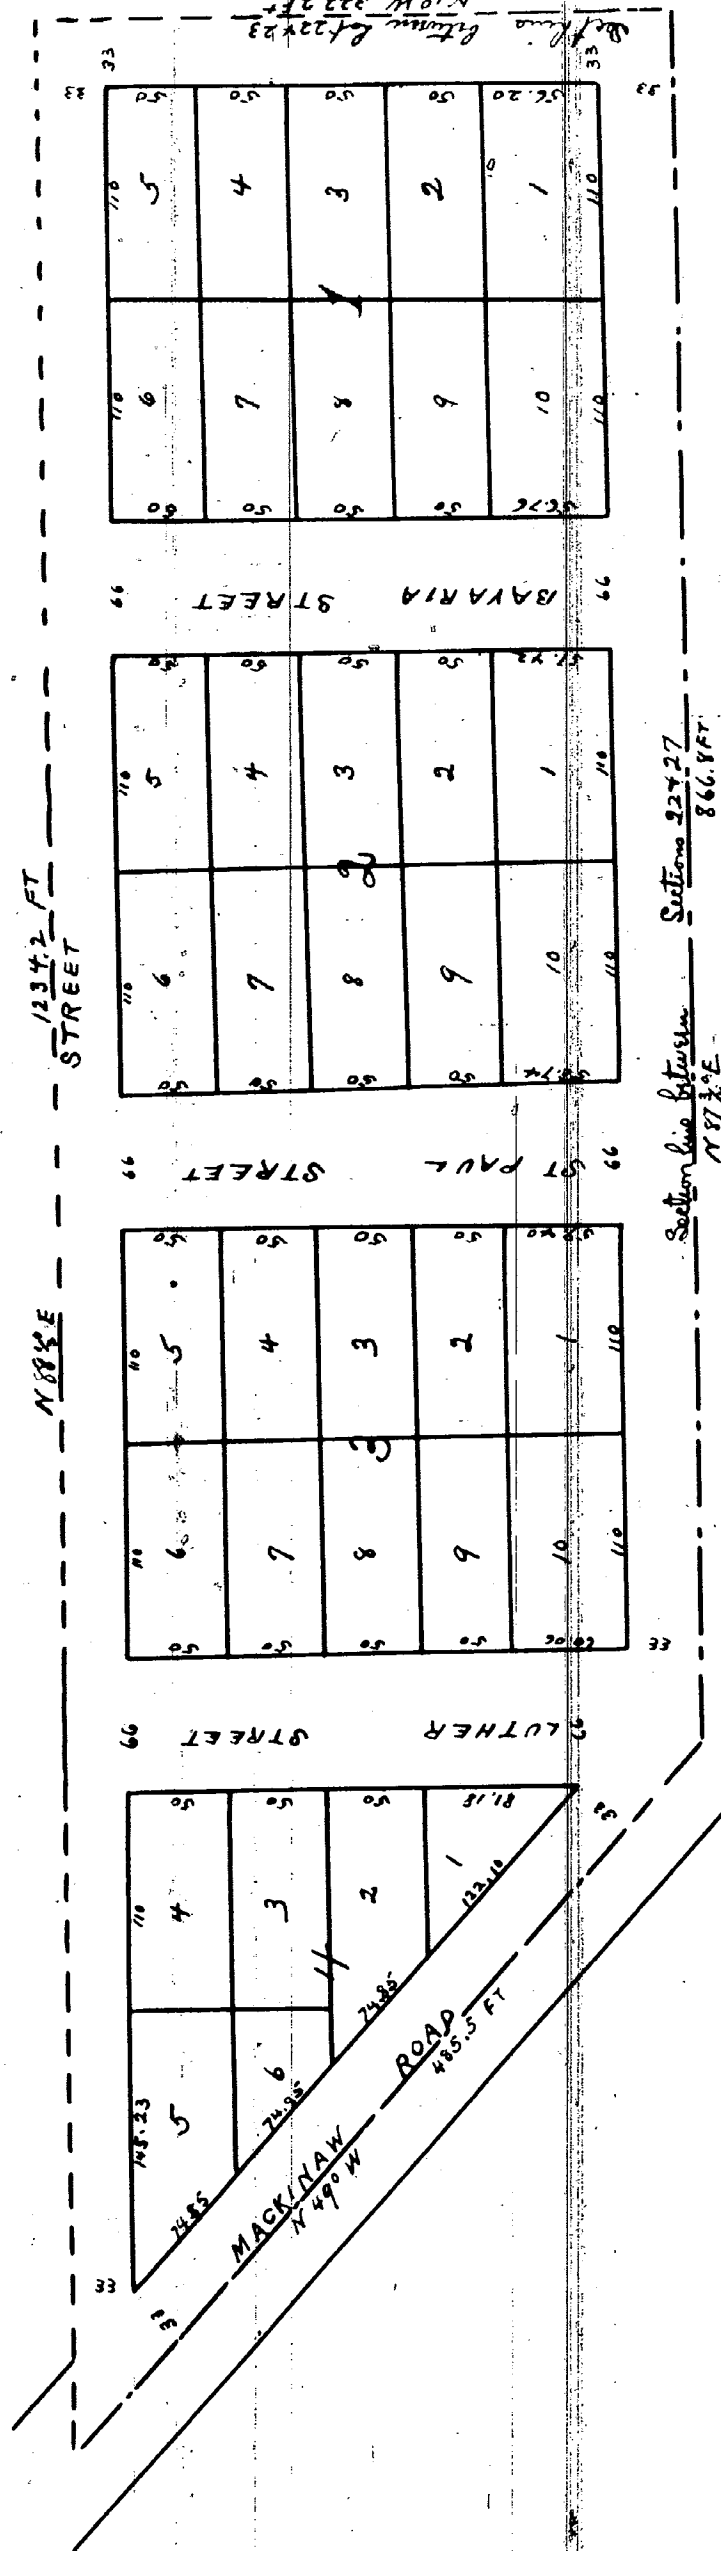

Description

The land laid out on plat in the within Map is owned by Christopher Fuhl of Saginaw City in the County of Saginaw and State of Michigan and is a part of the South One Acres of E 1/2 of Section 22 of Twp 22 N. R. 12 E. Commencing at the S. 1/4 corner of Section 22. Thence 12 North Range 10 East Thence S 73° 10' W 366.8 feet, thence North 49° West 485.5 feet, thence North 88° East 1234.2 feet thence South 10° East 322.2 feet to the place of beginning.

I hereby certify that this Plat is a correct copy of the Plat now on Record in the Register of Deeds Office, being made under the supervision of the Auditor General by tracing the Plat on Record and affixing thereto a carefully compared copy of the Certificate. Dated the 15th day of June 1911

Alton B. Fuhl.

Clerk and Gen. Def.

Signature Christopher Fuhl
Christopher Fuhl
G.M.

Now all men by these presents, that the land laid out on plat in the within Map is owned by Christopher Fuhl of Saginaw City in the County of Saginaw and State of Michigan. That said Map or Plat is now executed by the said Christopher Fuhl as proprietor and Lewis Laffler as Surveyor who surveyed the same for the purpose of being recorded as a plat and as the Addition of Christopher Fuhl to the City of Saginaw pursuant to the Statute in such case made and provided. The size of the lots and the width of the Streets are given in feet and Decimals of a foot. In Witness whereof we have hereunto set our hands and seals this 6th day of July A.D. 1868

Christopher Fuhl [L.S.]


Lewis Laffler [L.S.]

In presence of
Lorenza Kuchemann.
Conrad Gruesner

Saginaw County } ss. On this 6th day of July A.D. 1868 before me a Notary Public in and for Saginaw State of Michigan }
County State of Michigan personally came the above named Christopher Fuhl proprietor and Lewis Laffler Surveyor known to me to be the persons who executed, and who solemnly acknowledged the execution of the same for the purpose therein expressed

Richard Kluener {SEAL}

Notary Public
in and for Saginaw County
Michigan

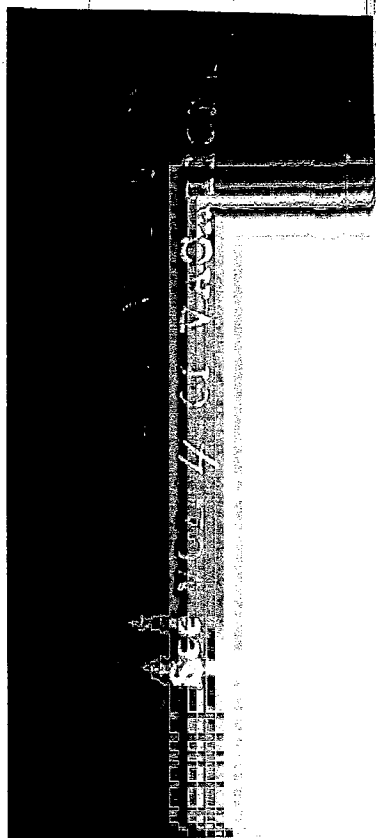

✓ PLAT-SAGINAW IMPROVEMENT CO'S ADDITION TO CITY SAGINAW

In the matter of the
application of the Saginaw
Plate Glass Co;
to vacate a portion of
the Saginaw Improvement
Company's Addition to the
city of Saginaw

C C Journal Liber Q Page 560
dated April 20, 1901

C C Calender Liber J Page 296

File 11158

park

A petition having been filed with the Clerk of this court, on the 18th day of March 1901 by the Saginaw Plate Glass Company, owner praying for the vacation of the following portion of the Saginaw Improvement Co Addition K to the city of Saginaw, Michigan which plat thereof, is recorded in the office of the Register of Deeds of said county in Liber 2 of Plats on page 23 viz; Blocks forty five (45) forty six (46) forty seven (47) forty eight (48) and fifty eight (58) also Block 57, except lots thirty five (35) and thirty six (36) therein, and Block 60 except lots one (1) and two (2) therein and the alleys in said blocks; also the following named streets upon said plat lying south of Michigan Avenue, and west of Superior Street viz; Vincent Street, Stanley Street, Gilbert Street and Arthur Street ~~lying~~ except that part of said Arthur Street lying in front of said lots thirty five (35) and thirty six (36) in Block fifty seven (57) and said lots one, (1) and two (2) in Block sixty (60) ~~also~~

On motion of G.K.Grout, Attorney, for said petitioner, it is ordered and adjudged that said petition be and the same is hereby granted and that part of said Addition be and the same is hereby granted and that part of said addition including the blocks streets and alleys above described be and the same is hereby vacated and the title to the blocks streets and alleys so vacated is vested in the petitioner, the said Saginaw Plate Glass Company.

Curts & Taylor
Plat Examiners

Vol- 73- Page- 5005

✓ PLAT- KUHLS Addition CITY SAGINAW

In the matter of the petition
of George Schmidt to vacate
plat of Christopher Kuhls
Addition to Saginaw City

Liber 77 of Deeds page 318
Recorded May 20 1873
C C decree given
Monday May 12, 1873


and

On motion of A.B.Ferris Attorney for said petitioners, It is ordered and adjudged by the court now here that the prayer of the petitioner be granted and that the entire plat of Christopher Kuhls Addition to the city of Saginaw as recorded in the office of the Register of Deeds of the county of Saginaw in the record of plats, and maps, being Liber 28 page 191 be and the same is hereby vacated-Read approved and signed in open court.

John Moore
Circuit Judge

Curts & Taylor
Plat Examiners

Vol- 148- Page- 12195
Dup " 148 " 12205

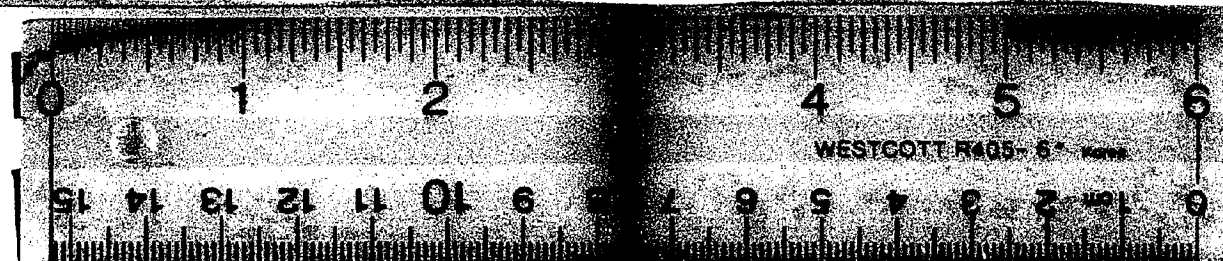

16 X