


MAP
OF
JOHN B. LEASEY SENR
ADDITION
TO THE
VILLAGE OF SALINA,
MICHIGAN.

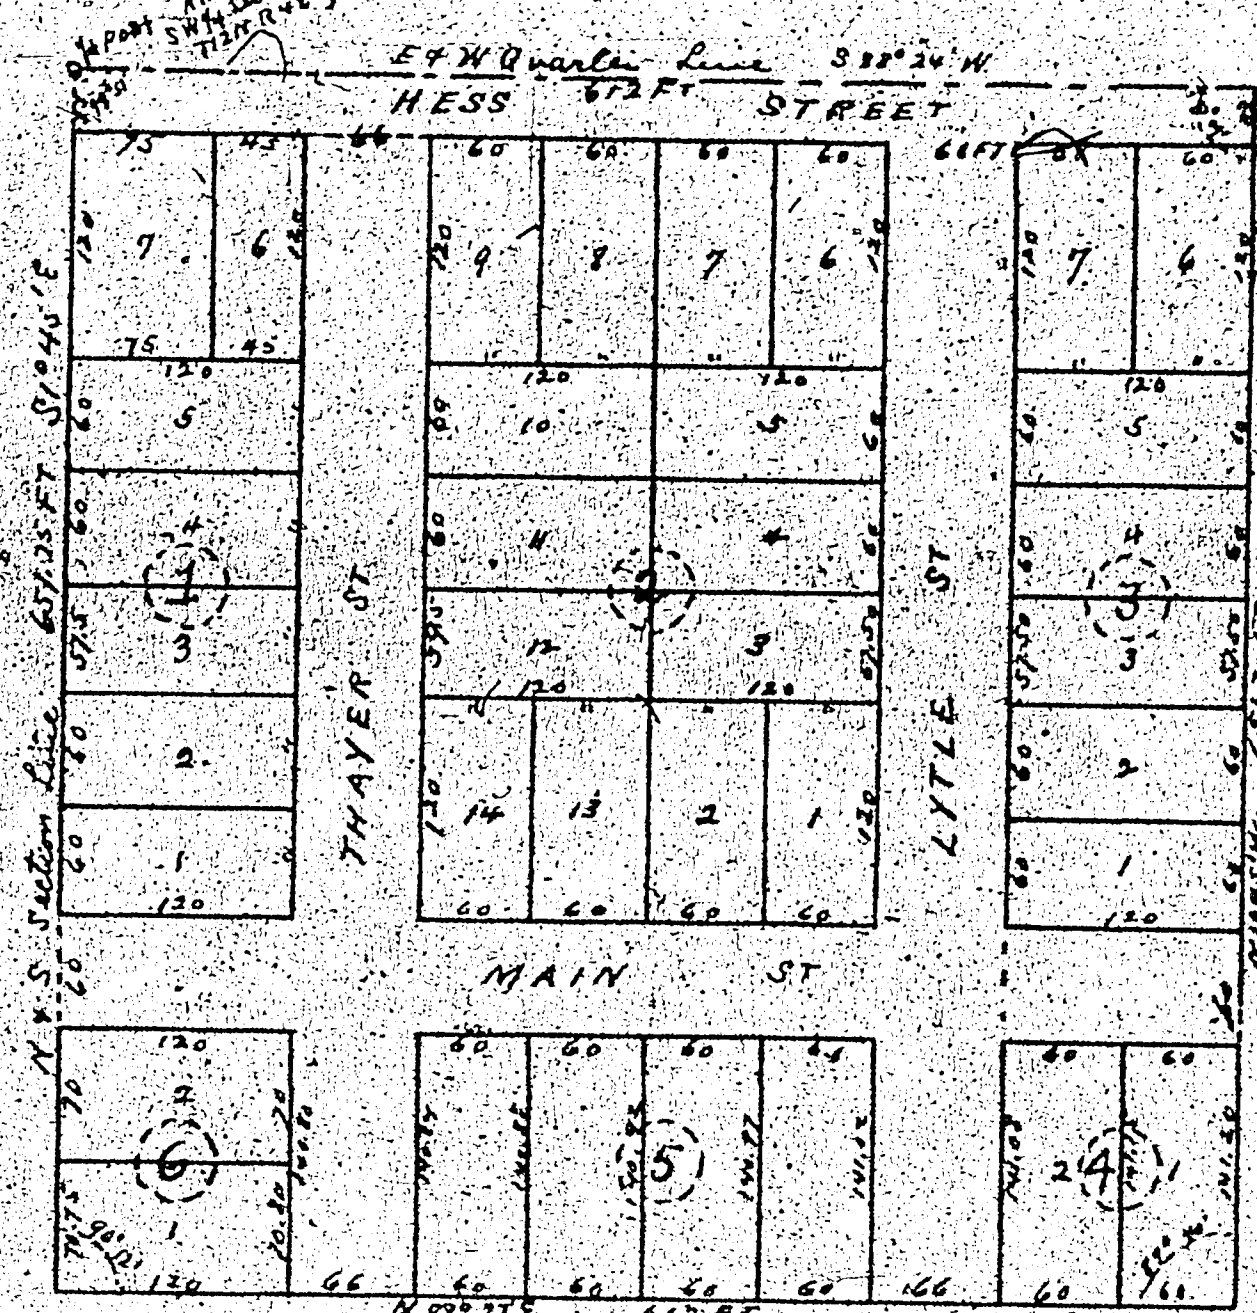

October A.D. 1864
Scale 100 Feet = One Inch

Description
Commencing at the North West Corner of S.W. 1/4 Sec 36, T12 N.R. 4 E. Thence S 1/4° E
on Sec Line 657 1/2 feet Thence N 88° 24' E 612 feet Thence N 1/4° W parallel with the
N.W. 1/4 Sec Line 657 1/2 feet to the 88° 24' quarter line of said Sec 36. Thence
S 88° 24' W 612 feet to the place of beginning (Magnetic Bearing given)

I hereby certify that this Plat is a correct copy of the Plat now on Record in the Register of Deeds Office, being made under the
supervision of the Auditor General by tracing the Plat on Record and affixing thereto a carefully compared copy of the Certificate

Register's Office }
Saginaw County } Received for Record October 6th A.D. 1864 at 9 O'clock
A.M. and Recorded in Lib. 77:38 of Deeds Page 69
Jas N. Guter
Register

Know all men by these Presents that the land laid out or
Plotted on the within Map is owned by John B. Leasey Senr
of the Village of Salina Saginaw County and State of Mich-
igan. That the said Map or Plat is now executed by the said
John B. Leasey Senr as proprietor and William B. Sears
as Surveyor in accordance with the provisions of an act to
provide for recording Town Plots and for vacating the same in
certain cases and the act amendatory thereto and for the purpose
of being recorded as John B. Leasey Senr Addition to the Village
of Salina Saginaw County & State of Michigan
The size of the Lots and the width of the Street are given on
said Map in feet and hundredths of feet

In witness whereof we have hereunto set
our hands and Seals this 5th day of October A.D. One
thousand eight hundred and sixty four
In Presence of
William Reid John B. Leasey Senr [LS]
W. L. Webber W. B. Sears [LS]

State of Michigan }
County of Saginaw }

On this 5th day of October A.D.
1864 Before me a Notary Public in and for Saginaw
County and State of Michigan personally came the above
named John B. Leasey Senr and W. B. Sears known
to me to be the persons who executed the above, and
who personally acknowledge the execution of the same
for the purposes therein expressed.

[SEAL] W. L. Webber
Notary Public,
Saginaw Co. Mich.

Dated the 21st day of June 1911

Alton B. Hurd
Clerk And Gen. Rept.