

Description

The land laid out or platted on the annexed map is owned by Fred Ganschow of Saginaw City in the County of Saginaw and State of Michigan and is a part of the Little West Quarter of Section Twenty-three (23) in Township Twelve (12) North of Range Four (4) East, and is described as follows: Commencing at the South East corner and running West 464 feet S 89° 45' 14" Thence North 33 feet N 1° 0' W Thence East 464 feet N 89° 14' E, Thence South 100 E 33 feet to the place of beginning

Know all men by these presents that the land laid out or platted on the map hereto attached is owned by Fred Ganschow of the City of Saginaw in the County of Saginaw and State of Michigan that the said map or plat is now executed by the said Fred Ganschow as proprietor and published under as bearings in accordance with the provision of an act to provide for recording town plats and for vacating the same in certain cases and the acts amendatory thereto and for the purpose of being recorded as "Fredrick Ganschow's Addition to the City of Saginaw Saginaw County Michigan" The size of the lots and the width of the streets are given on said map in feet and hundredths

In witness whereof we have hereunto set our hands and seals this 15 day of April in the year One thousand Eight hundred and seventy (1870)

Otto Roscoe

Fred Ganschow [L.S.]

R. Dresler [L.S.]

State of Michigan
County of Saginaw } ss.

On this 15 day of April One thousand Eight hundred and seventy (1870) before me a Notary Public in and for Saginaw County, State of Michigan personally appeared the above named Fred Ganschow and Richard Dresler known to me to be the persons who executed the above and who severally acknowledged the execution of the same for the purposes therein expressed

Otto Roscoe

[SEAL]

Notary Public

In and for Saginaw County
Michigan

I hereby certify that this Plat is a correct copy of the Plat now on Record in the Register of Deeds Office, being made under the supervision of the Auditor by tracing the Plat on Record and affixing thereto a carefully compared copy of the Certificate Dated the 15th day of June 1911

Alton B. Hurd

Deputy Auditor Gen. Dept.




FRED GANSCHOW'S ADDITION

TO THE

CITY of SAGINAW

MICHIGAN

Surveyed by R. Dresler C.E.

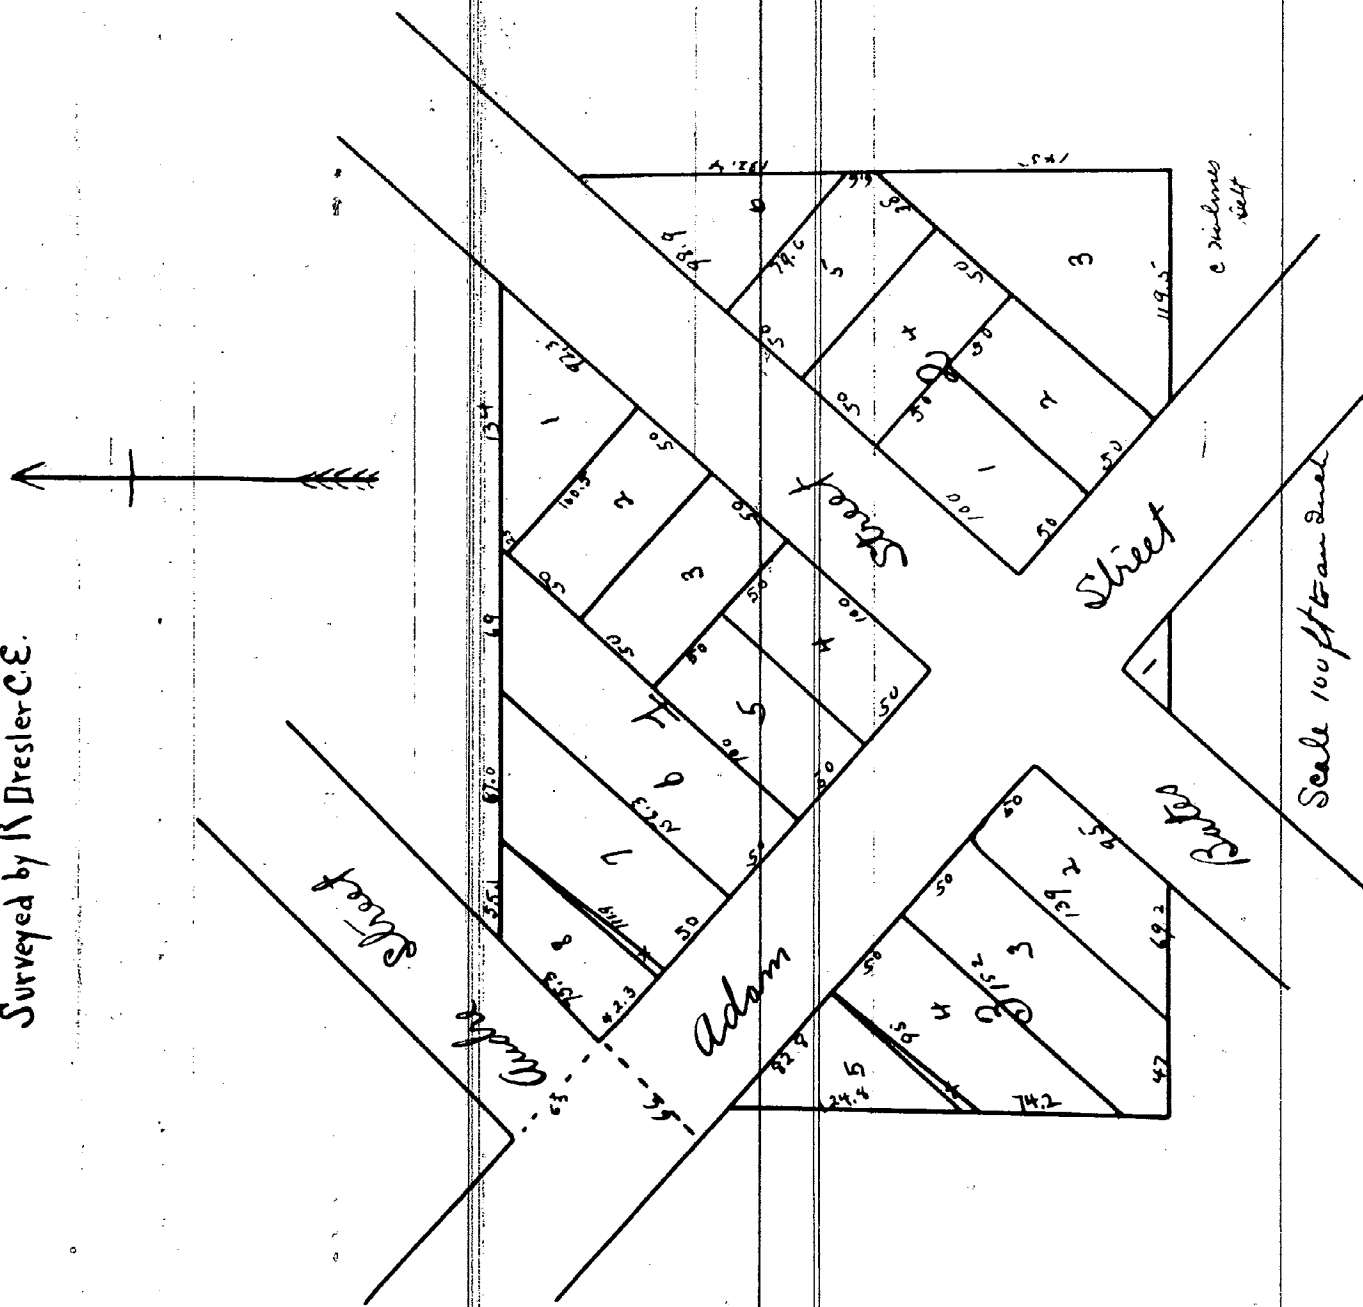

Registers Office } ss. Recd for Record April 15th 1870 at 4 1/2 o'clock
Saginaw County } P.M. and Recorded in Liber 38 of Deeds at
Page 255.

A. L. Bingham,
Register