


MAP
KOEHLER'S SUBDIVISION OF THE NORTH 1/2 OF OUT LOT NO 39.

"GLASBY & GALLAGHER'S ADDITION"

CITY OF EAST SAGINAW,
MICHIGAN.

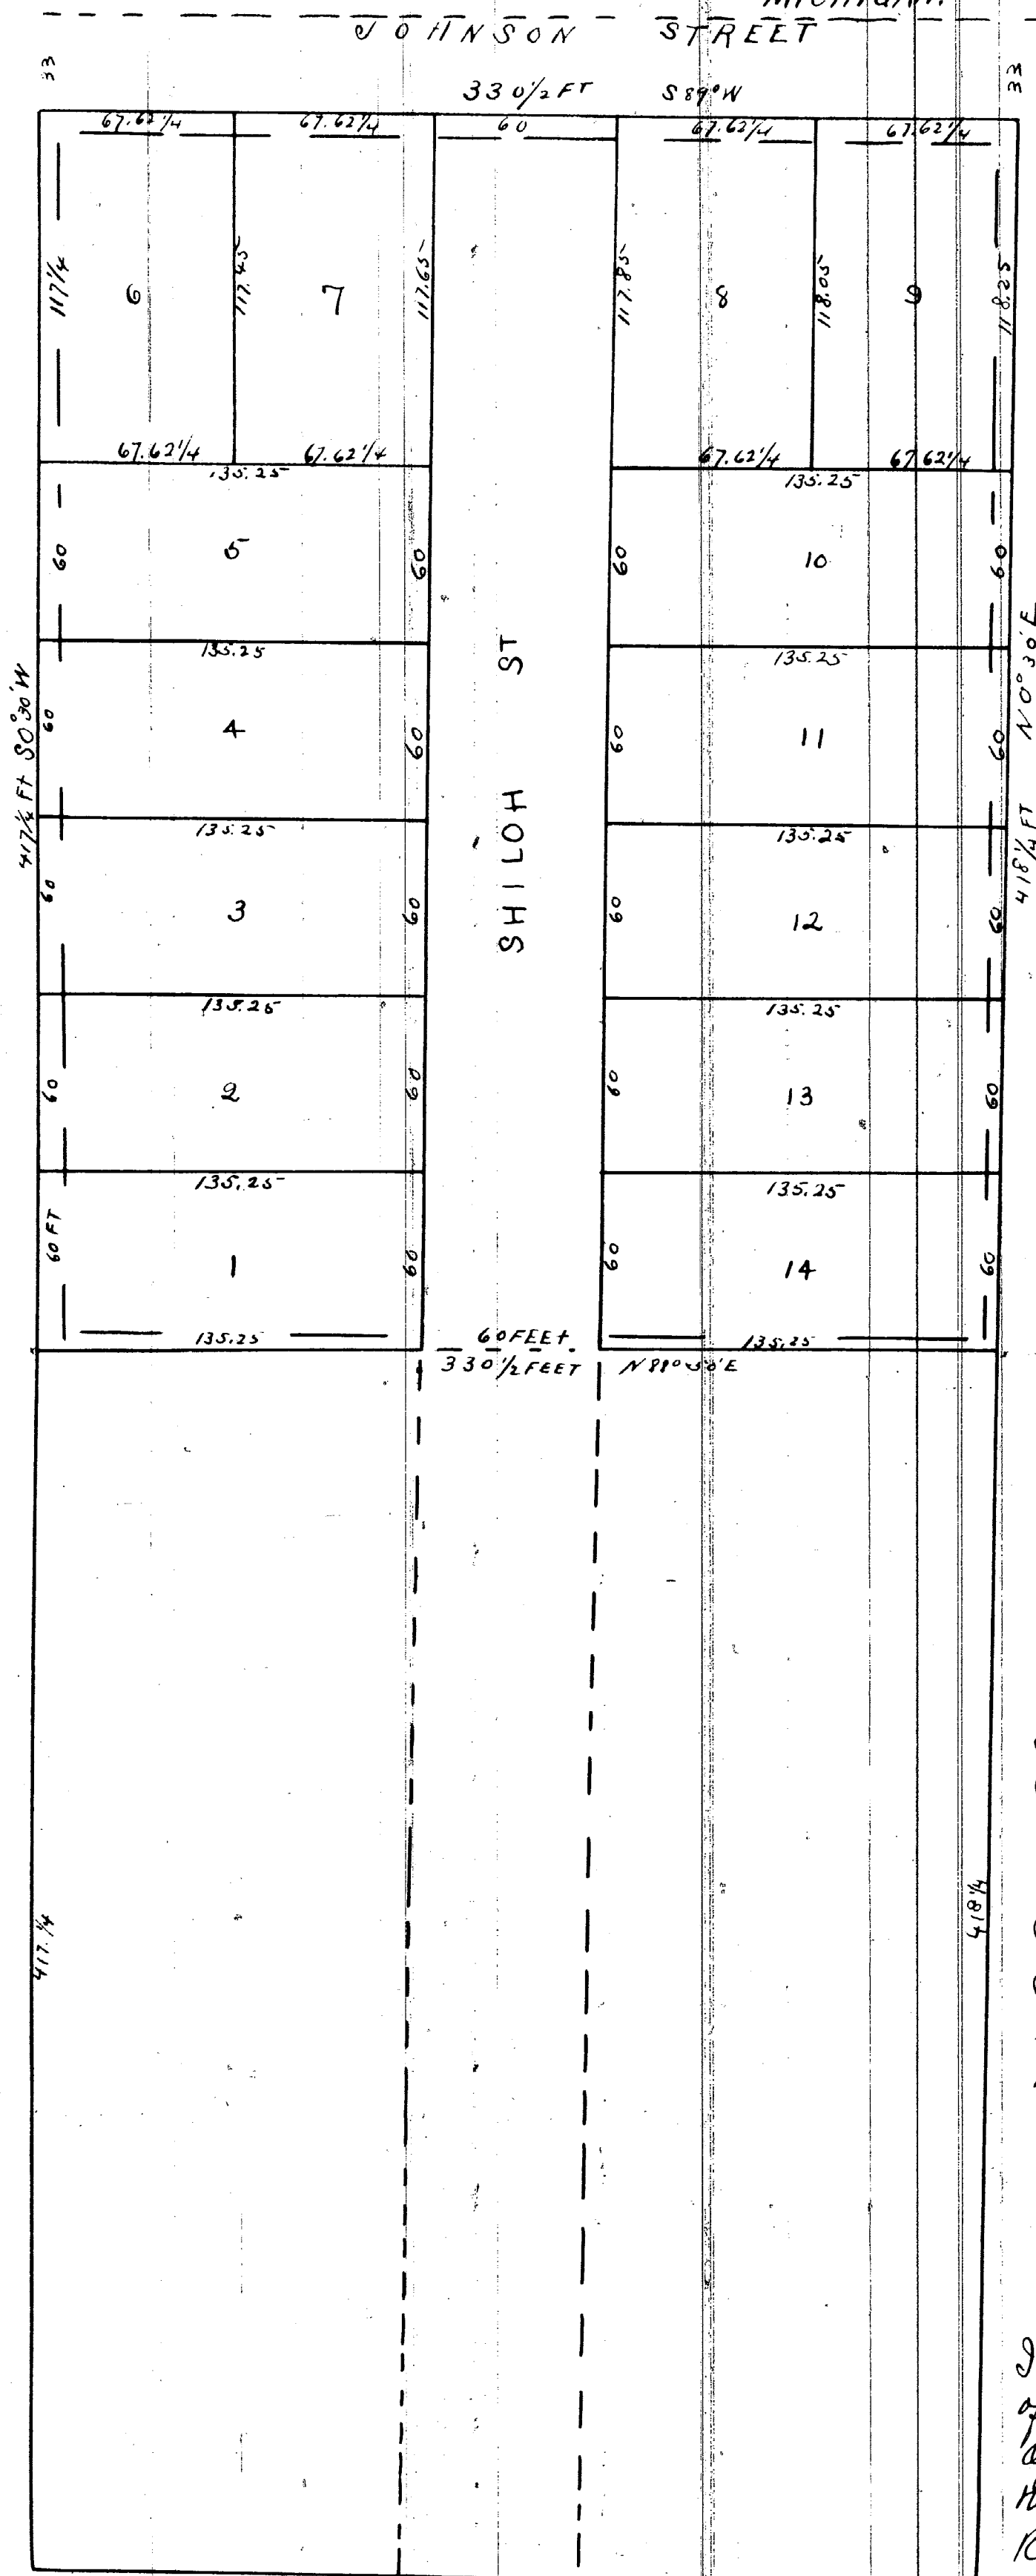

Know all men by these Presents That the land laid out on Platted on the within Map is owned by Fred U. Koehler of the City of East Saginaw Saginaw County and State of Michigan that the said Map or Plat is now executed by the said Fred U. Koehler as Proprietor and David H. Kirkpatrick as Surveyor in accordance with the provisions of an act to provide for recording town Plats and for vacating the same in certain cases and the acts amendatory thereto and for the purpose of being recorded as Koehler's Sub division of the North Half (1/2) of Out Lot number thirty (39) more in what is known as "Glasby & Gallagher's Addition" to the City of East Saginaw County and State aforesaid. The size of the lots and the width of the streets are given on said Map in feet and hundredths of feet in witness whereof we have hereunto set our hands and seals this 11th day of August A.D. One thousand Eight hundred and sixty three

In presence of Fred A. Koehler [S]

M. H. Allardt

Frederick Bloomer D. H. Kirkpatrick [S]

Register Office }
Saginaw County } SS

Received for Record
August 11 A.D. 1863 at 4 O'Clock
P.M. and Recorded in Lib. N^o 38 of
Deeds on Page 27

Jas N. Gater

Register

State of Michigan }
County of Saginaw } SS

On this 11th day of August A.D. 1863 before me a Notary Public personally came the above named Fred U. Koehler & David H. Kirkpatrick known to me to be the persons who executed the above and who severally acknowledge the execution of the same for the purposes therein expressed. Witness my hand and seal on the day and year above written.

M. H. Allardt [SEAL]

Notary Public in and for Saginaw
County State of Michigan

I hereby certify that this Plat is a correct copy of the Plat now on Record in the Register of Deeds Office, being made under the supervision of the Auditor General by tracing the Plat on Record and affixing thereto a carefully compared copy of the Certificate

Dated the 17th day of June 1911

Alton B. Hurd

Clerk, Aud Gen Dep't

LAPEAR ST
N 88° 50' E