

MAP

of George Hesses' ADDITION To the CITY OF EAST SAGINAW MICHIGAN

Scale 50 ft = 1 inch

12210

Description

The Lands here Platted is a portion of Lot 11035 in James Riley's Reservation Situate in Section Twenty five (25) T12N. R. 4 E. Saginaw County, State of Michigan To fix the point taken as the place of Beginning Commence at the North East Corner of the North West quarter of Section Thirty six (36) T12 N. R. 4 East. Thence S 88° W on Section line 720 3/4 ft to the South East Corner of the Land here platted which point is to be taken as the place of beginning Thence S 88° W on the North line of Sec 36. 888 3/100 ft Thence N 2° 25' W 441 5/100 ft Thence N 88° E parallel to the North line of Sec 36. 888 3/100 ft Thence S 2° 25' E 441 5/100 ft to the place of beginning.


I hereby certify that this Plat is a correct copy of the Plat now on Record in the Register of Deeds Office, being made under the supervision of the Auditor General by tracing the Plat on Record and affixing thereto a carefully compared copy of this Certificate

Dated the 16th day of June 1911

Alton B. Hurd,
Clerk, Aud Gen Dept

Know all men by these Presents that the Land laid out or Platted on the within Map is owned by George W. Hesse of the City of East Saginaw and State of Michigan That said Map or Plat is now executed by the said George W. Hesse as Proprietor and John H. Thompson as Surveyor in accordance with the provisions of an act to provide for recording Town Plats and for vacating the same in certain cases and the acts amendatory thereto and for the purpose of being Recorded as "George W. Hesse's Addition" to the City of East Saginaw Saginaw County & State of Michigan The size of the Lots and the width of the Streets are given on said Map in feet and hundredths of feet The whole tract is divided into nine one acre lots the Boundaries of which are shown by the red dotted lines and the dimensions on each are given in feet and hundredths of feet Du witness whereof we have hereunto set our hands and Seals this 31st day of March A.D. One thousand eight hundred and sixty four In presence of C. Palm.
George W. Hesse [LS]
John H. Thompson [LS]

Register Office }
Saginaw County }
Received for Record March 31st
A.D. 1864 at 9 1/2 O Clock A.M
and Recorded in Libr No 38 of Deeds page 45
Jas. N. Gatee
Register

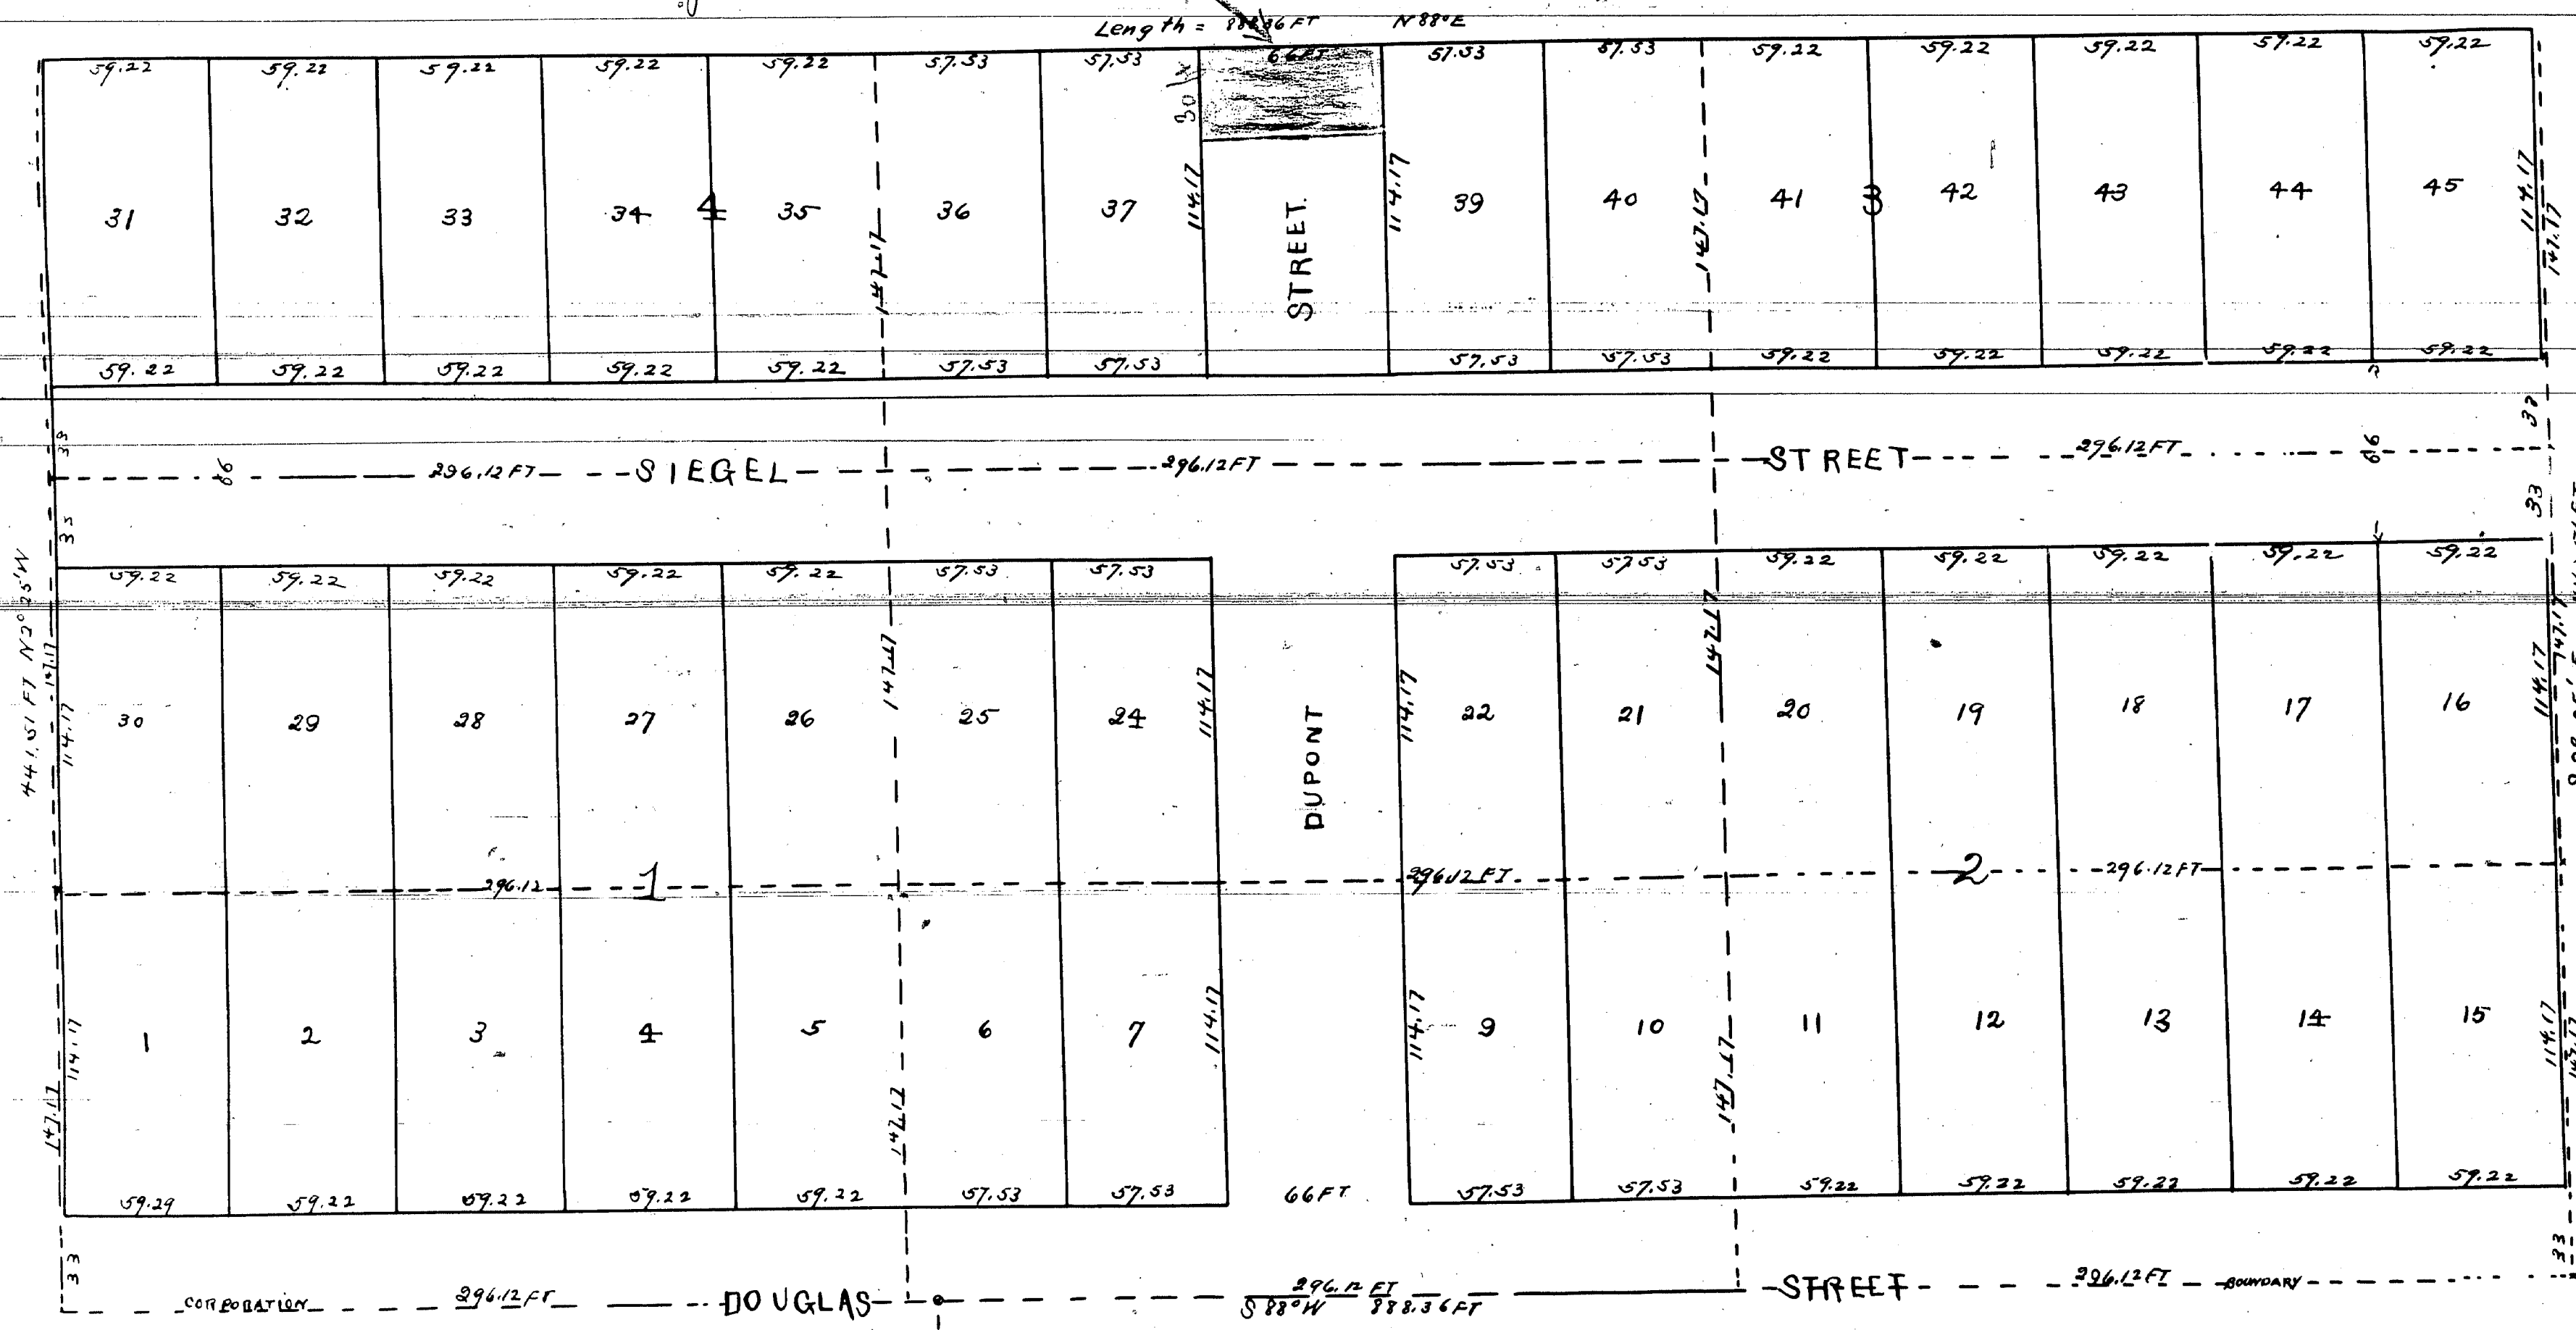

State of Michigan }
Saginaw County }
On this 31st day of March A.D. 1864 before me a Notary Public personally came the above named George W. Hesse and John H. Thompson known to me to be the persons who executed the above and who personally acknowledge the execution of the same for the purposes therein expressed
M. H. Allardt
Notary Public in and for Saginaw County State of Michigan

THAYER & WIGGINS "ADD"

THATCHER'S "ADD."