



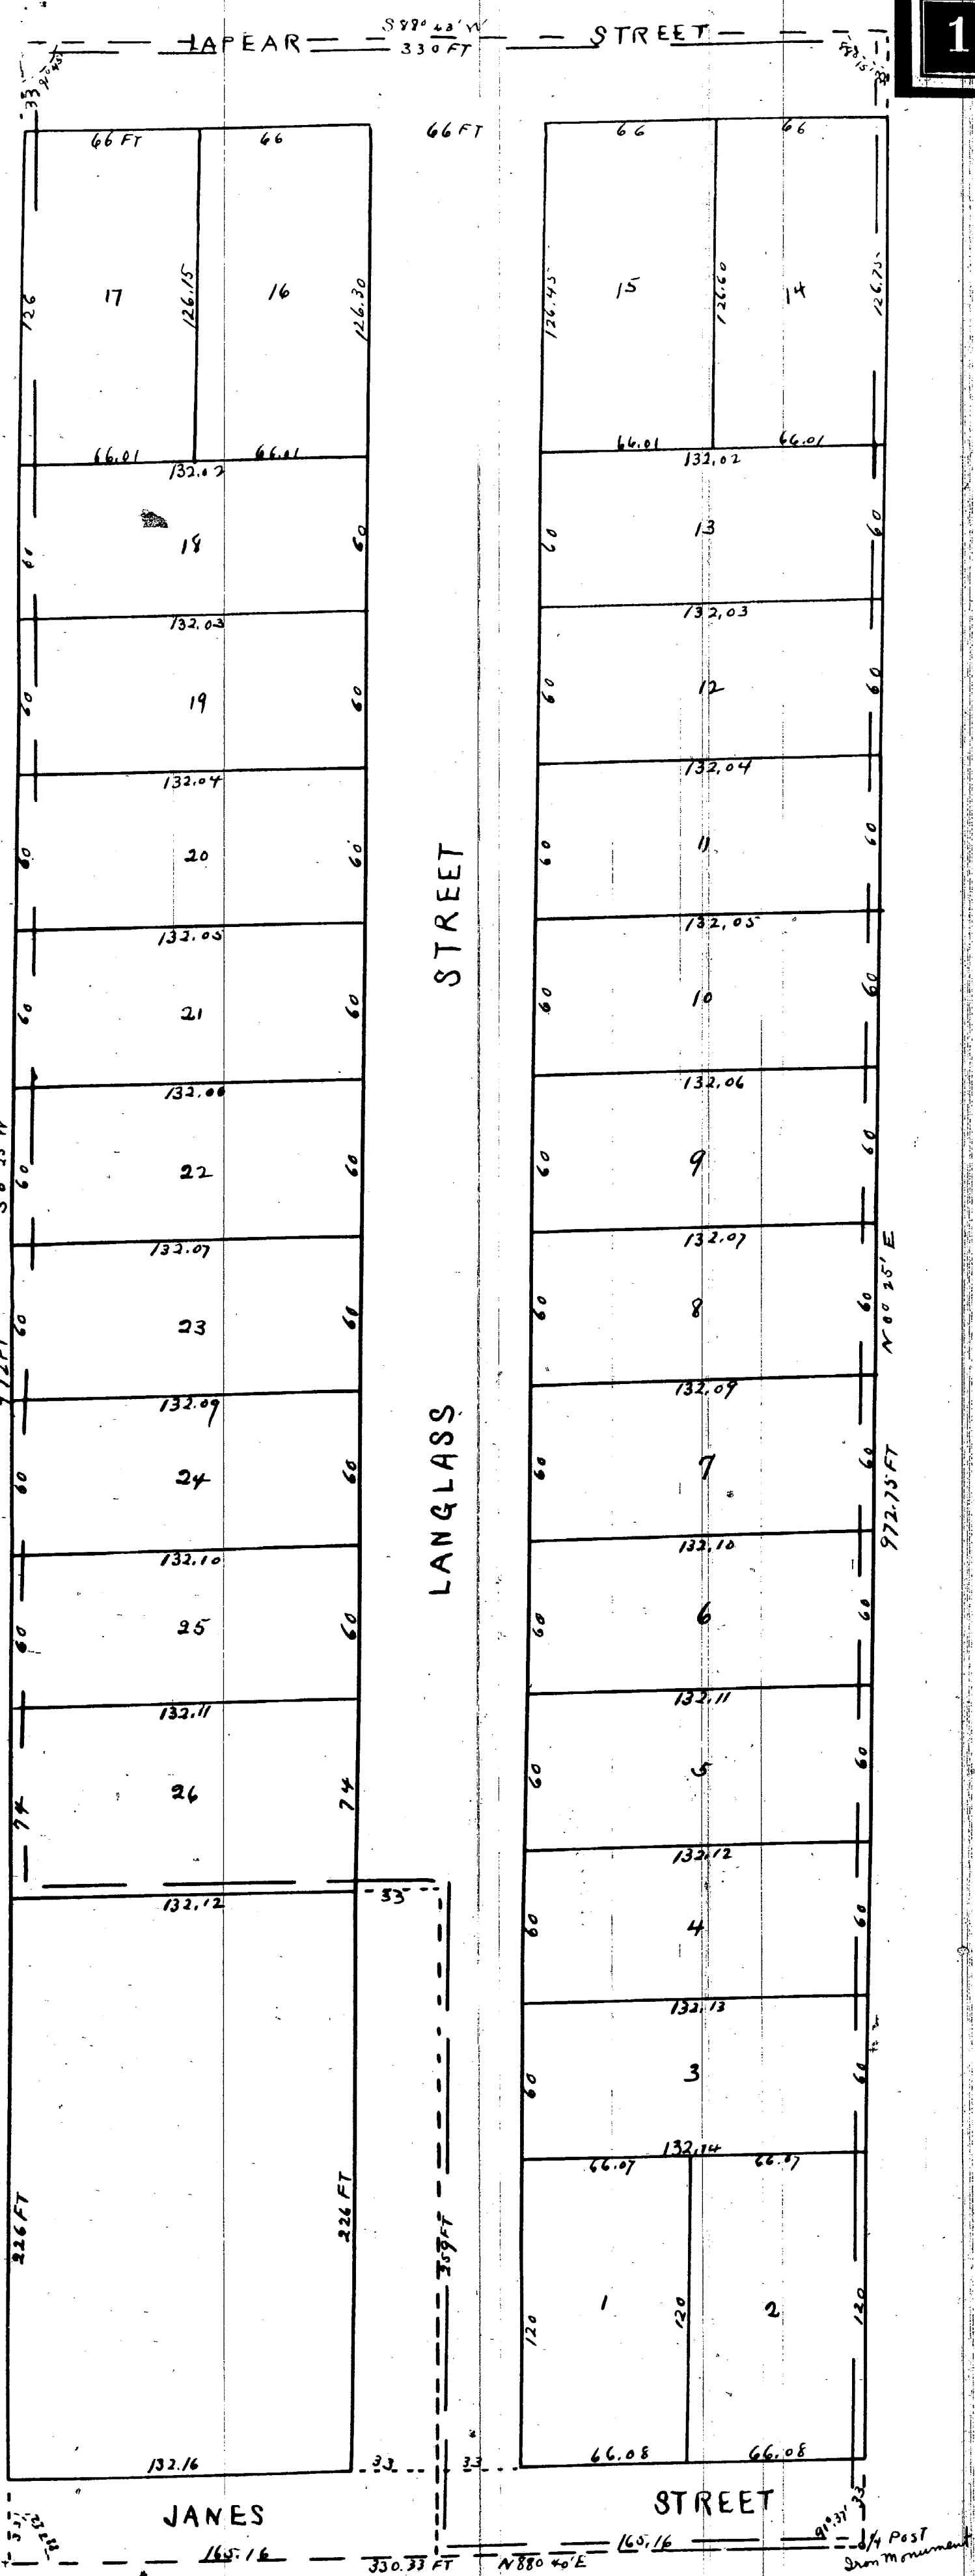

12211

MAP
OF

CHARLES LANGLASS'
SUB-DIVISION OF OUT-LOT
No 55.
GLASBY & GALLAGHERS
ADDITION
TO THE
CITY OF EAST SAGINAW
MICHIGAN
SEPTEMBER A.D. 1863

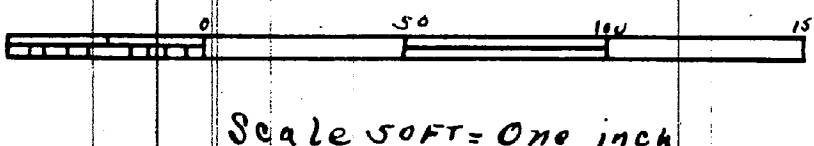

Know all men by these Presents That the land laid out or Platted on the within Map is owned by Charles Langlass of the City of East Saginaw Saginaw County and State of Michigan That the said Map or Plat is now executed by the said Charles Langlass as proprietor and William B. Sears as Sur veyor in accordance with the provisions of an Act to provide for recording Town Plats and for vacating the same in certain cases and the Acts amendatory thereto and for the purpose of being recorded as Charles Langlass' Sub-division of Out Lot number Fifty five (55) in what is known as 'Glasby & Gallagher's Addition' to the City of East Saginaw County State of Michigan The size of the Lots and the width of the Streets are given on said Map in feet and hundredths of feet In witness whereof we have hereunto set our hands and seals this twenty ninth day of September A. D. One thousand Eight hundred and Sixty three In presence of

Bronson Southwick
M. H. Allardt

Charles Langlass [L.S.]
William B. Sears [L.S.]

State of Michigan }
County of Saginaw } ss

On this twenty ninth day of September A. D. 1863 before me a Notary Public personally came the above named Charles Langlass and William B. Sears known to me to be the persons who executed the above and who severally acknowledge the execution of the same for the purposes therein expressed In testimony whereof I have hereunto set my hand and affixed my official seal on the day and Year above written

M. H. Allardt
Notary Public in and for Saginaw County
State of Michigan

I hereby certify that this Plat is a correct copy of the Plat now on Record in the Register of Deeds Office, being made under the supervision of the Auditor General by tracing the Plat on Record and affixing thereto a carefully compared copy of the Certificates

Dated the 17th day of June 1871
Alton B. Ford,
Clerk, Aud Gen Dept.

Registers Office } ss. Received for Record
Saginaw County } October 1st A.D. 1863
at 4 1/2 O'clock P.M. and Recorded in
Libr No 38 on page 37
Jas N. Gatee
Register