


MAP
OF
JOHN MOORE'S ADDITION
TO THE
CITY OF SAGINAW

MICHIGAN

Scale 200 feet to the inch

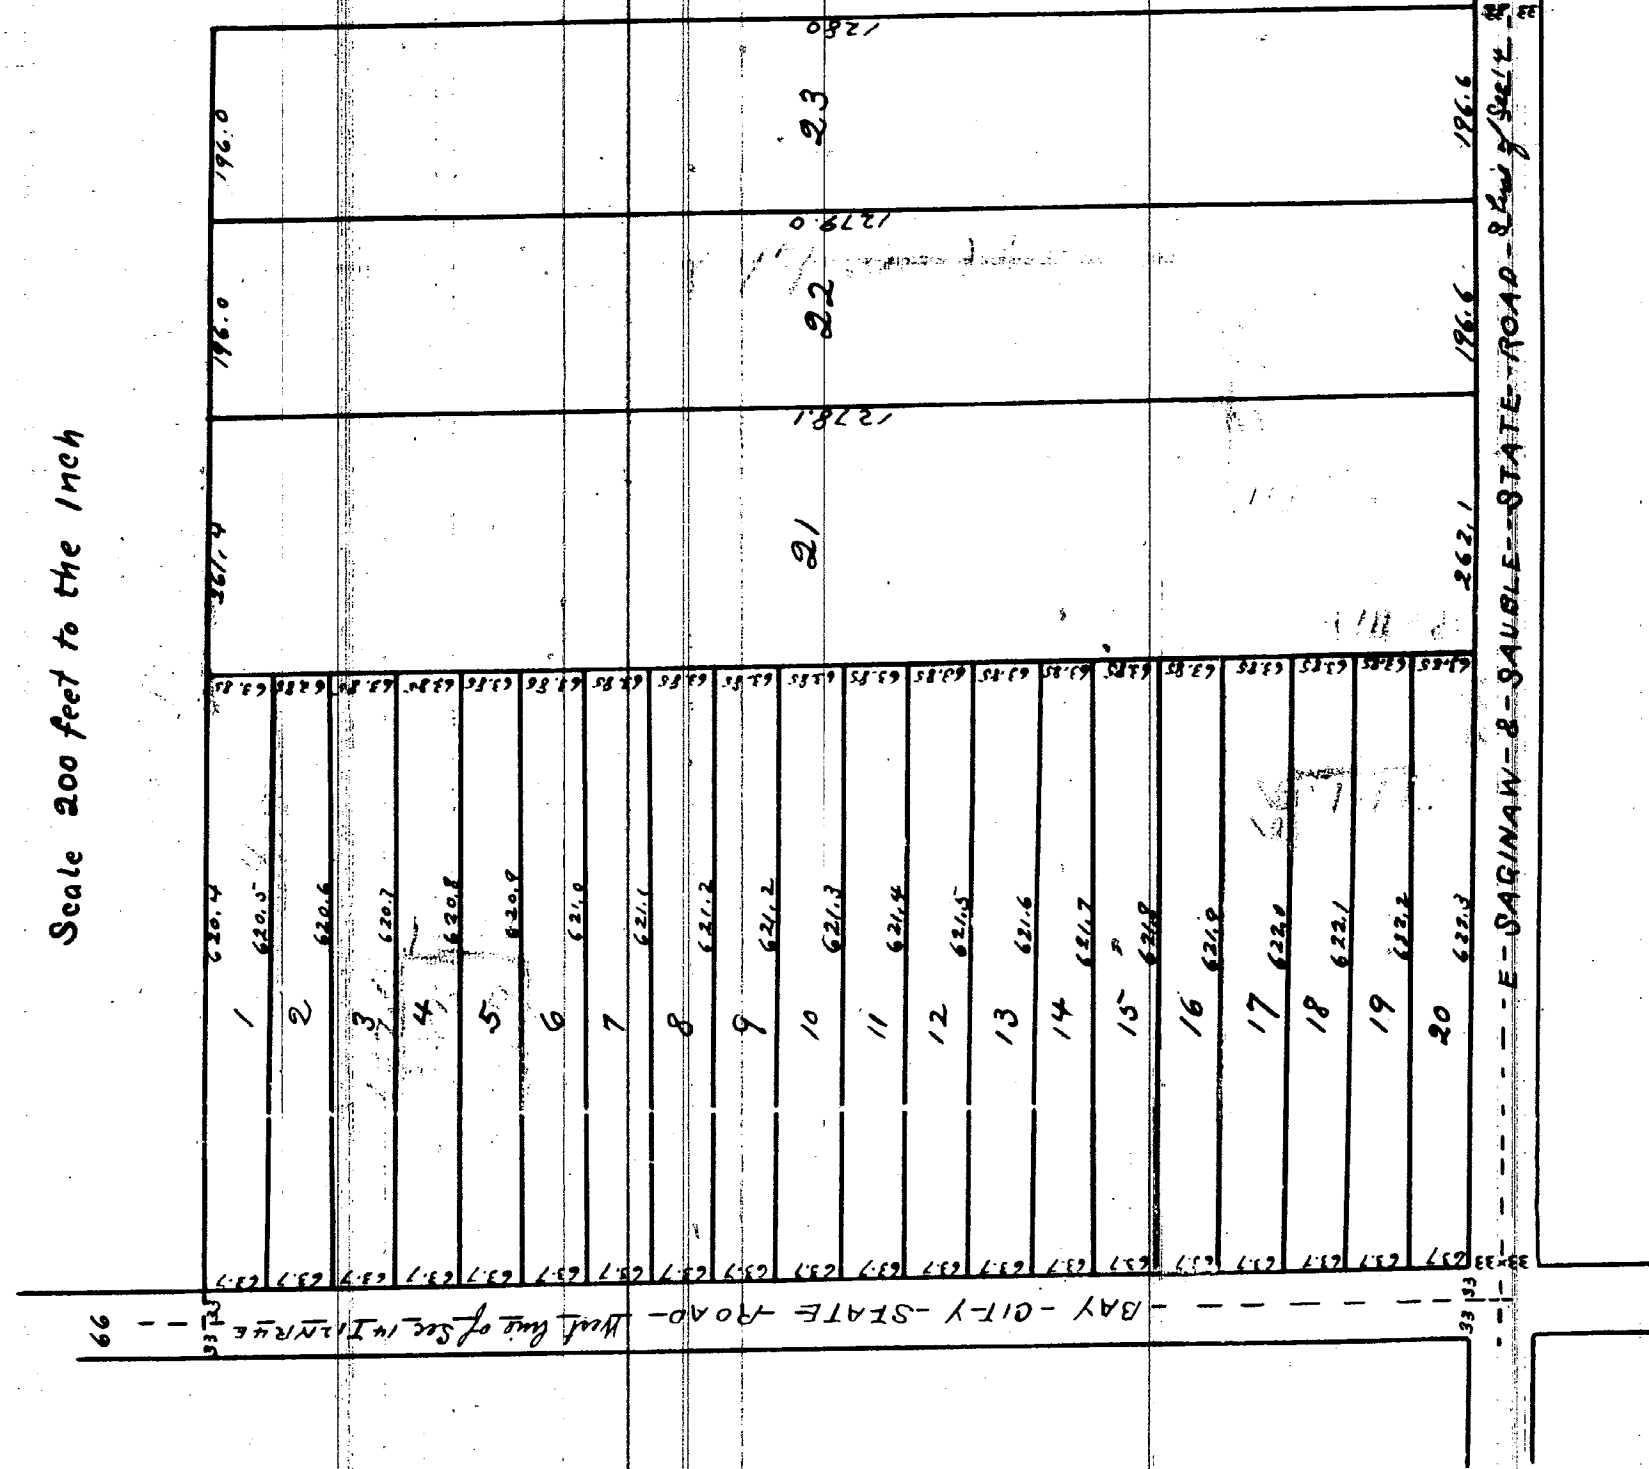

Know all men by these presents, that the land represented by the within map is described as the South West quarter of the South West quarter of Section fourteen (14) in Township No. 24 North (24) and Range No. 10 West (10) East of the said land is owned by John Moore of the City of Saginaw, County of Saginaw, State of Michigan. That said map is now executed by the said John Moore as Proctora and by Harrison Cary as Surveyor in accordance with the provisions of an act to provide for recording same and for vacating the same in certain cases and the act amended by the act for the purpose of having the same recorded as "John Moore Addition to the City of Saginaw" Michigan. The size of the said lots of lands as given on said map is feet and decimal of a foot.

In Witness whereof we have hereunto set our hands and seals this twentieth day of April A.D. 1889

Executed in presence of

A. A. Parsons

John Moore [L.S.]

Otto Roeser

Harrison Cary [L.S.]

State of Michigan } ss
Saginaw County }

On this twentieth day of April A.D. 1889 before me a Notary Public in and for said County personally appeared the above named John Moore and Harrison Cary known to me to be the persons who executed the above and who personally acknowledged the execution of the same for the purposes therein expressed.

In witness whereof I hereunto set my hand and seal on the day and year above written

Arnon A. Parsons [SEAL]

Notary Public for Saginaw Co., Mich.

Register's Office } ss. Recd for Record April
Saginaw County } 20th 1889 at 9 A.M. and Recorded
in Lib. 38 of Records at page 221

A. L. Bingham
Register

I hereby certify that this Plat is a correct copy of the Plat now on Record in the Register of Deeds Office being made under the supervision of the Auditor General by tracing the Plat on Record and affixing thereto a carefully compared copy of the Certificate.

Dated the 23rd day of June 1911

Alton B. Hunt,

Clerk, Aud. Gen. Dept.