


MAP
OF
J. BLACKMORE'S ADDITION
TO THE
CITY OF SAGINAW
MICHIGAN

Scale 100 Feet to the Inch

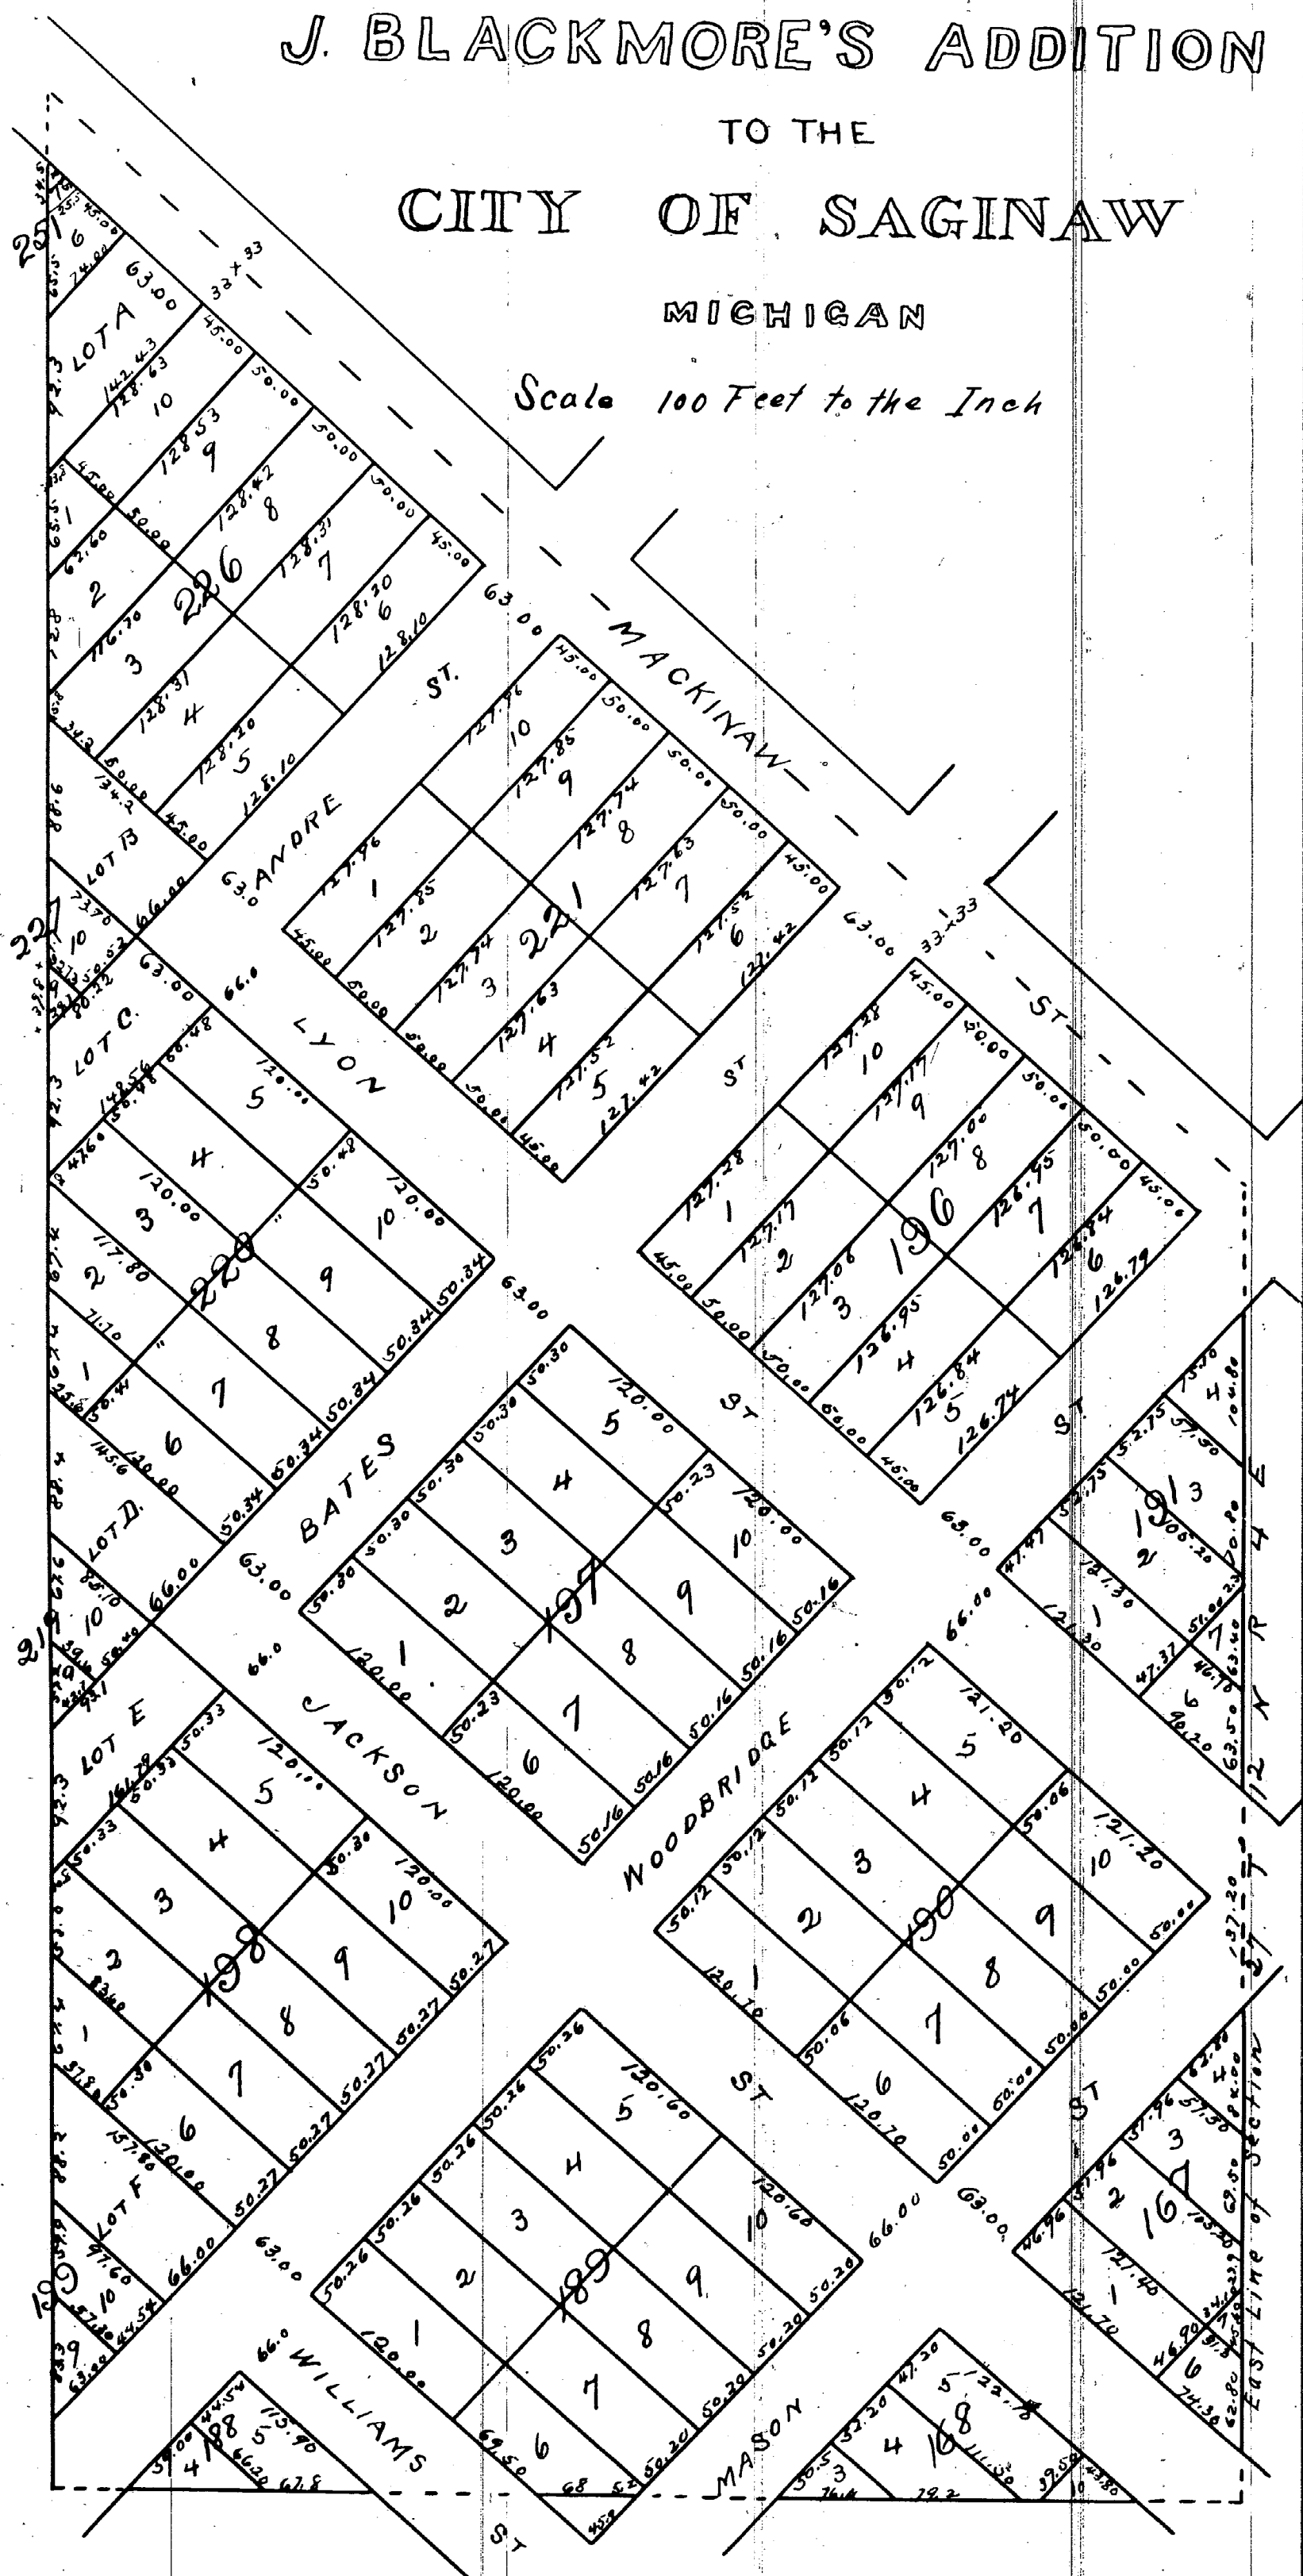

Description
Commencing on the East line of Section 27
S. 12 N. R. 74 E. at a point 100.8 3/4 feet North
of the East quarter part of said Section Thence S. 88°
40' N. 175.6 3/4 feet Thence N. 20° N. parallel with
the East line of said Section 15.14 feet to the center
of the Macindaw Road Thence S. 49° 42' E. in the
center of said Road 1020.3 3/4 feet to the East line of
said Section Thence S. 2° E. on the last named
line 835 1/2 feet to the place of beginning
Note - Bearings are Magnetic

Know all men by these presents that the
land laid out or platted on the within Map is owned
by Joshua Blackmore and Alderman B. Paine
of the City of Saginaw County of Saginaw and State
of Michigan that said Map is now executed
by the said Joshua Blackmore and Alderman B. Paine
as proprietors and by Harrison Cary as
surveyor in accordance with the provisions of an act
to provide for recording Town Plats and for vacating
the same in certain cases and the act amendatory
thereto and for the purpose of having the same
recorded as J. Blackmore's Addition to the City
of Saginaw Michigan

The size of lots and width of streets are
given on said Map in feet and decimals of a
foot

In witness whereof we hereunto set our
hands and seals this 18th day of May

A.D. 1868
Executed in presence of } J. Blackmore [S]
O.W. Rosser as to B.A.H.C. } Harrison Cary [S]
Geo Schmidt as to B.A.H.C. } Alderman B. Paine [S]
Ginger Street as to B.A.H.C.

State of Michigan } ss.
Saginaw County }

On this 18th day of May
A.D. 1868 before me a Notary
Public in and for said County personally
came the above named Joshua Blackmore one
of the proprietors and Harrison Cary surveyor
known to me to be the persons who executed the
above and who personally acknowledged the
execution of the same for the purposes therein
expressed

O.R. Seal

Register Office)
Saginaw County ss.

Atto Rosser Notary Public
for Saginaw County Michigan
Rec'd for Record August 10th 1869 at 10 o'clock
A.M. and Recorded in Lib. 38 of Deeds Page
233
A.L. Bingham
Register

State of Michigan } ss.
County of Saginaw } On this 10th day of August 1869 before me, a
Notary Public for said County came Alderman B. Paine one of
the proprietors of the premises herein platted, and who signed the above
and acknowledged that he signed the same as his free act and
deed for the purposes above set forth

O.Rosser
Notary Public

Atto Rosser Notary Public
for Saginaw County Michigan

I hereby certify that this Plat is a correct copy of the Plat now on Record in the Register of Deeds Office, being made under the
supervision of the Auditor General by tracing the Plat on Record and affixing thereto a carefully compared copy of the
Certificate

Dated the 20th day of May 1911

Ulton B. Hurd
Clerk. And Gen. Deft.