

Known all men by these presents that the tract laid out on the within Map is owned by C. H. Jones of the City of East Saginaw Michigan County and State of Michigan that said Map or Plat represents the land as laid out for an addition to the City of East Saginaw Michigan and is now executed by the said C. H. Jones as proprietor and Fred H. Herbert & Frank Eastman as Surveyor in accordance with the provisions of an Act to provide for recording Town Plats and for vacating the same in certain cases and the Acts amendatory thereto and for the purpose of being recorded as C. H. Jones Addition to the City of East Saginaw. The size of the lots and widths of the Streets are given on said Map in feet & hundredths of feet.

In Witness whereof we have hereunto set our hands and seals this 21st day of August A. D. One thousand eight hundred and Sixty seven

State of Michigan }
County of Saginaw } ss.

C. H. Jones [LS]
Fred H. Herbert [LS]
Frank Eastman [LS]

Witnessed by
C. W. Leaton
John J. Wheeler

On this twenty first day of August A. D. 1867 before me a Notary Public in and for Saginaw County State of Michigan personally came the above named C. H. Jones and Fred H. Herbert and Frank Eastman known to me to be the person who executed the above and who severally acknowledge the execution of the same for the purpose therein expressed

[SEAL]

John J. Wheeler
Notary Public
for Saginaw County
Mich.


Register's Office
Saginaw County } ss.

Rec'd for Record August 24 1867 at 9
O'clock A. M. and Recorded in Liber 38 of
Deeds on Page 161

A. L. Bingham
Register

MAP OF
C. H. JONES' ADDITION
TO THE
CITY OF EAST SAGINAW
MICHIGAN.

Scale 100 feet to an inch

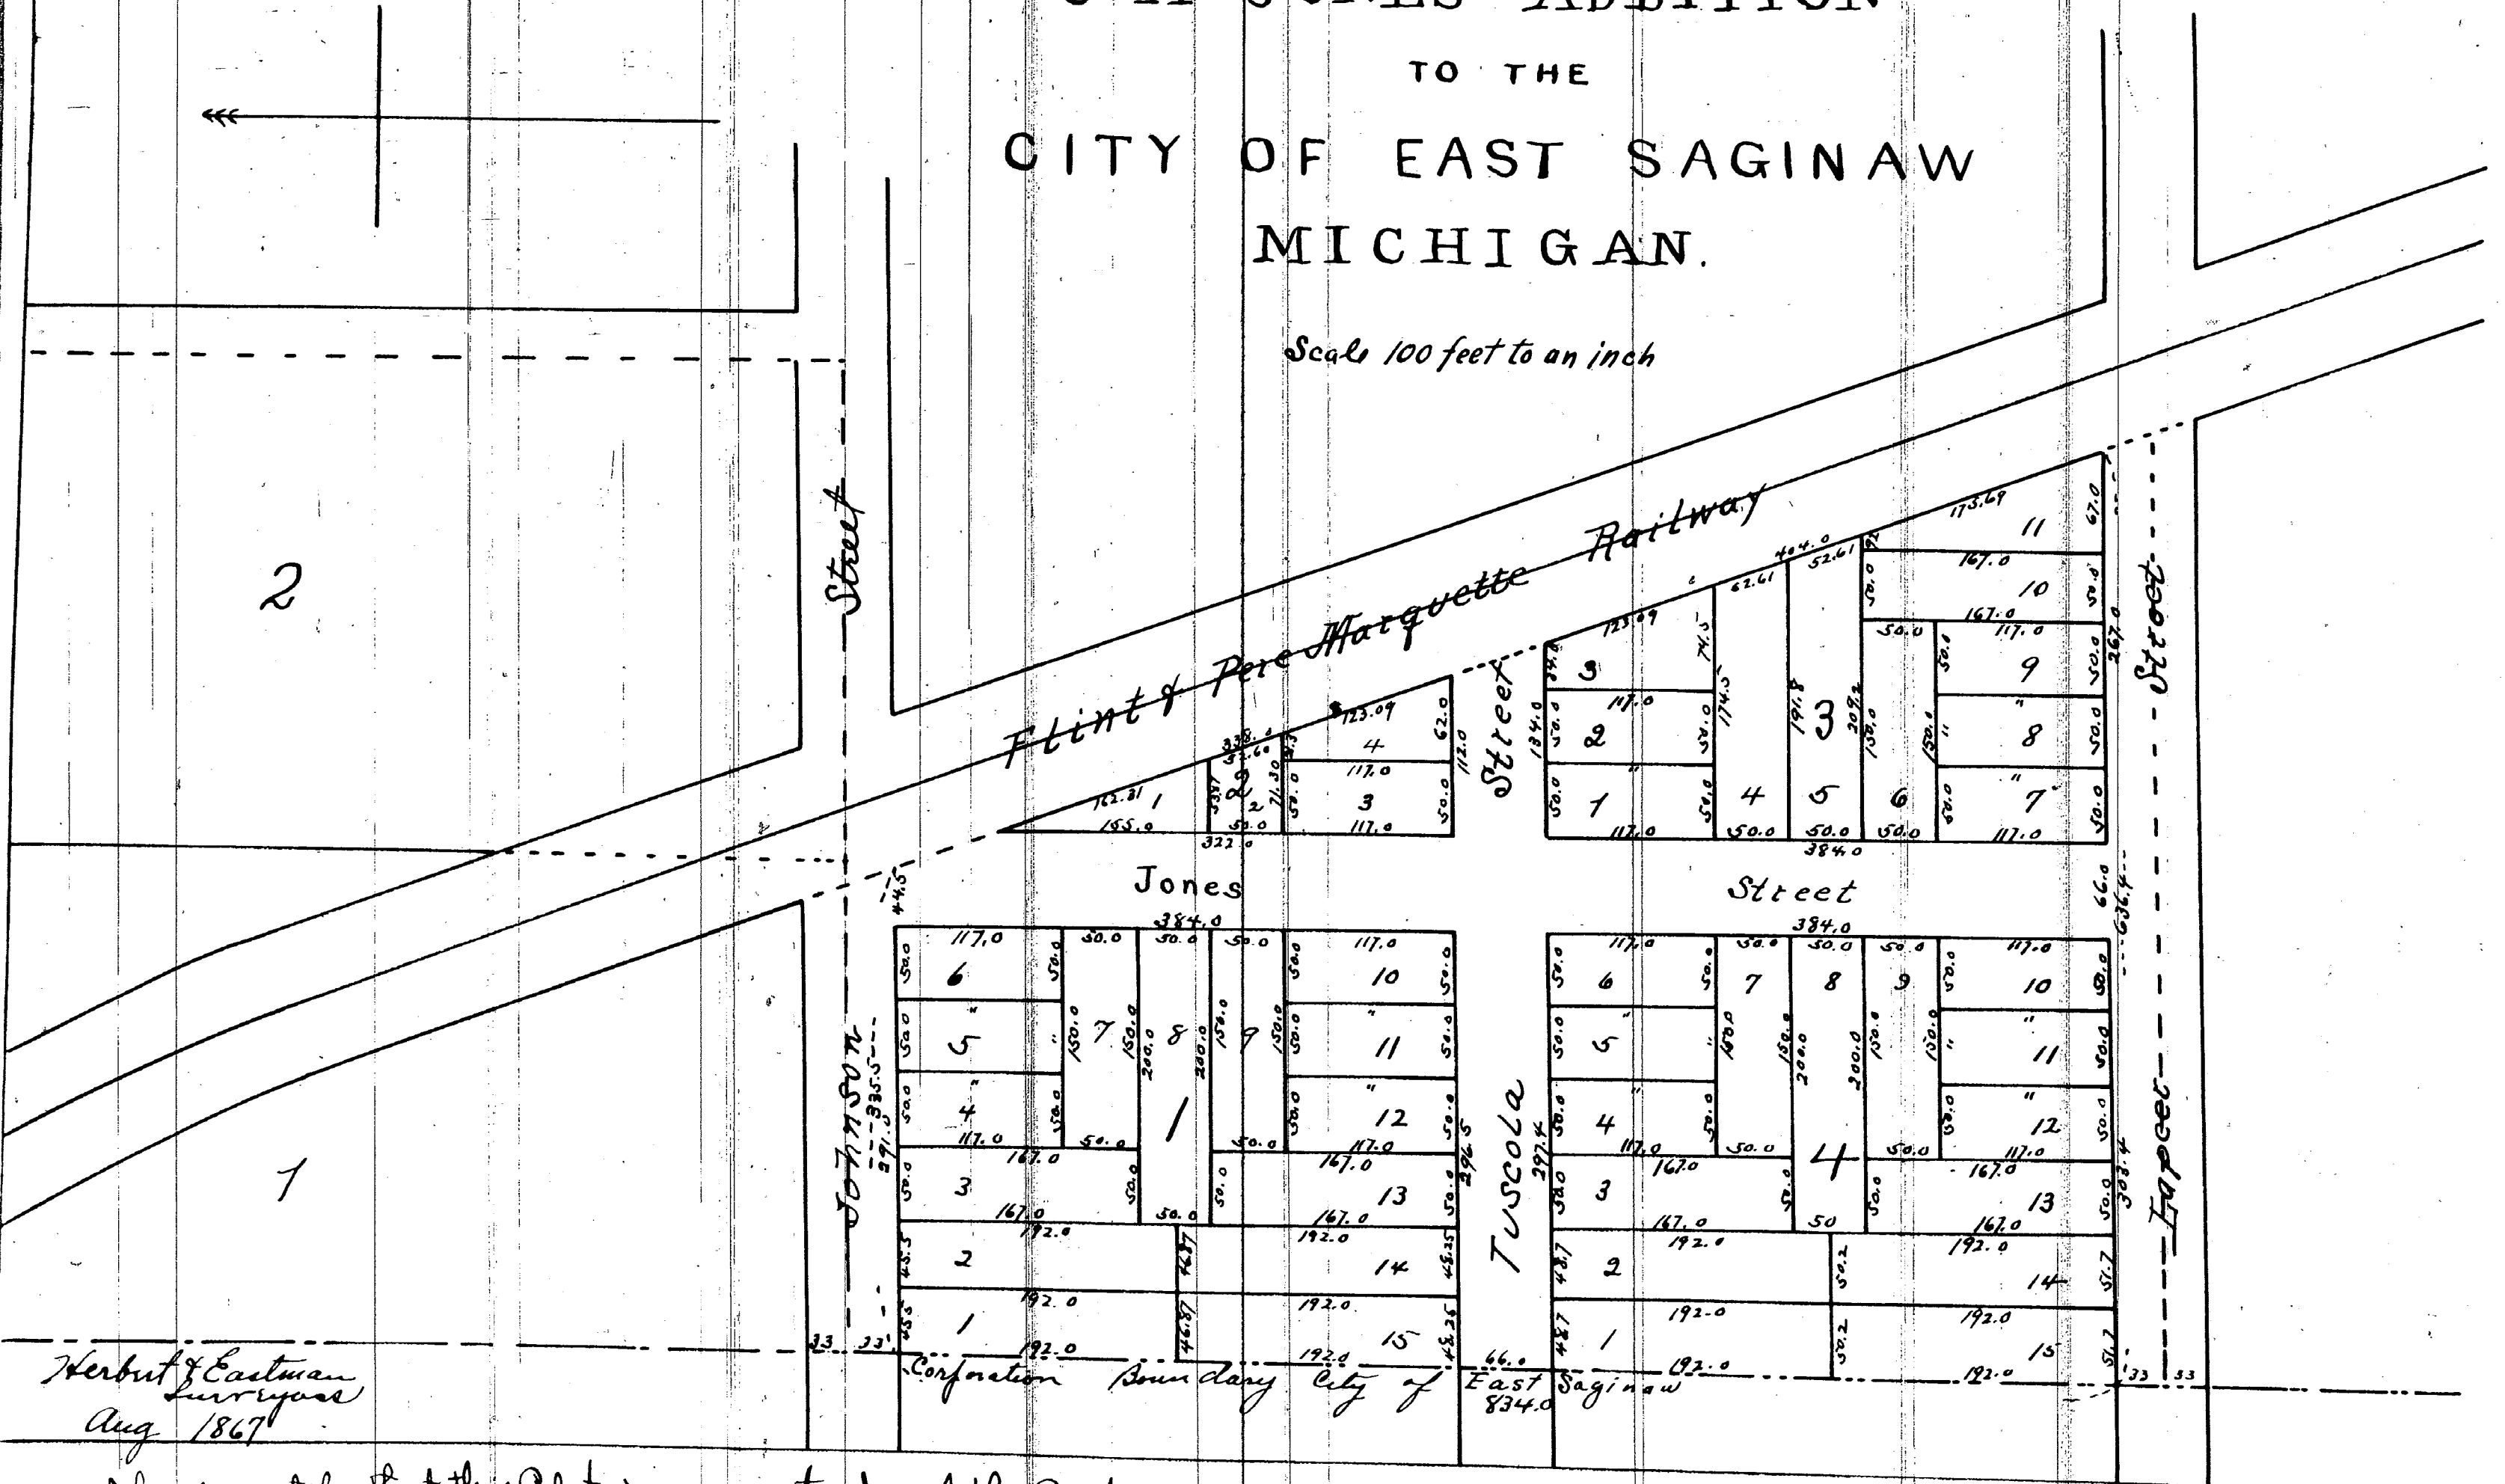

I hereby certify that this Plat is a correct copy of the Plat now on Record in the Register of Deeds Office, being made under the supervision of the Auditor General by tracing the Plat on Record and affixing thereto a carefully compared copy Dated the 12th day of June 1911.

Alton B. Thurd.
Clark, Aud Gen Dept.