12220

MAP

OF

BRIGGS' ADDITION

TO THE

CITY OF SAGINAW

MICHIGAN

Scale 50 feet to the Inch

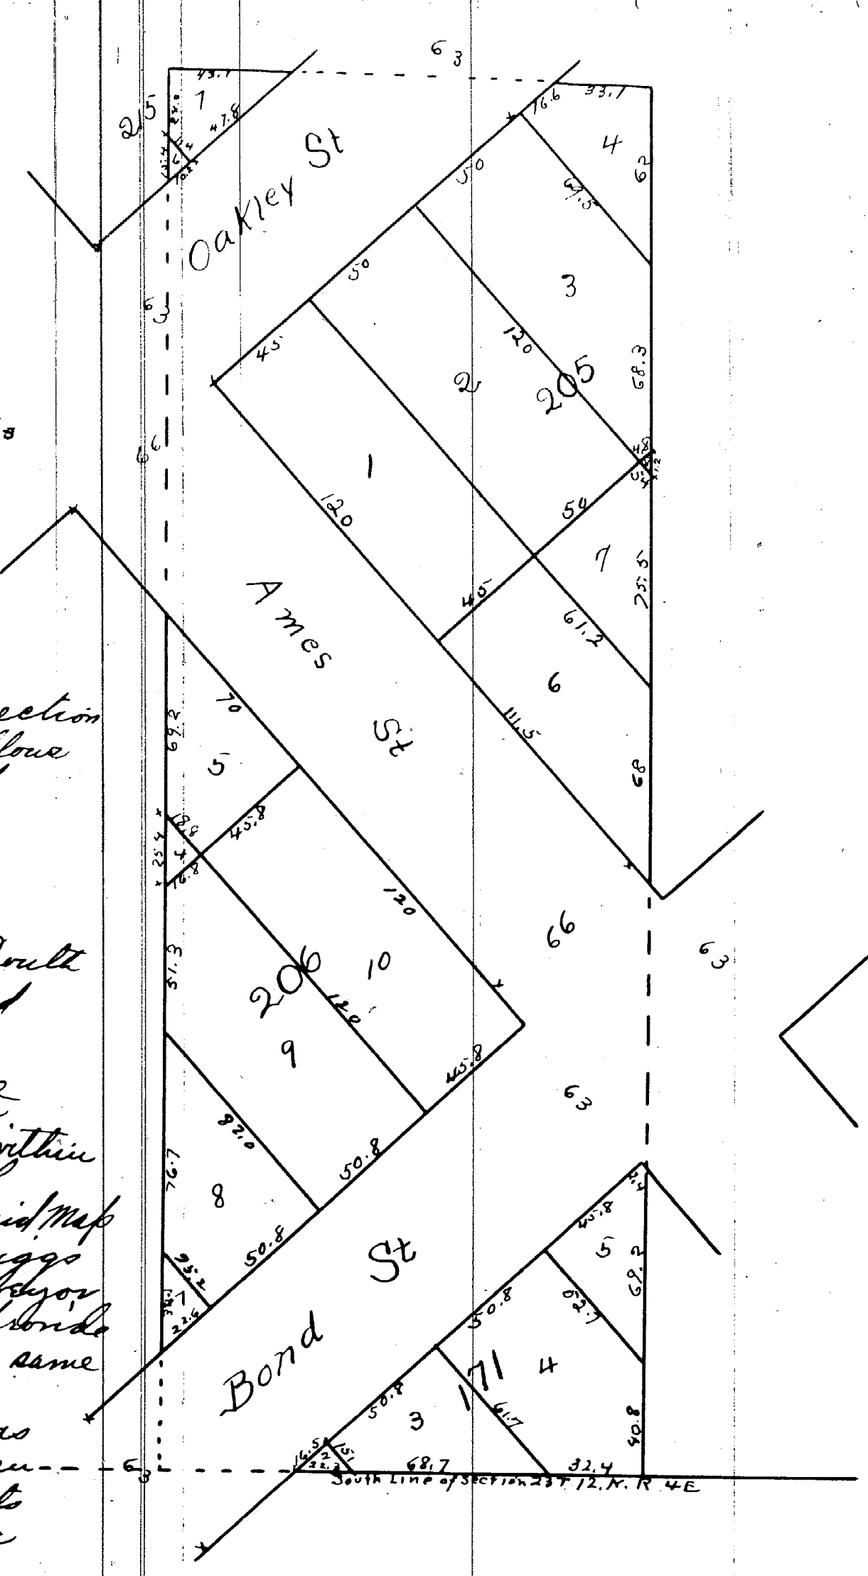

The above named Addition comprises a part of Section 23 in T. 12 N. R. 4 E and is described as follows To wit: Commencing on the South Line of said Section at the South West Corner of W. M. Millers Addition to the City of Saginaw

Thence North 7 Chains and 42 3/4 links
" West 2 " " 55 1/2 "
" South 7 " " 42 3/4 " to the South line of said Section Thence East 2 chains and 55 3/4 links to the place of beginning

Know all men by these presents that the above described land which is represented by this within map is owned by Charles H and Elisha B Briggs of Owlet Lisle in the State of New York that said Map is now executed by the said Charles H and Elisha B Briggs as proprietors and by Harrison Cary as Surveyor in accordance with the provisions of an act to provide for recording Town Plats and for vacating the same in certain cases and the acts amendatory thereto and for the purpose of having the same recorded as Briggs Addition to the City of Saginaw Michigan

The dimensions of Lots and width of Streets are given on said Map in feet and decimals of a foot

In Witness whereof we have hereunto set our hands and seals this 23d day of February AD 1870

Executed in presence of

W. B Edwards, C.N. Lusk, Wm Miller, Edwin Saunders } Witnesses for two Briggs

Witnesses for H Cary.

C.N. Briggs [L.S.]
E. B. Briggs [L.S.]
Harrison Cary [L.S.]

State of New York
County of Broome } S.S.

On this nineteenth day of February AD 1870 before me a Notary Public in and for said County personally appeared the above named Elisha B. Briggs known to me to be one of the persons who executed the above and who acknowledged the execution of the same for the purposes therein expressed

W. B. Edwards
a Notary Public in & for
Broome Co N.Y.

State of Michigan
County of Saginaw } SS

On this 14th day of March A.D. 1870 before me a Notary Public in and for said County personally appeared the above named Harrison Cary known to me to be one of the persons who executed the above and who acknowledged the execution of the same for the purposes therein expressed

W. M. Miller
Notary Public in and for said Saginaw County

State to New York.
County of Broome } On this 23rd day of February A. D. 1870 before me a Notary Public in and for said county personally appeared Charles H. Briggs above named known to me to be one of the persons who executed the above and who acknowledged the execution of the same for the purposes therein expressed

W. B. Edwards
A Notary Public in & for Broome Co N.Y.

State of New York
Broome County Clerk's Office } SS.

I Joseph M. Johnson Clerk of the County of Broome and of the Courts thereof the same being Courts of Record, do hereby Certify that W. B. Edwards Esq. whose name is subscribed to the certificate of the proof or acknowledgment of the annexed instrument, and thereon written, was at the time of taking the same, a Notary Public of said County, duly appointed and sworn, and authorized to take the same, That I am well acquainted with the hand writing of said Notary and verily believe that his signature to the said Certificate is genuine And that said Instrument is executed and acknowledged in conformity with the laws of this State. In Testimony whereof I have hereunto set my hand and affixed the Seal of this said County and Courts at Binghamton, the 26th day of February A.D. 1870

SEAL

D. M. Johnson Clerk.

I hereby certify that this Plat was on Record in the Register of Deeds Office in said County of Saginaw at 9 1/2 O'clock A. M. and recorded in Liber 38 of Deeds at Page 253

A.C. Bingham
Register

State of Michigan
Saginaw County } ss.

I Alton C. Bingham Register of Deeds in and for said County of Saginaw do hereby certify that this Plat is a correct copy of the Plat now on Record in this Office, having made said copy by the supervision of the Auditor General and compared the same carefully with the Original Plat on file in this Office.

Dated this 20th day of May 1911

Alton C. Bingham
Register of Deeds, Saginaw Co. Mich.

Compared for Record
Clerk, Aud Gen Dept.