

MAP OF HESS & BUNDY'S
ADDITION TO THE VILLAGE
OF
SALINA
JULY AD 1862

12221


Scale 300 FT = One inch

RIVER



SAGINAW

SEC 35

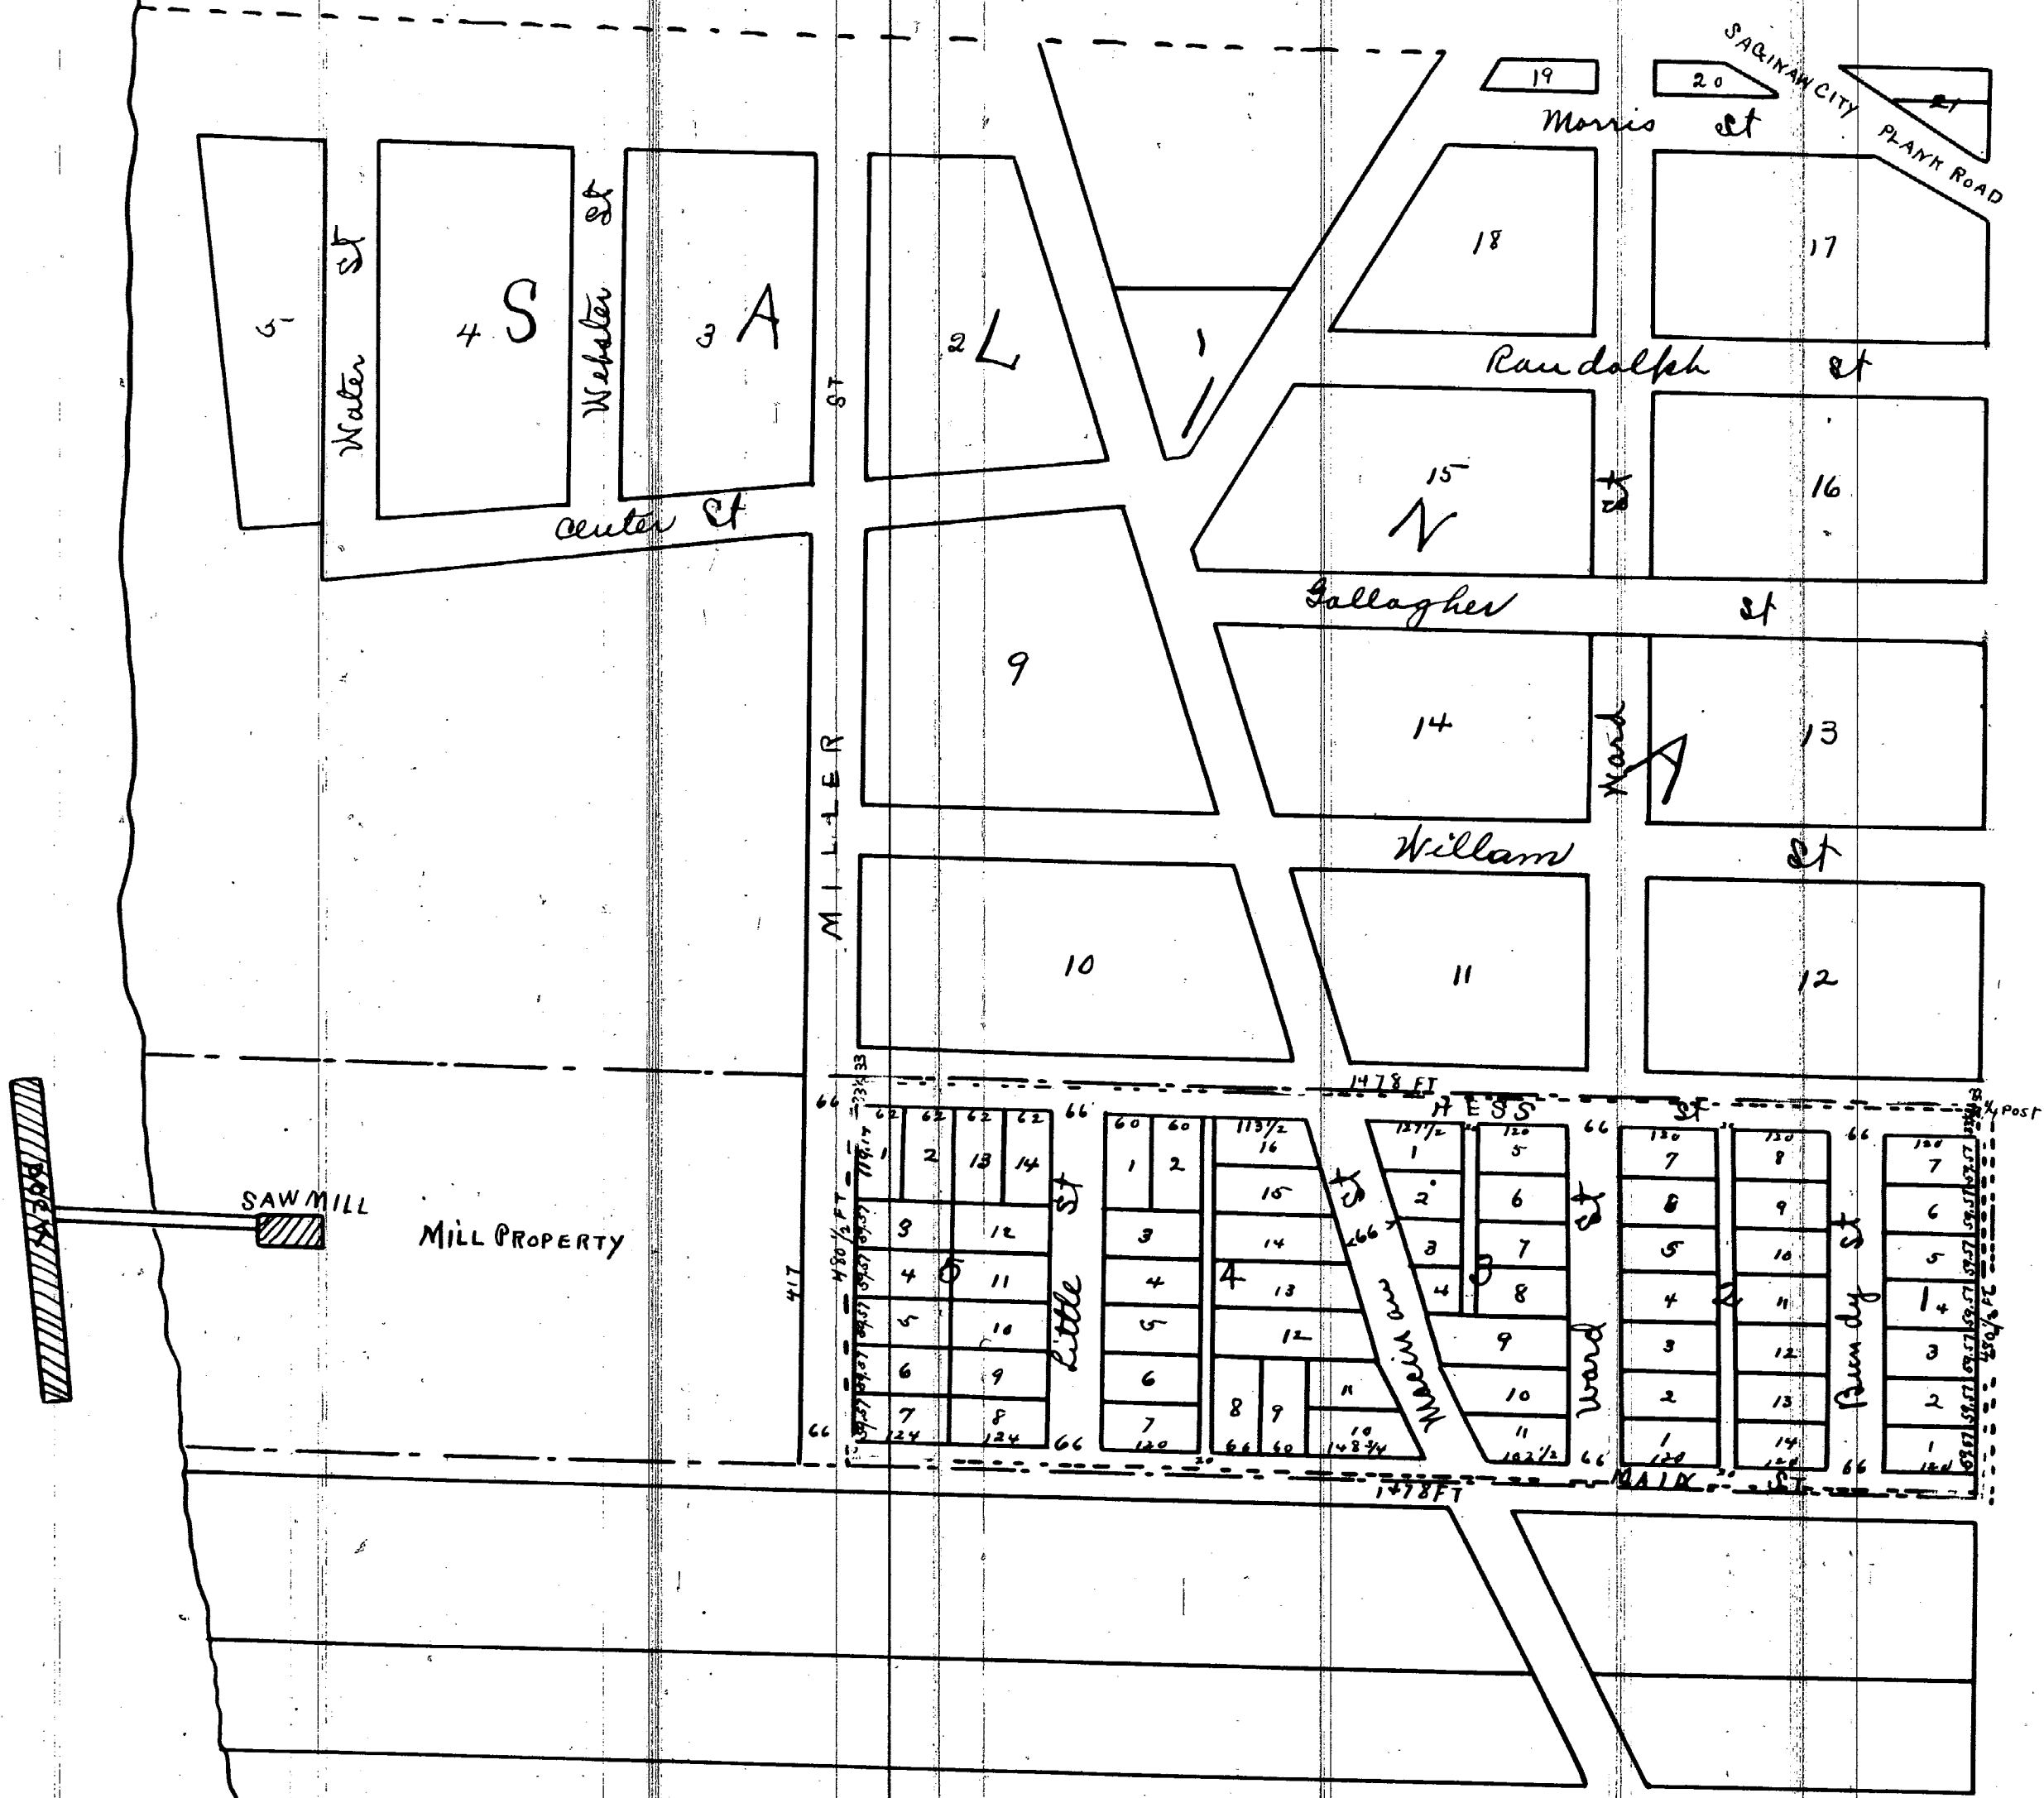

I do hereby certify that I surveyed a portion of the South East fractional Quarter of fractional Section thirty five (35) in Township No Twelve (12) North of Range 11th four (4) East. Known and described as follows: to wit: Beginning at the quarter corner on East side of Section thirty five (35) Thence West on East & West quarter line of Section (35) thirty five fourteen hundred and seventy eight feet (1478): Thence South parallel with East line of Section, four hundred and eighty and a half feet (480 1/2) Thence East parallel with the above described North line fourteen hundred and seventy eight feet (1478) to hole between section thirty five & thirty six. Thence North on said section line four hundred & eighty & a half feet (480 1/2) to place of beginning, and from such survey made the accompanying Map or Plat thereof as an Addition to the Village of Salina in the County of Saginaw, and that such survey and map or Plat of said Addition was made by direction and request of M. B. Hess & Jefferson F. Bundy the Proprietors of said land and Addition

State of Michigan }
Saginaw County } ss On this thirty first day of March A.D. 1863 before me a Notary Public in and for Saginaw County
Came A.P. Brewer Surveyor known to me to be the person described in and who executed the within Certificate and acknowledged that he executed the same.

Register Office }
Saginaw County } ss Received for Record May 26th A.D. 1863 and recorded in Lib. No 58 of Deeds on Page 15

I hereby certify that this Plat is a correct copy of the Plat now on Record in the Register of Deeds Office being made under the supervision of the Auditor General by tracing the Plat on Record and affixing thereto a carefully compared copy of the Certificate
Dated the 10th day of June 1911
Alton B. Hurd
Clerk and Gen. Supt.