


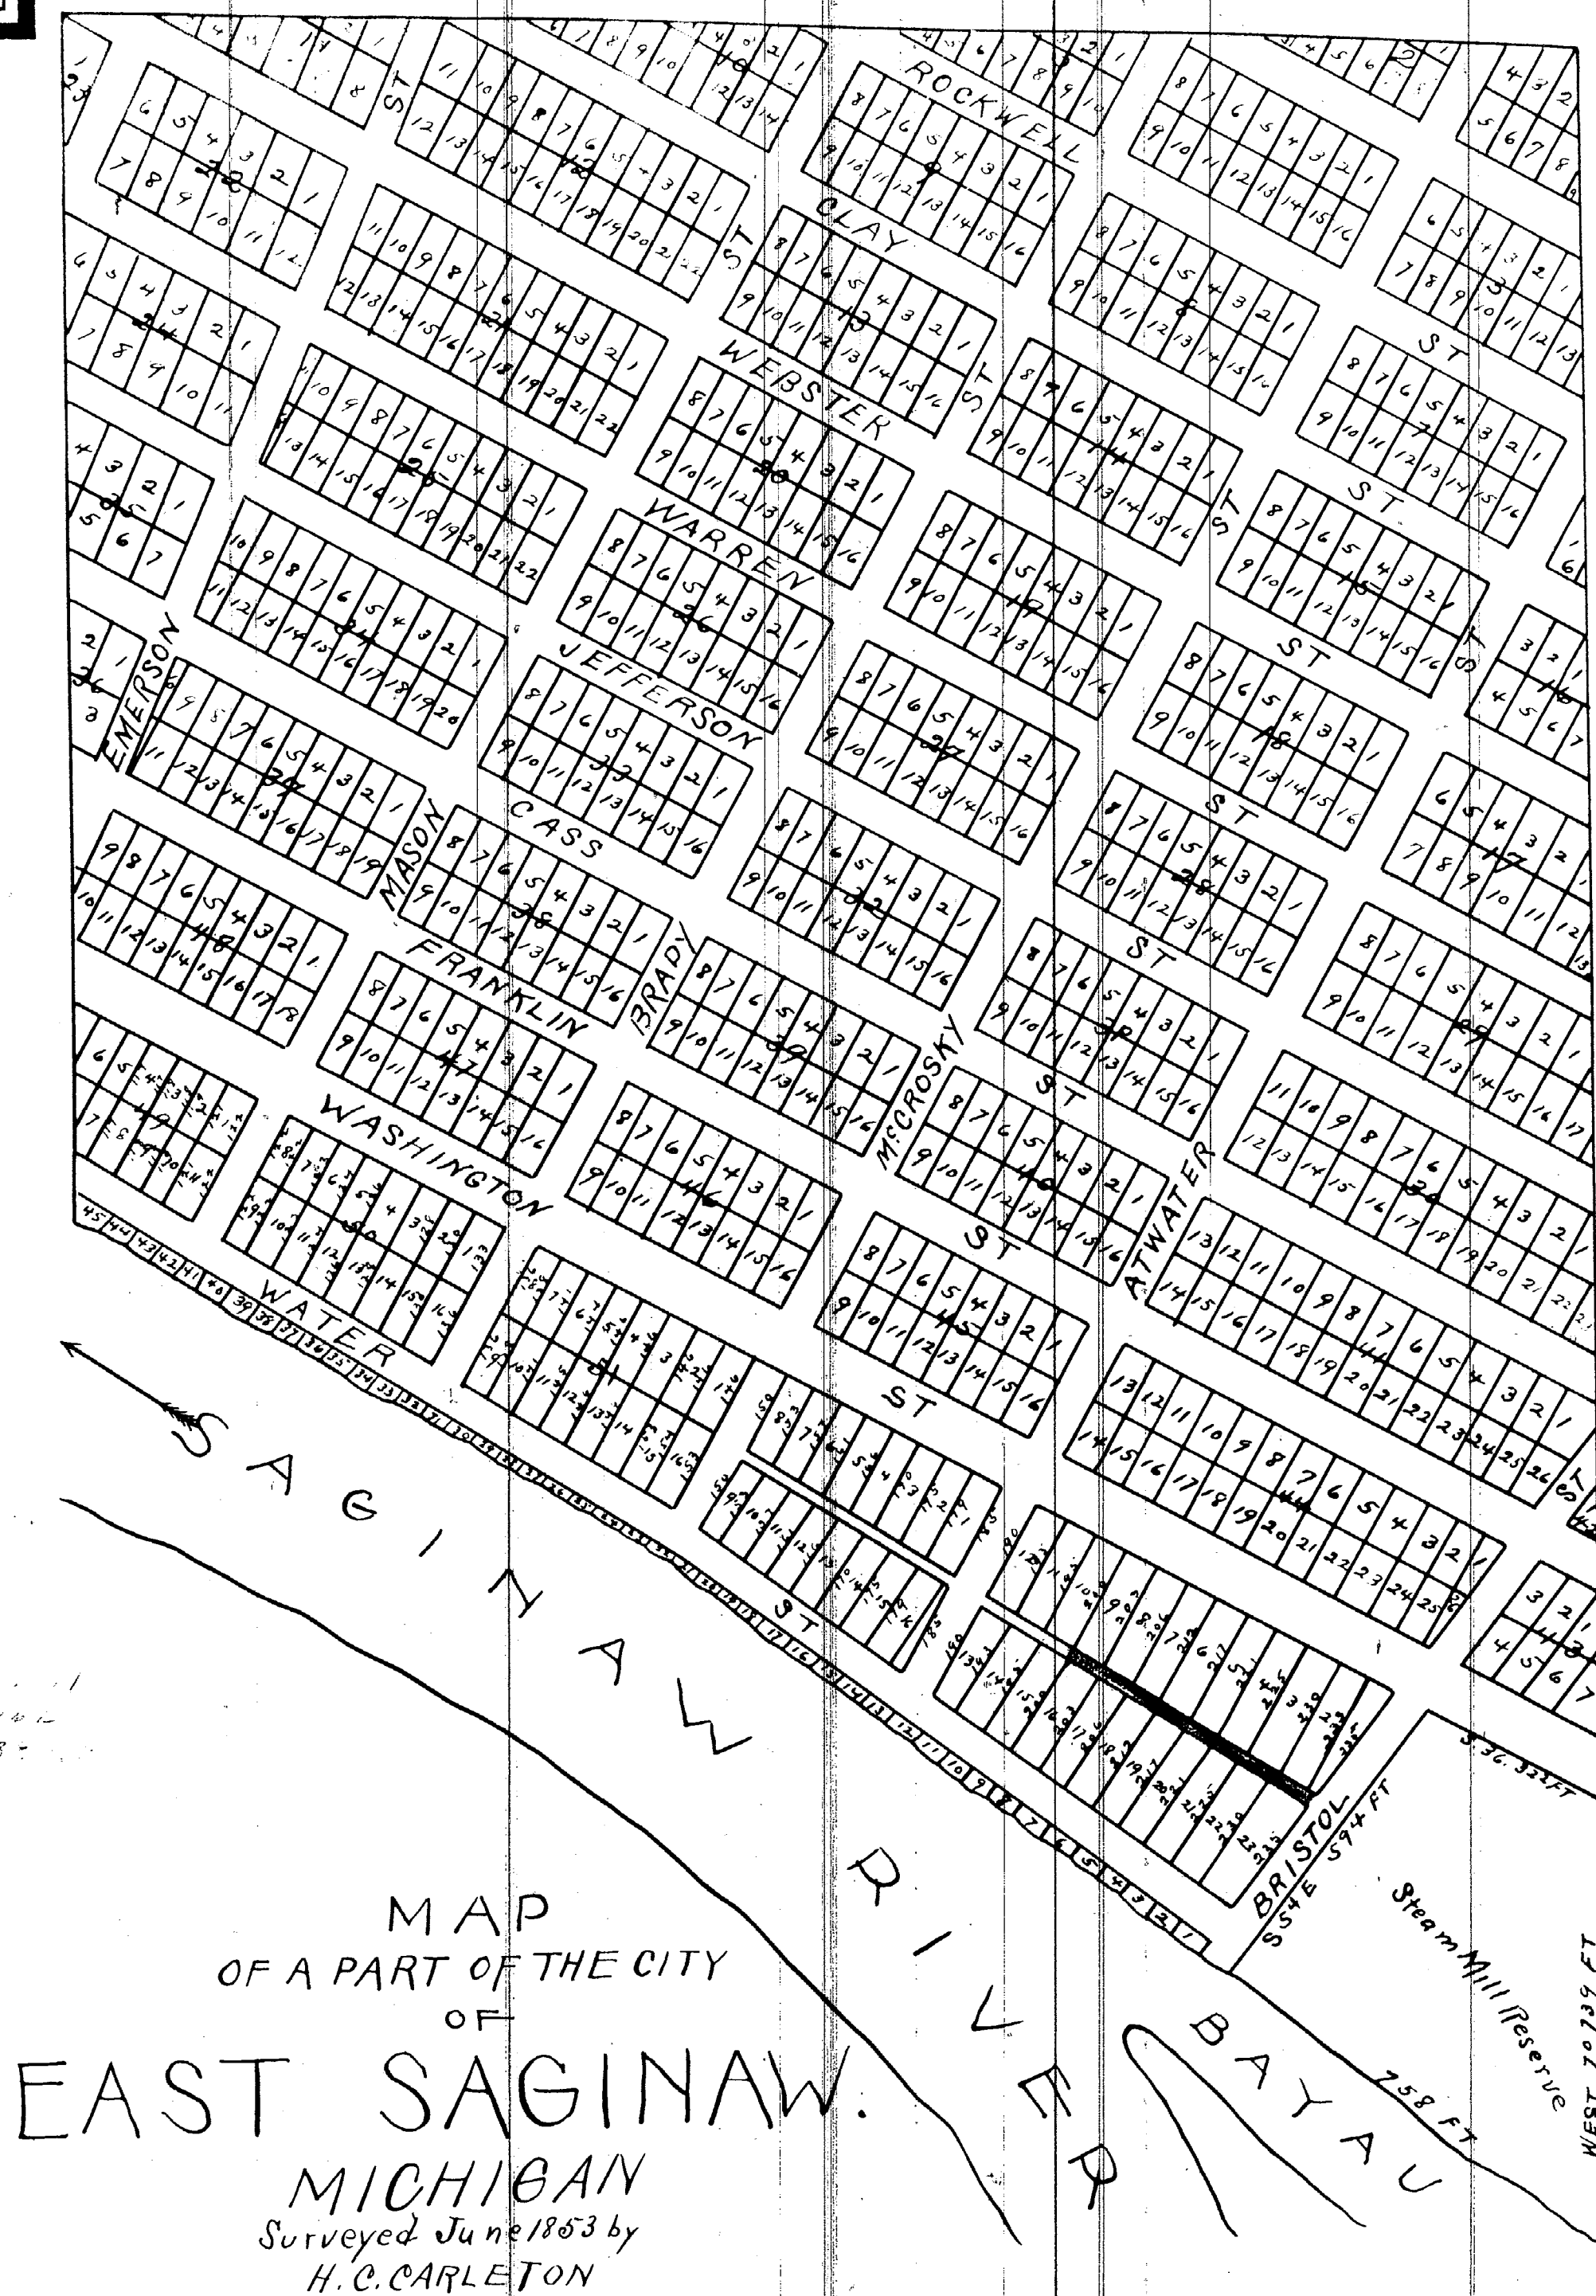

Plat of Emerson's Addition of a part of the City of East Saginaw
situate in the County of Saginaw State of Michigan, being the
South half of South East fractional quarter of Section Twenty
Four containing seventy six ¹/₄ Acres and the whole of the North
East quarter of Section Twenty Five containing One hundred
and five Acres all in Township Twelve North Range Four East
in presence of
J. P. Hayden
C. Garratt

Saml J. Atwater [Seal]

State of Michigan } ss.
Saginaw County }

Personally appeared before me a Notary Public
Samuel J. Atwater known to me to be the proprietor described
in who caused this map to be made & acknowledged that
the same is a true Plat of the Addition of the City of East
Saginaw as planned for him
Witness my hand this 28th day of January 1854

C. Garratt
Notary Public

Registers Office }
Saginaw County }

Received January 28/1854 at 1. O. C. P. M.
recorded in Record J. of Plots Page 243
C. Garratt
Register

I hereby certify that this Plat is a correct copy of the Plat now on Record in the Register of Deeds Office, being made under the supervision of the
Auditor General and affixing thereto a carefully compared copy of the Certificate.
Dated the 9th day of June 1911

Alton B. Ford
Clerk, Aud Gen Dept.