


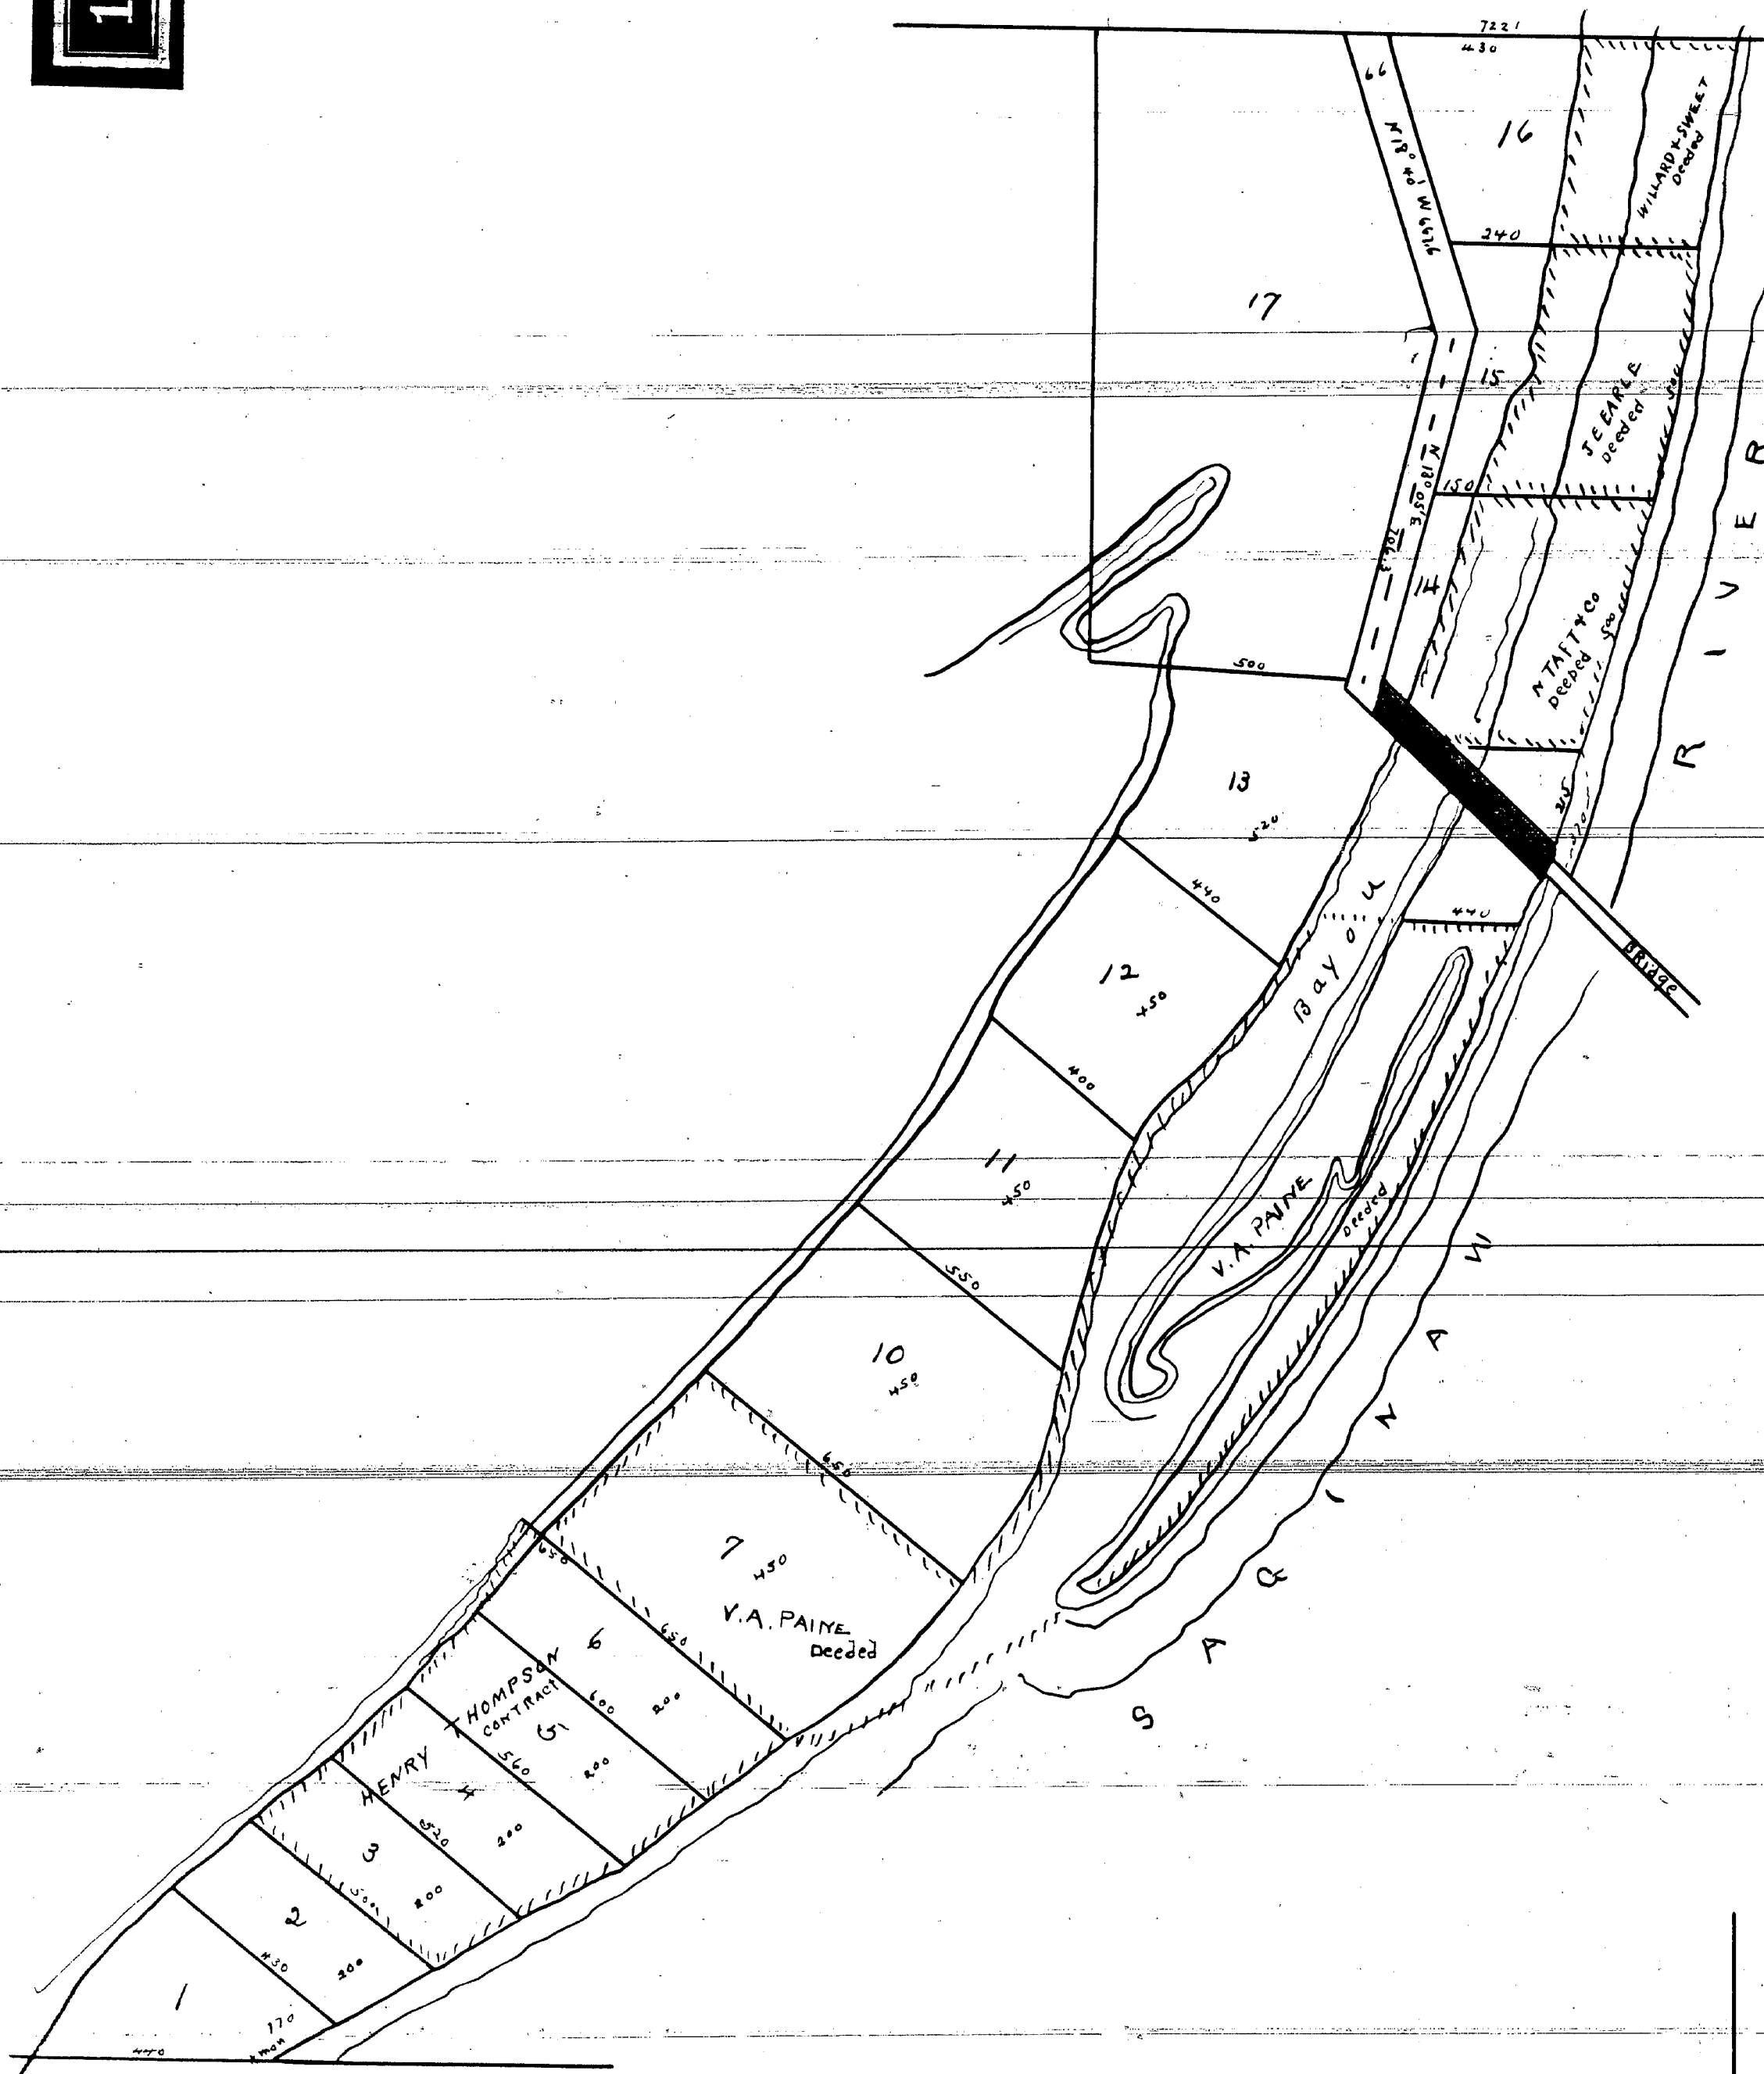

FOR A. J. LITTLE
JAN 17 1867

CITY OF SAGINAW
FEBRUARY 15 1867

A Plat of a Subdivision of the JAMES RILEY RESERVATION IN TOWN 12 NORTH OF RANGE 4 EAST IN SAGINAW COUNTY MICH to be known as "HOYT'S SUBDIVISION of the JAMES RILEY RESERVE" The portions with shaded boundaries on the map have been sold by the proprietor to the parties whose names are marked on the Lots. The lots sold and bounded on the water are sold only as far as the shaded portion extends except where bounded on the Main River. The figures indicating distances denote the distance in feet and hundredths of a foot and the courses of the several streets and lines are as stated on the Plat. This Plat is executed and acknowledged for the purpose of Recording the same as a Town Plat pursuant to the Statutes of Michigan.

Signed and Sealed
in the presence of

L. C. Stone

James P. Brown

Jesse Hoyt [L.S.]
By his Atty in fact W. L. Little

Thos. E. Morris [L.S.]
Surveyor

State of Michigan }
Saginaw County } ss

On this Eleventh day of April A.D. 1867 before me a Notary Public in and for said county personally came William L. Little Attorney in fact for Jesse Hoyt and Thomas E. Morris, the Surveyor who executed this Plat and the said Little acknowledged that he executed the same as the free act and deed of said Jesse Hoyt and said Morris acknowledged that he executed the same freely and both acknowledge the execution of the same for the purposes above expressed.


James P. Brown
Notary Public
Saginaw Co.,
Mich

Scale 300 ft per inch

Register's Office }
Saginaw County } ss

Rec'd for Record April 12th 1867 at 2 O'clock P.M.
and Recorded in Liber 38 of Records on Page 137

A. B. Bingham
Register

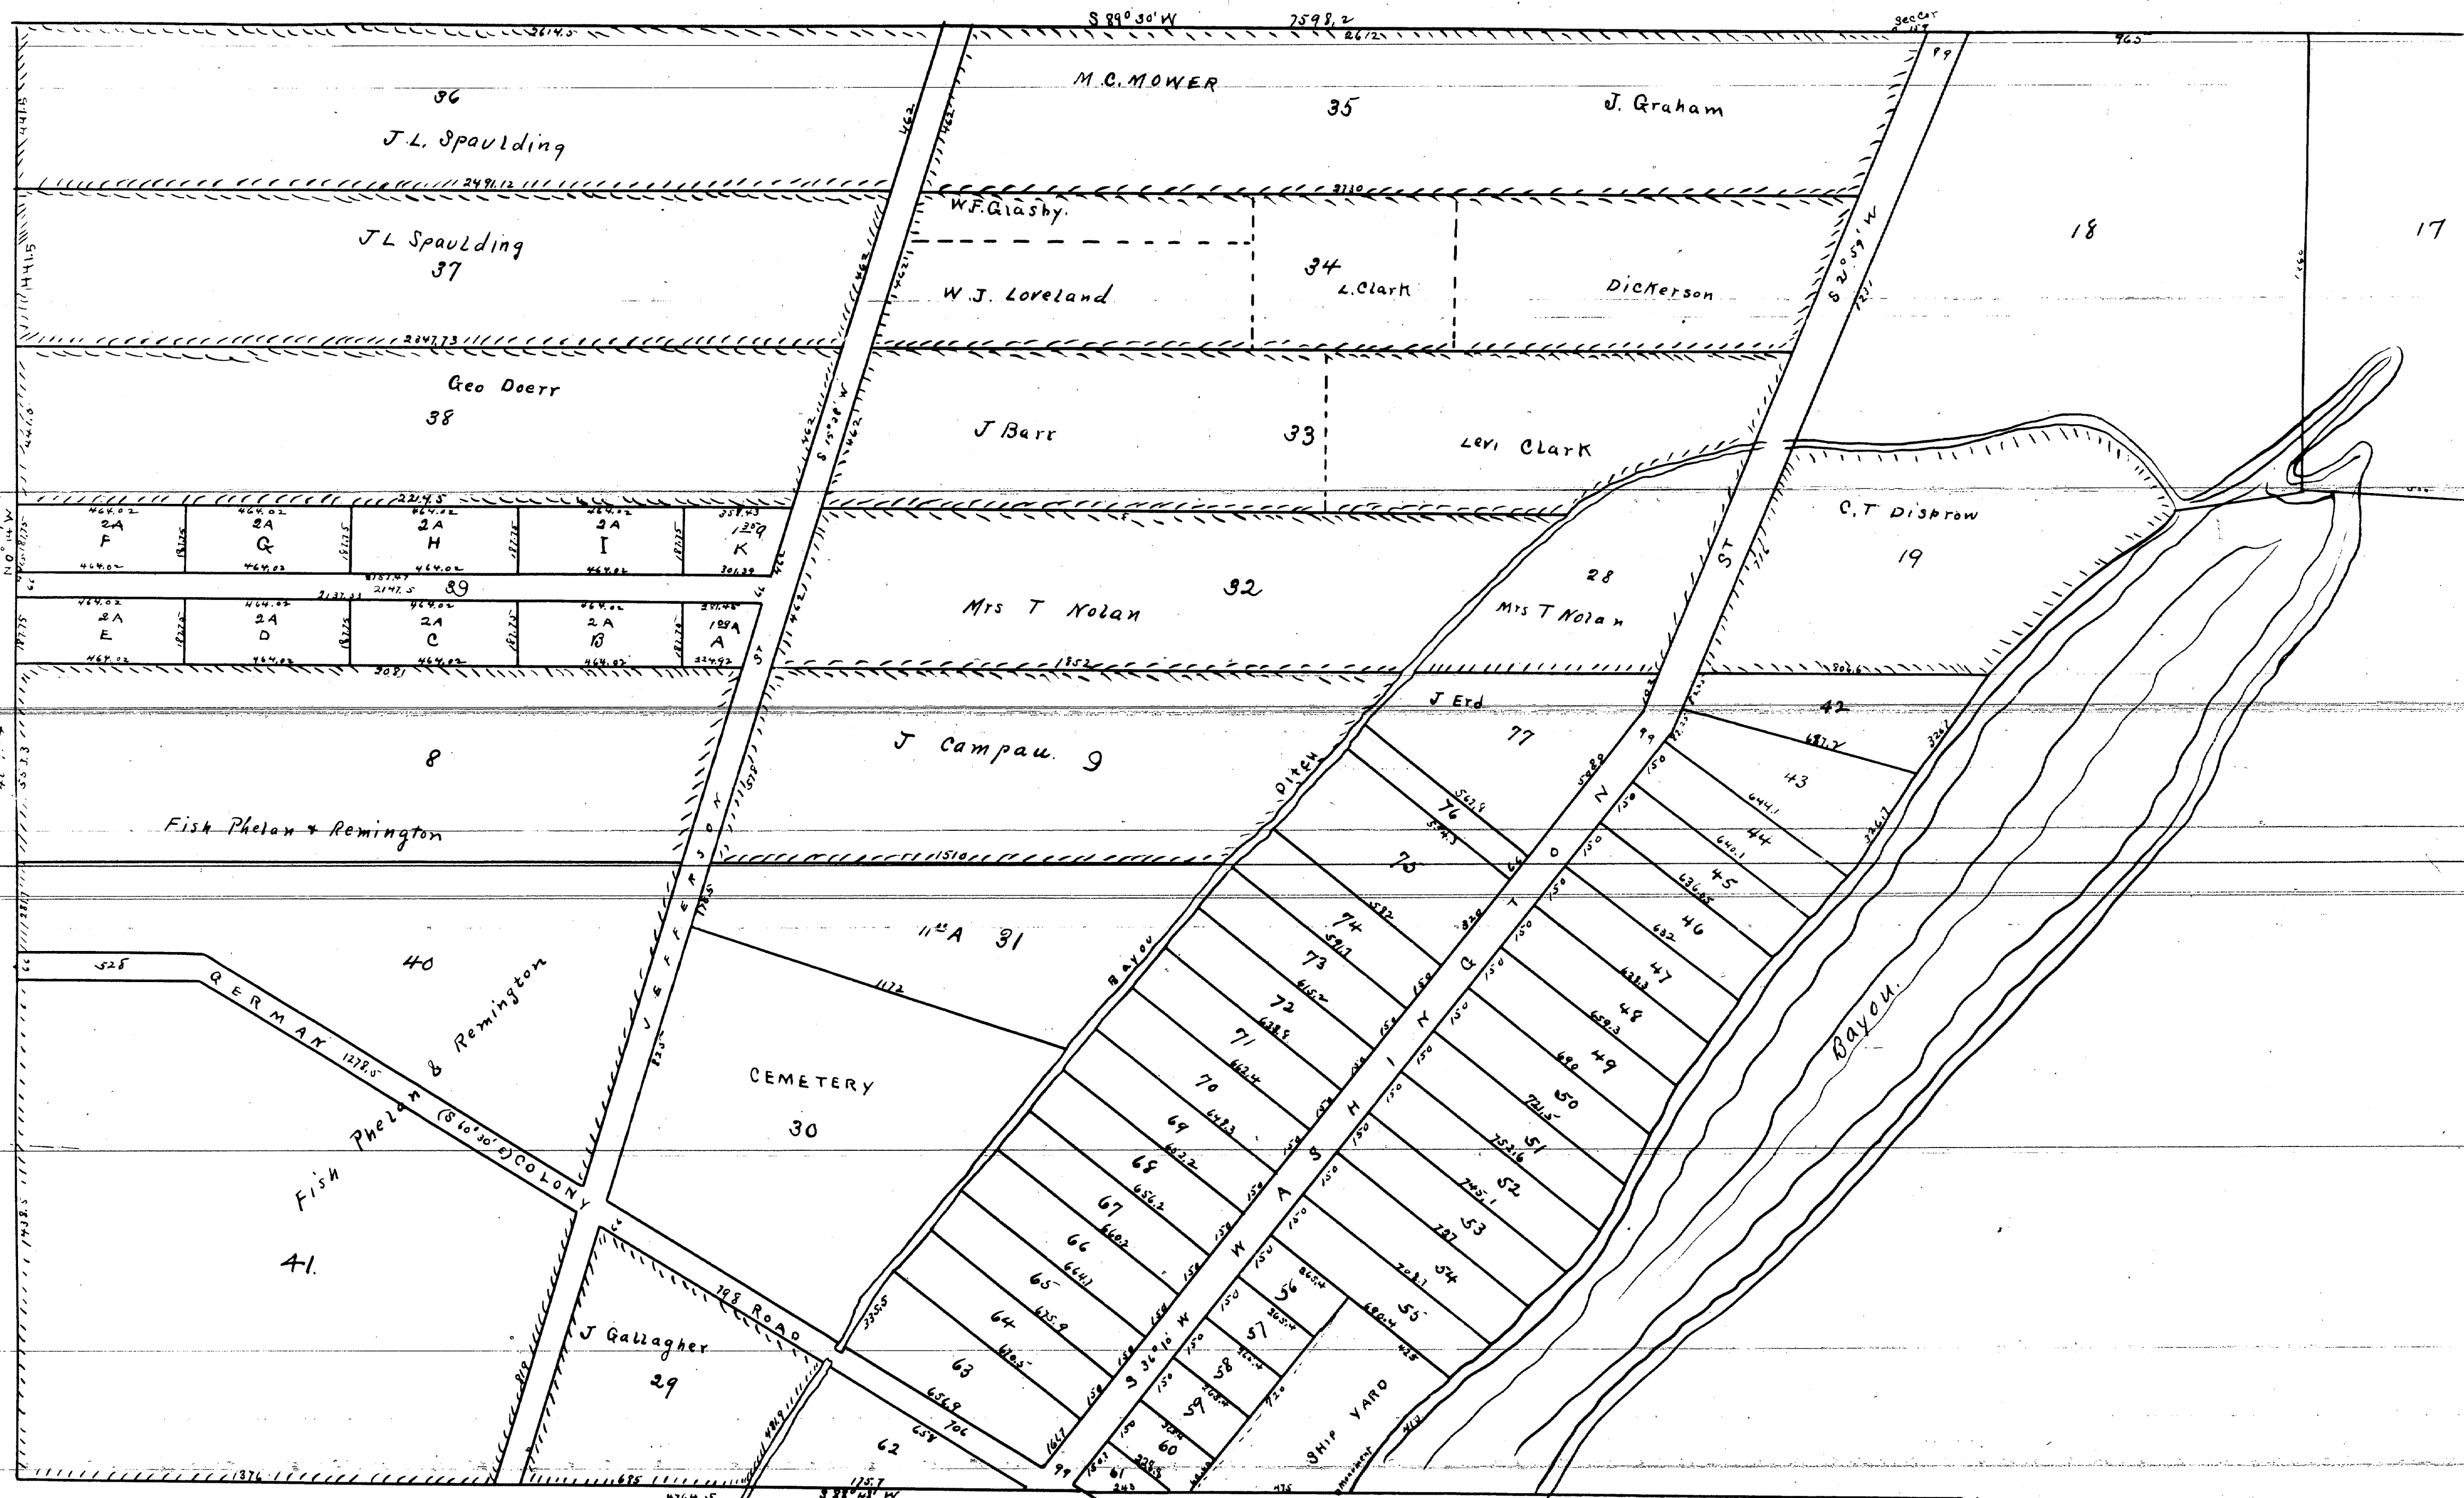

I hereby certify that this Plat is a correct copy of the Plat now on Record in the Register of Deeds Office, being made under the supervision of the Auditor General by tracing the Plat on Record and Affixing hereto a carefully compared copy of the Certificate
 Dated the 20th day of June 1911
 Alton B. Shurd.
 Clerk, Aud Gen Dept.