

Register Office }
Saginaw County } ss. Received for Record August 24
1864 at 11 1/2 O'clock A.M. and Recorded in
Lib. N^o 38 of Plats and Maps Page 67

Geo. W. Lator
Register


Plot
of

FARRAND'S ADDITION

to the City of

EAST SAGINAW.

Scale 100 ft = 1 inch

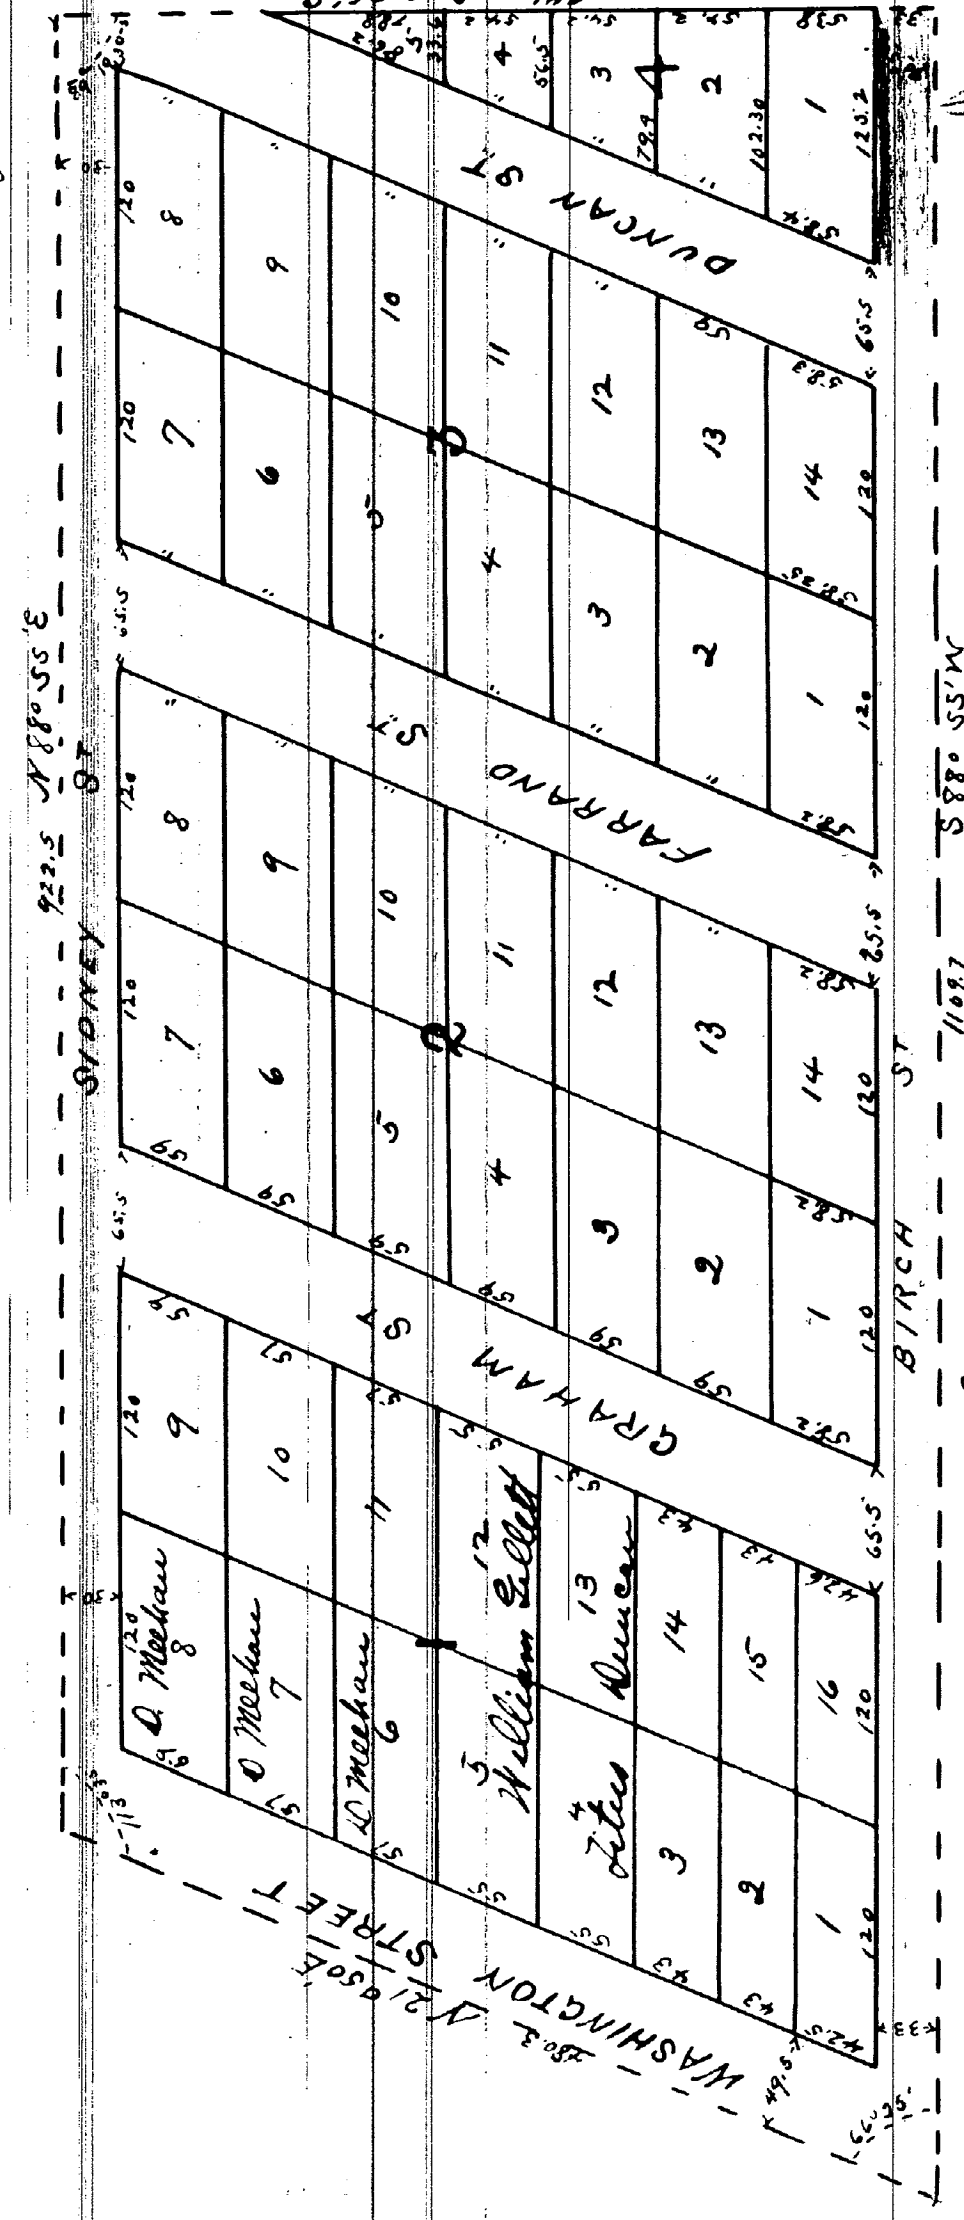

To fix the point taken as the place of beginning commence at the intersection of the North line of Section 35 01/2 N 12 1/2 E with the center line of Washington St. from monument at point of intersection. Thence N 21° 00' E along the center line of Washington St. 147 8 1/2 feet to the South West corner of the lands here platted which points to be taken as the place of beginning of parcel N 21° 00' E along the center line of Washington St. 480 2 1/2 feet Thence N 88° 1/4 E along the North line of lot 34 James Riley Reservation 922 2 1/2 feet Thence S 0° 00' E 44 1/2 feet to the South boundary of said lot Thence S 88° 1/4 E on the South line of lot 34 1109 7/8 feet to the place of beginning

I hereby certify that this Plat is a correct copy of the Plat now on Record in the Register of Deeds Office being made under the supervision of the Auditor General by tracing the Platon Record and affixing thereto a carefully compared copy of the Certificate

Dated the 7th day of June 1911

Alton B. Shurd
Clark and Gen. Supt.

The land here platted is the West part of Lot thirty four of the James Riley Reservation "So called" in the City of East Saginaw Michigan which is bounded by a line described as follows: To fix the point to be taken as the place of beginning commence at the intersection of the North line of Section thirty four (34) Town thirty six (36) Range four (4) East with the center line of Washington St. from monument at point of intersection. Thence N 21° 00' E along the center line of said Washington St. 478 8 1/2 feet to the South West corner of the lands here platted which points to be taken as the place of beginning Thence N 21° 00' E along the center line of said Washington St. 480 2 1/2 feet Thence N 88° 1/4 E on the South line of lot 34 James Riley Reservation 922 2 1/2 feet Thence S 0° 00' E 44 1/2 feet to the South boundary of said lot Thence S 88° 1/4 E on the South line of lot 34 1109 7/8 feet to the place of beginning Said land being the property of James C. Farrand Daniel Mechem Titus Duncan & William Gillett Each lot upon the Plat is of the dimensions as designated on the Plat. The figures upon the Plat indicating distances represent the number of feet and decimal parts of feet

This Plat is now executed by said James C. Farrand & Daniel Mechem, Titus Duncan and William Gillett in their own right as the proprietors thereof and by William B. Sears Esq. Attorney at Law for the purpose of filing placed upon record as a City Plat by the Clerk of Grand Jurisdiction "to the City of East Saginaw according to the Statute.

In presence of
Wm R. Webber
J. M. Smith

James C. Farrand [L-S]

Daniel Mechem [L-S]

Titus Duncan [L-S]

William Gillett [L-S]

Wm B. Sears [L-S]

Saginaw

State of Michigan } ss. On this 24th day of June A.D. 1864 before
County of Saginaw } we the undersigned Public in and for said County personally
came Minnie C. Farrand, Daniel Mechem, Titus Duncan and
William Gillett proprietors and William B. Sears Surveyor
and acknowledged the execution of the Plat according
to the Statute
In witness whereof I have hereunto set my hand and official
Seal the day and year above written

{SEAL}

J. M. Smith Notary Public
Saginaw Co. Mich.