

12229


Glasby and Gallagher's Addition to the Village of East Saginaw

Situated on the North half of Section Nineteen (19) Township Twelve North Range Five East of Saginaw County and State of Michigan. All distances given in Chains and Links. Scale of fourteen Rods to the Inch. Surveyed December A.D. 1855 by D.A. Pettibone

I hereby certify that this Plat is a correct copy of the Plat now on Record in the Register of Deeds Office being made under the supervision of the Auditor General by tracing the Plat on Record and affixing thereto a carefully compared copy of the Certificate

Dated the 7th day of June 1911
Alton B. Wood
Clerk, Aud Gen Dept

Register Office
Saginaw County
Filed for Record February 9th 1856 at 5 P.M. Recorded in Lib. of Deeds page 177 J. Parvick
Register

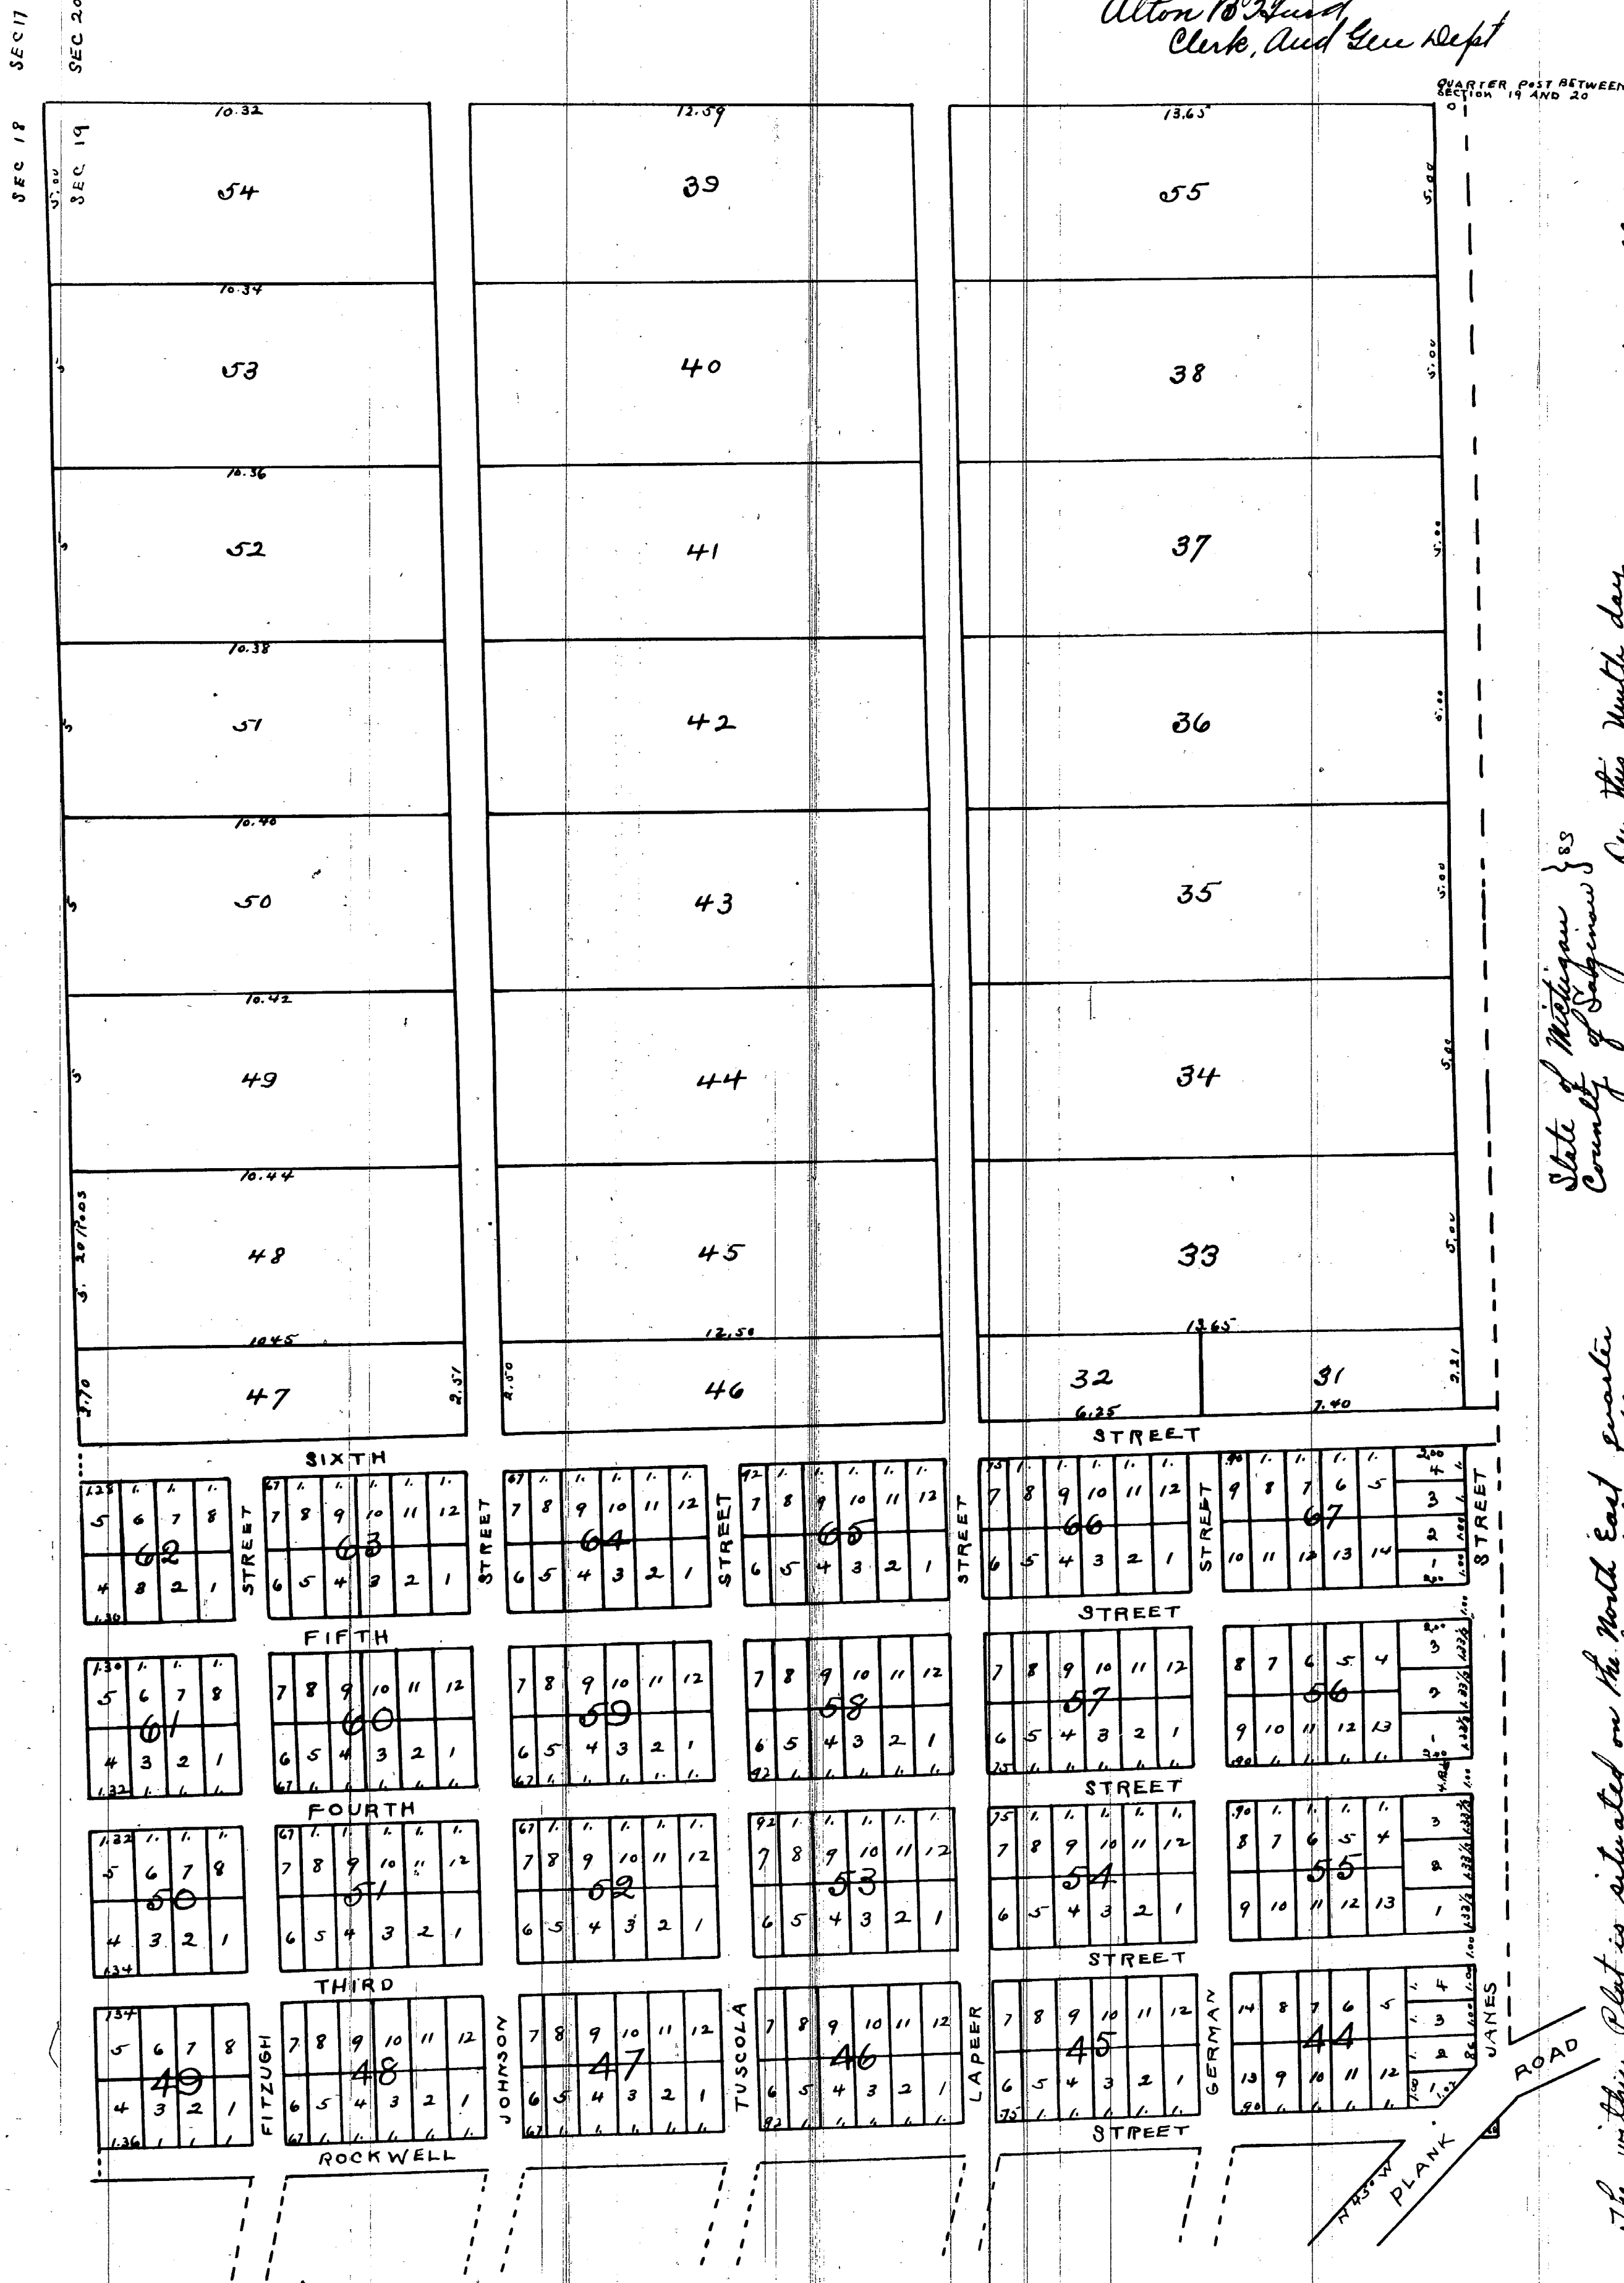

State of Michigan }
County of Saginaw }

See this with day of February A.D. 1856 before me personally appeared John Gallagher and William Glasby known to me to be the persons who executed the within Plat and the adjoining explanation and acknowledged that they executed the same for the uses & purposes within mentioned

Wm L. Webster
Notary Public
Saginaw Co
Michigan

The within Plat is situated on the North East quarter of Section Nineteen and the East half of the North West quarter of said Section situated in Township Twelve North Range Five East, the width of the streets and the size of the lots appear from the figures on the within plat and the explanation of the Surveyor within given under our hands & seals at East Saginaw this with day of February A.D. 1856

William & Glasby [L.S.]
John Gallagher [L.S.]

Wm L. Webster
C. H. Gage

*Saginaw Co.
12229*

NO. D-886
AN ORDINANCE
TO VACATE A PORTION OF MARTHA
STREET AND RESERVE AN EASEMENT
THEREIN FOR PUBLIC UTILITIES

The City of Saginaw Ordains:

Section 1. That Martha Street from the westerly line of Sheridan Avenue to the easterly line of Sheridan Place be, and the same is hereby vacated, subject to the easement hereinafter reserved.

Section 2. That there is reserved in the portion of the street vacated hereby an easement for public utilities to the same extent as though said street had not been vacated.

Section 3. That the Map of the City of Saginaw is hereby amended accordingly.

Section 4. That this ordinance shall take effect July 10, 1969.
Enacted: June 30, 1969.

WARREN C. LIGHT
Mayor


F. B. NIEDERSTADT
City Clerk

I, F. B. NIEDERSTADT, Clerk of the City of Saginaw, do hereby certify that the above is a true and correct copy of Ordinance No. D-886 which was enacted by the Council of the City of Saginaw at a regular meeting held June 30, 1969, and which vacates a portion of Martha Street in Glasby, Gallagher, and Little's Addition in the City of Saginaw.

[Signature]

*Sketched
Page
12229*

670-8-3
6-269

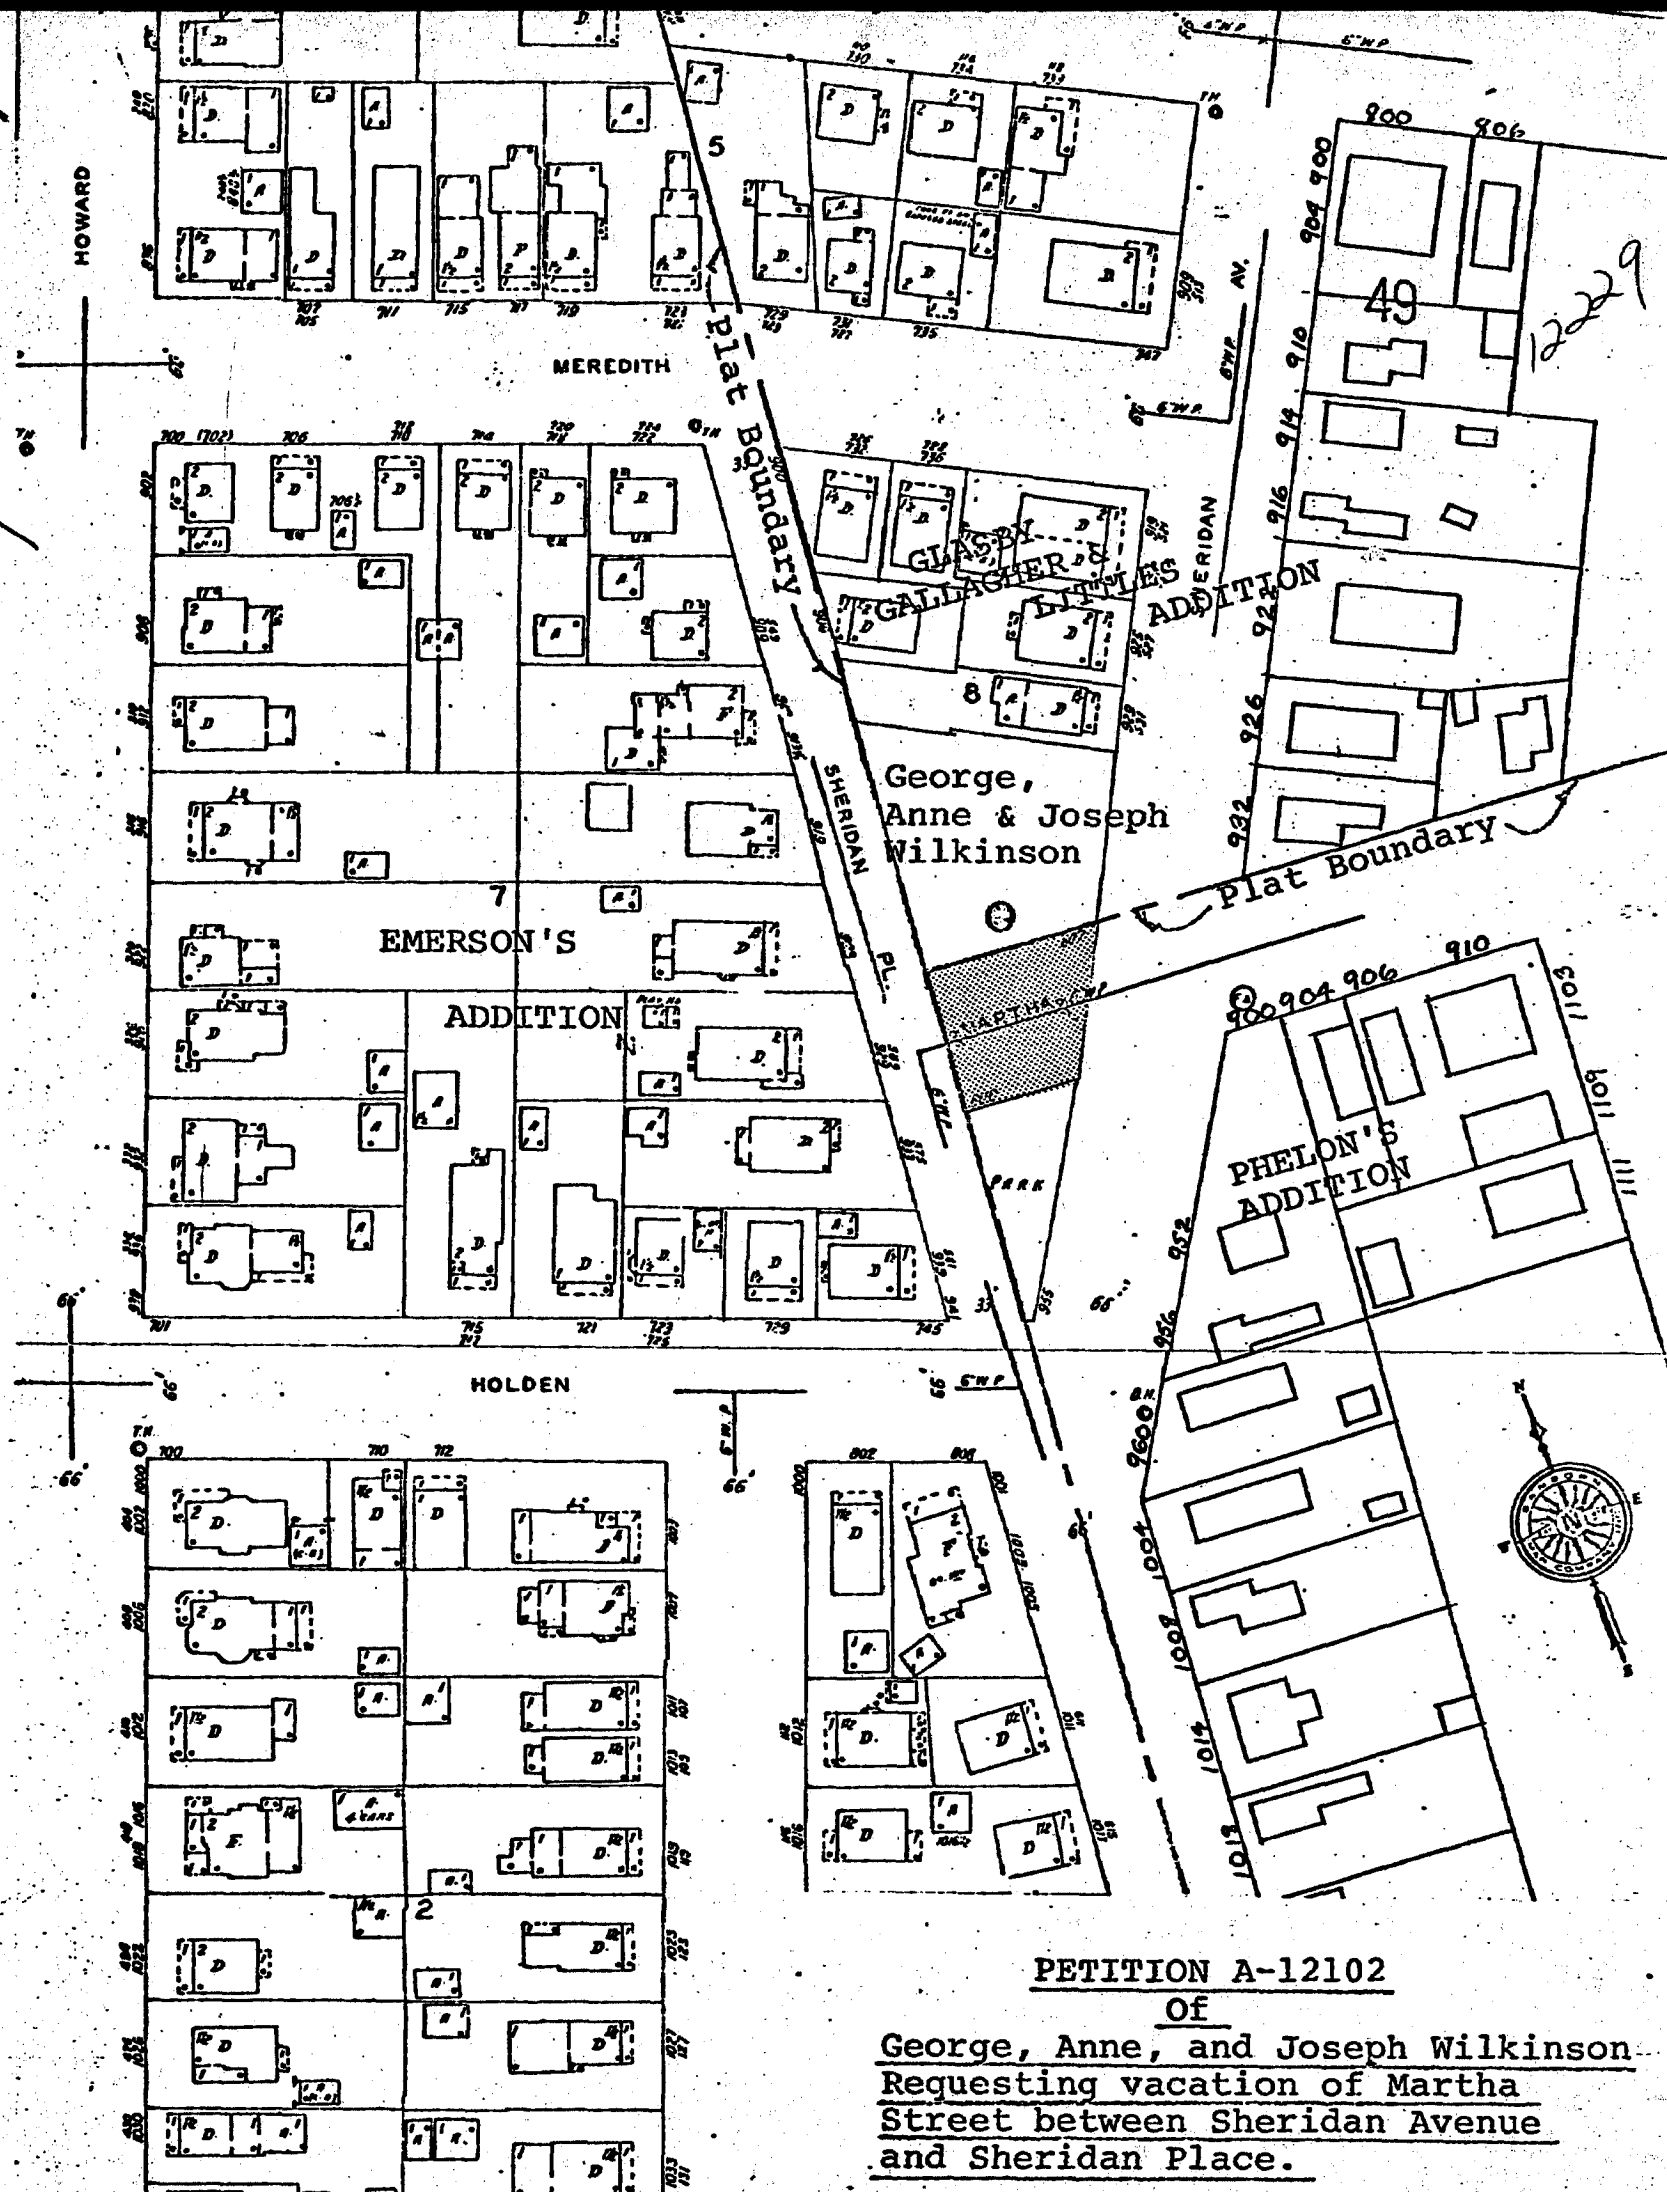

LEGEND
 Street Petitioned to be Vacated.
 Petitioner

PETITION A-12102
OF
George, Anne, and Joseph Wilkinson
Requesting vacation of Martha
Street between Sheridan Avenue
and Sheridan Place.

DEPARTMENT OF COMMUNITY DEVELOPMENT