


MAP
OF
D G HOLLAND'S SUB-DIVISION OF LOT 1
IN THE
ENGLISH ADDITION
TO THE
CITY OF EAST SAGINAW
MICHIGAN

Scale 100 FT = One Inch

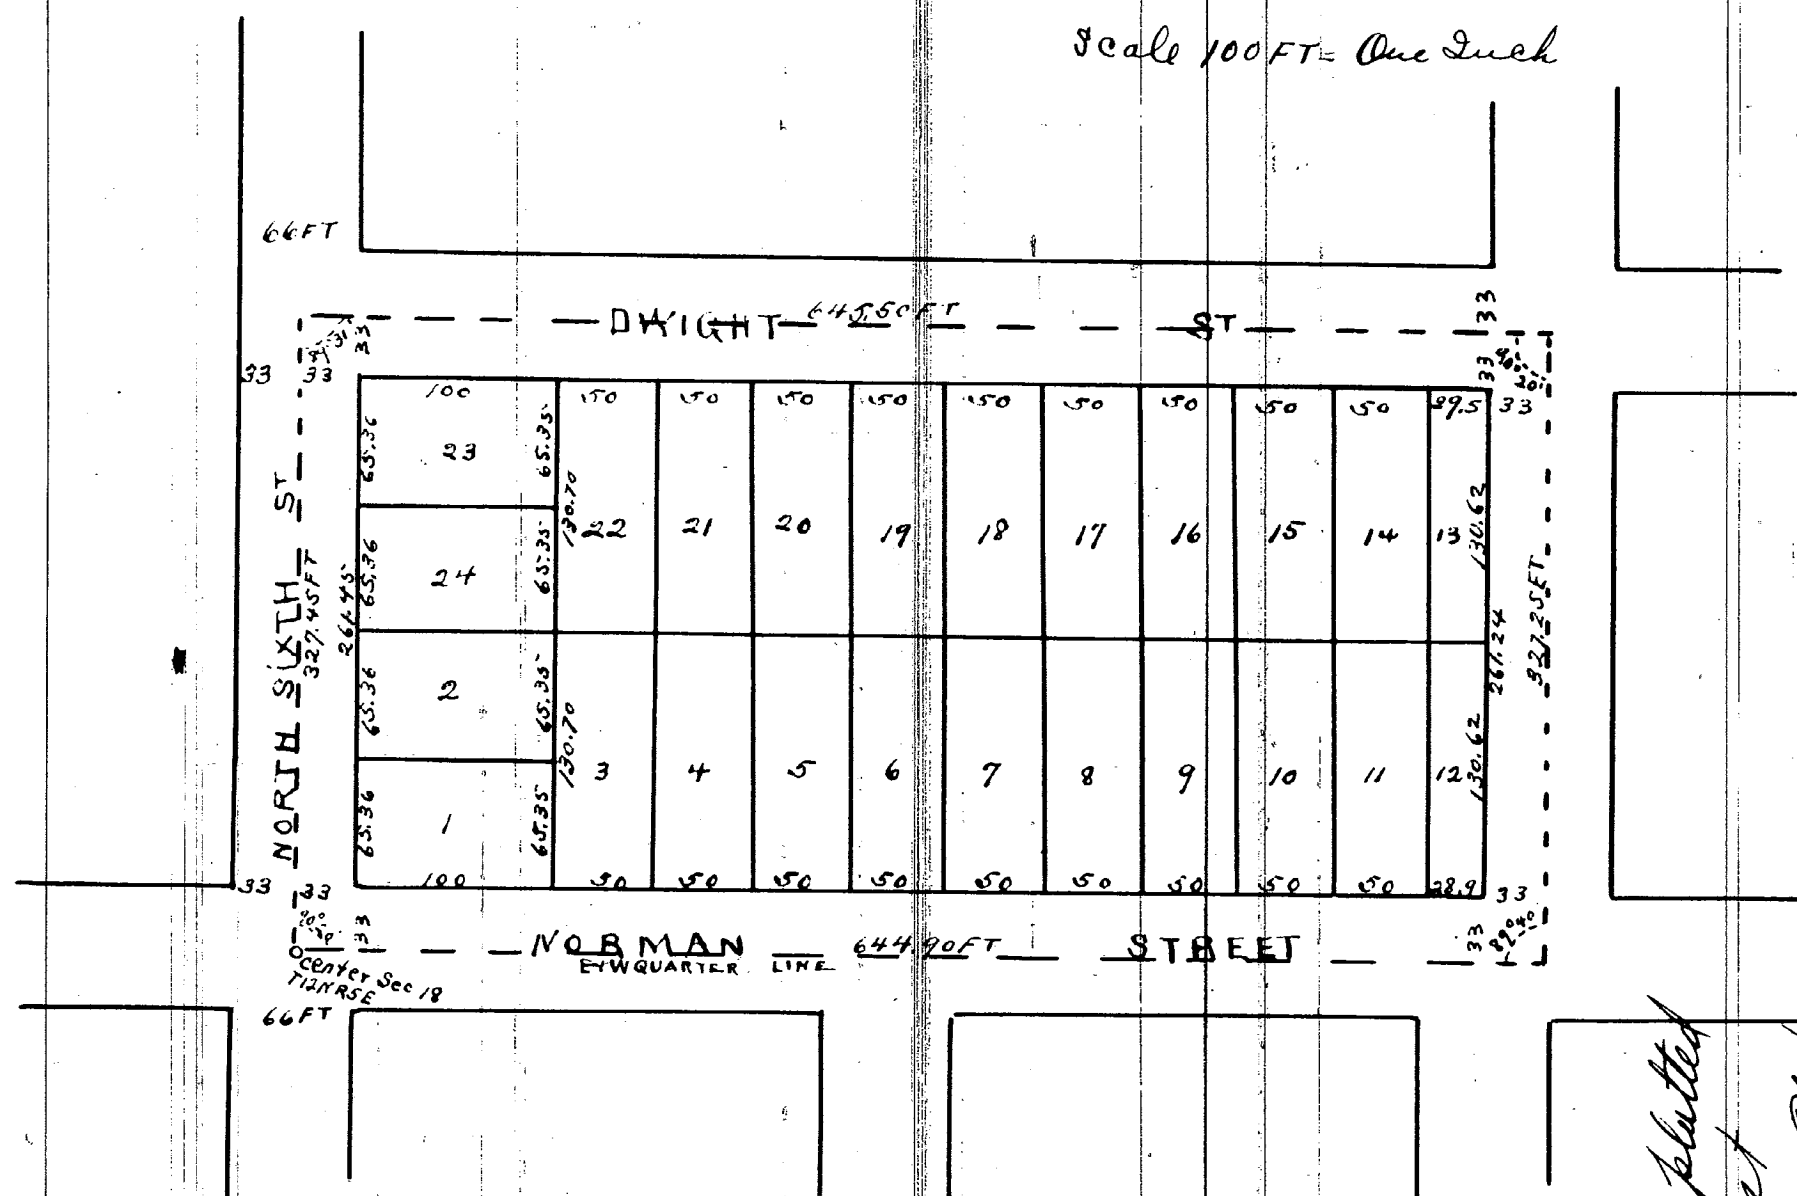

Register Office }
Saginaw County } ss

Received for Record August 29 1866
at 4 O'clock P.M. and Recorded in Lib. N^o 38
of Deeds & Maps Plat Page 121

Jas. M. Gater
Register

Description

The Land laid out or platted on the within Map comprises Lot one (1) in "English's Addition" to the City of East Saginaw, Saginaw County, State of Michigan and is more particularly described as follows

Commencing at the Center of Section Eighteen (18) Town 12 N R 5 E Thence East on the quarter line 644.90 feet Thence North 327 $\frac{25}{100}$ feet Thence West 645 $\frac{50}{100}$ feet to the intersection of the N & S quarter line Thence South along the quarter line 327 $\frac{40}{100}$ feet to the place of beginning

State of Michigan }
County of Saginaw } ss

On this 21st day of May in the year one thousand eight hundred and sixty six, before me the subscriber a Notary Public in and for said County personally appeared Dwight G. Holland and William B. Sears, to me known to be the same persons described in and who executed the within instrument, and acknowledged that they executed the same for the purposes therein set forth

[SEAL]

M. N. Allard
Notary Public
Saginaw County
Michigan

I show all men by these Presents that the Land laid out or platted on the within Map is owned by D. G. Holland of the City of East Saginaw Saginaw County & State of Michigan that the said Map or Plat is now executed by the said D. G. Holland as proprietor and W. B. Sears as Surveyor in accordance with the provisions of an act to provide for recording Town Plats and for vacating the same in certain cases and the Acts when duty thereto and for the purpose of being recorded as D. G. Holland's Sub-Division of Lot 1 in English's Addition to the City of East Saginaw Michigan the size of the lot and the width of the street are given on said Map in feet and hundredths of a foot In witness whereof we have hereunto set our hands and seals this 21st day of May A. D. One thousand eight hundred and sixty six

D. G. Holland & L. S.

W. B. Sears L. S.

In presence of
Robt. H. Wardenman
M. N. Allard

I hereby certify that this Plat is a correct copy of the Plat now on Record in the Register of Deeds Office, being made under the supervision of the Auditor General by tracing the Plat on Record and affixing thereto a carefully compared copy of the Certificate.

Dated the 10th day of June 1911.

Atton. B. Sturd
Clerk, Aud Gen Dept.