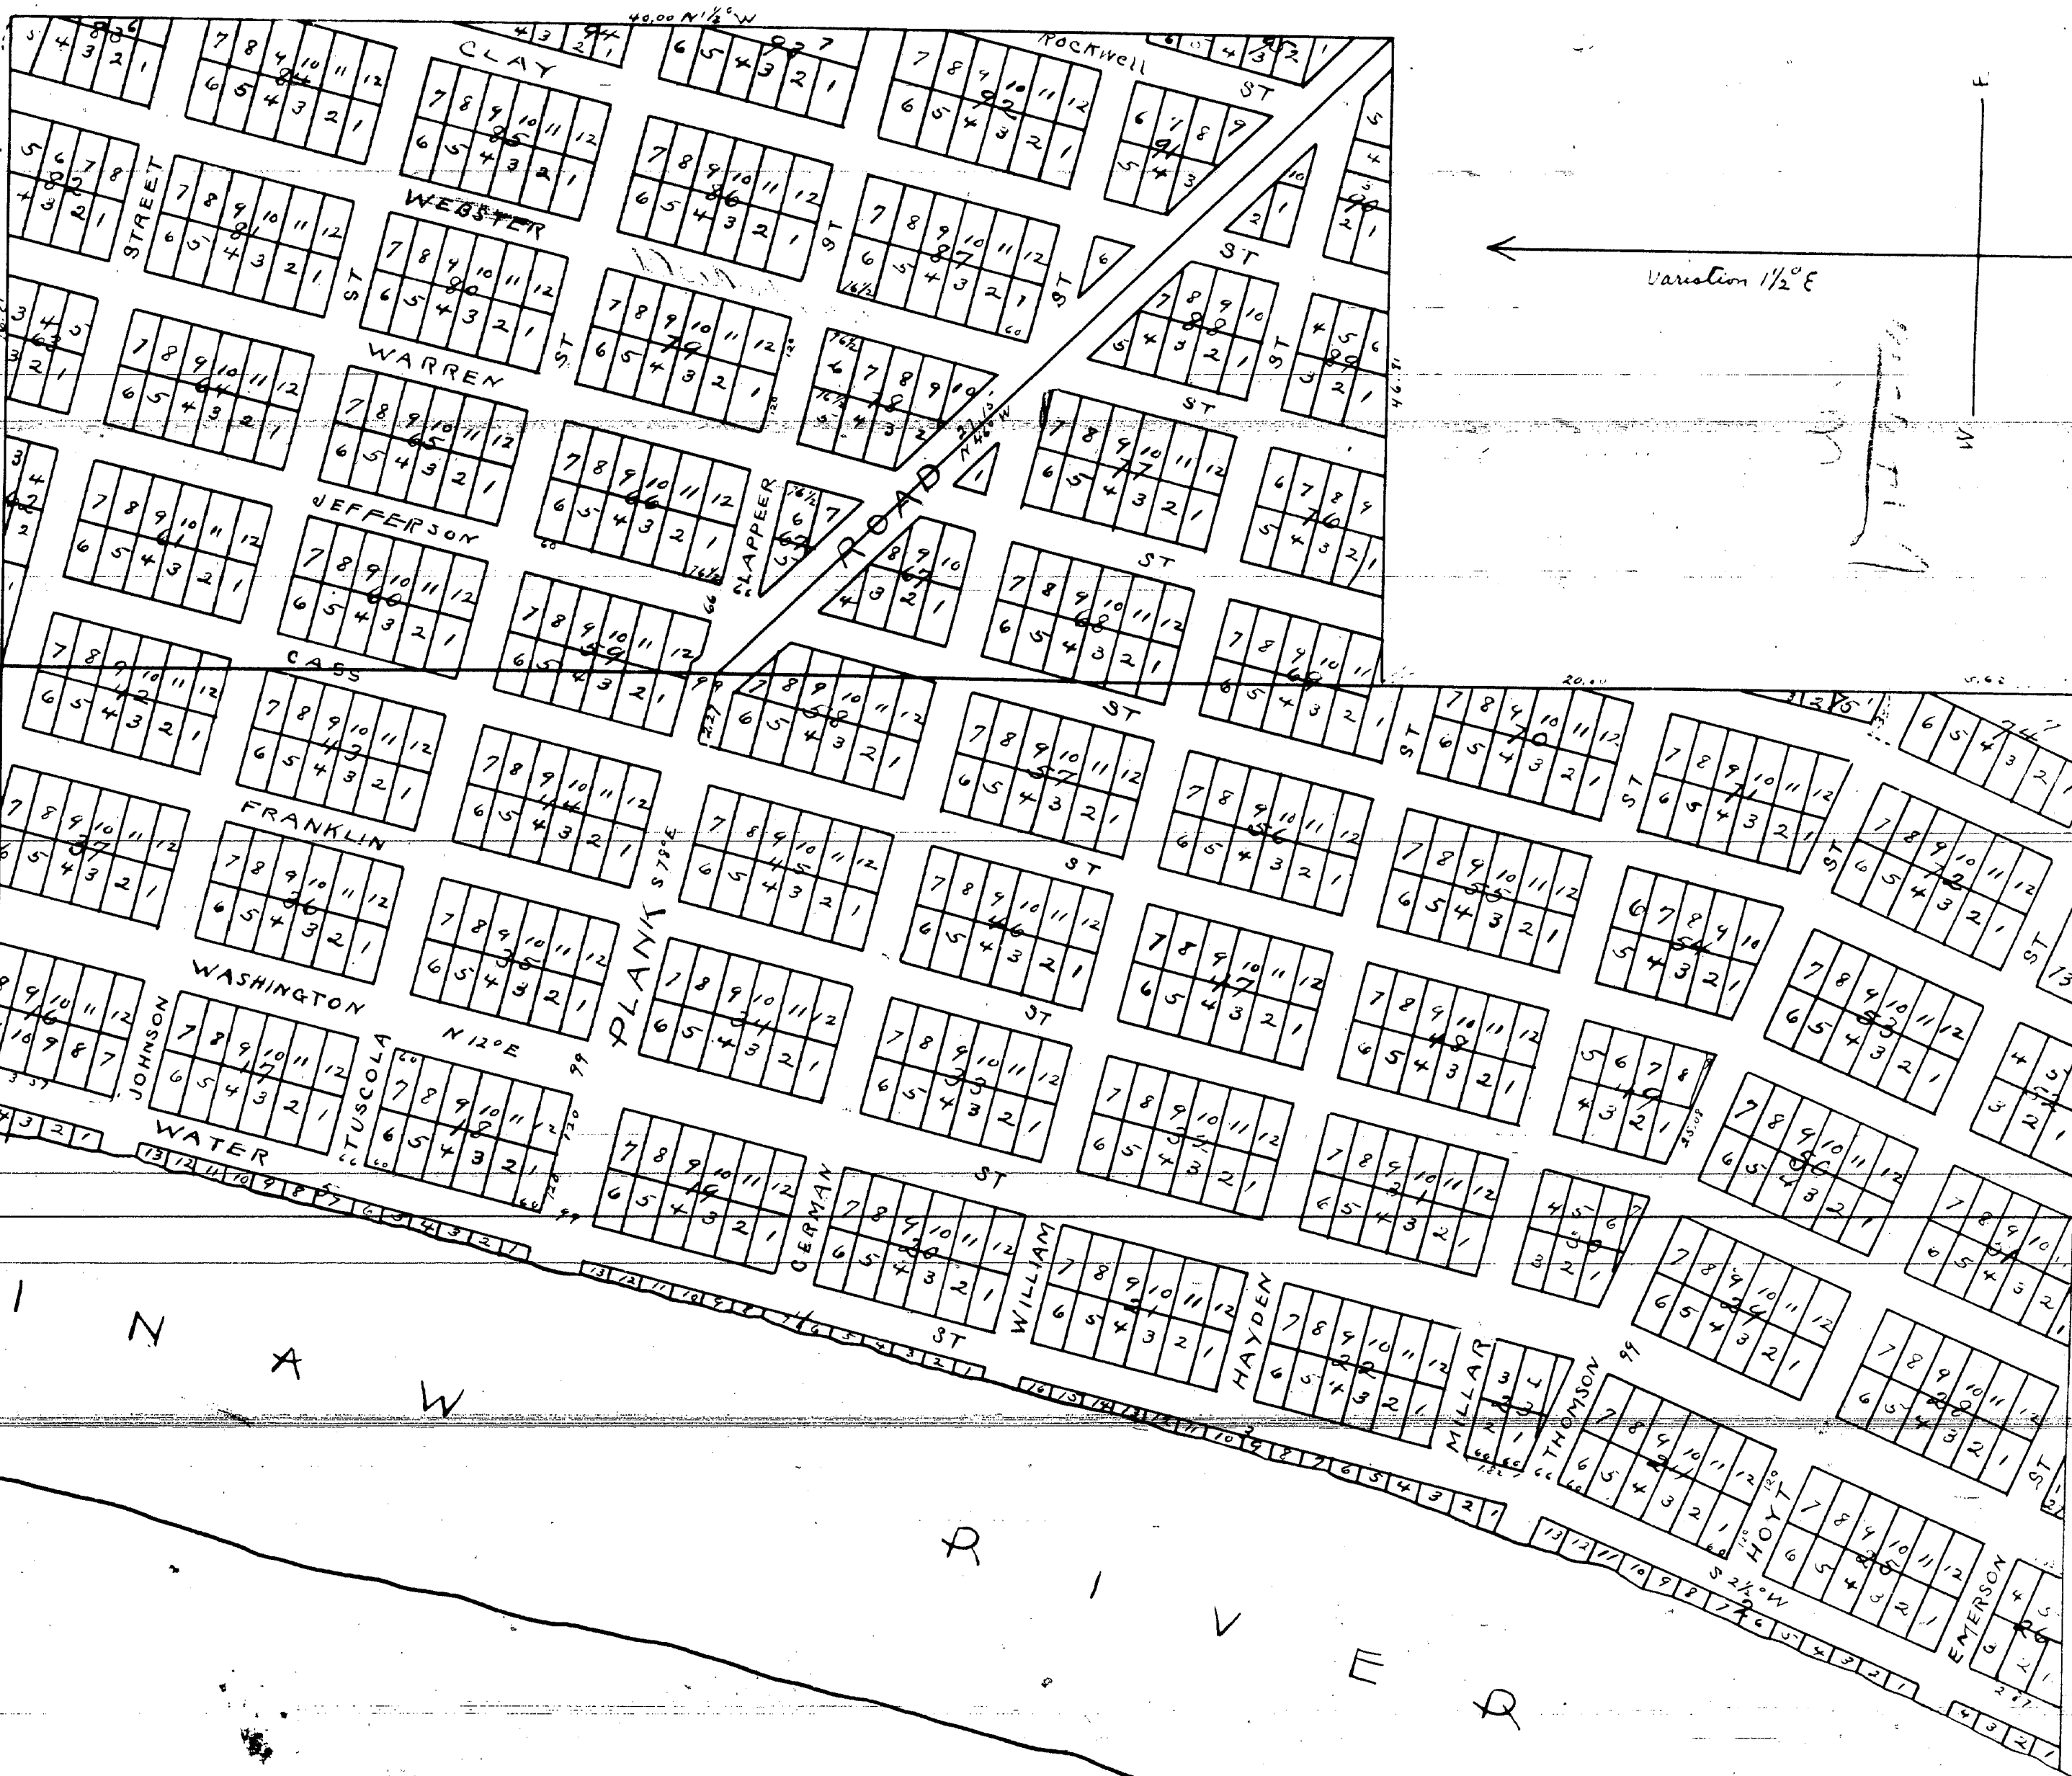


Surrendered for Alfred M. Hoyt by A. Alberti, Surveyor
 Plan of the City of East Saginaw, Michigan on the east basis of the
 Saginaw River, said City comprising the following described land:
 within its limits viz The North half of the S. E. frac quarter, the
 NE. frac quarter and the South half of South East frac
 quarter of Section 13 S. 12 N. R. 4 E. and also the West half of North
 West quarter of Section 14 of Town 12 N. R. 5 E.
 Note said lots are 60 ft in width and 120 ft in length with
 the exception of such lots as are made fractional by the
 Plank Road and the boundaries of said City as are here
 laid down in this map
 Washington Street and the Plank Road are (99) ninety nine
 feet in width all other streets are 66 feet in width
 In testimony whereof I have hereunto set my hand
 and seal this 12th day of December A. D. 1850
 In Presence of
 W. L. P. Little
 A. L. Miller
 Alfred M. Hoyt [L.S.]



MAP
 OF THE CITY OF
 EAST SAGINAW
 MICHIGAN
 SURVEYED JULY 1850 BY A. ALBERTI

State of Michigan } ss.
 Saginaw County }
 Personally appeared before me a Notary Public
 Alfred M. Hoyt known to me to be the proprietor described in and
 who caused this Map to be made and acknowledged that the within
 is a true plat of the City of East Saginaw as platted for him
 taken at Saginaw City this 13th day of December A. D. 1850
 W. L. P. Little
 Notary Public

I hereby certify that this Plat is a correct copy of the Plat now on record in the Register
 of Deeds Office, being made under the supervision of the Auditor General by tracing
 the Plat on Record and affixing thereto a carefully compared copy of the Certificates
 Dated the 5th day of June 1911
 Alton B. Sturd.
 Clerk, Aud Gen Dept

SCALE 4 CHAINS OR 264 FEET TO AN INCH

12232

Saginaw
12232

NO. D-986
AN ORDINANCE
TO AMEND THE OFFICIAL MAP OF THE
CITY OF SAGINAW BY WIDENING A POR-
TION OF JOHNSON STREET
The City of Saginaw Ordains:

Section 1. That the official map of the City of Saginaw be amended by adding to Johnson Street a strip of land 24 feet in width, lying immediately south of and adjoining the s'y line of present Johnson Street, from Washington Avenue to Baum Street.

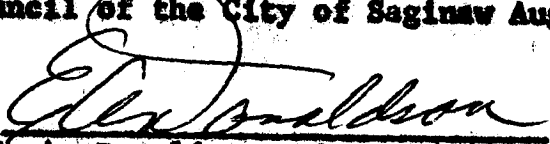
Section 2. That this ordinance shall take effect August 12, 1971.

Enacted: August 2, 1971

WARREN C. LIGHT
Mayor

E. A. DONALDSON
City Clerk

I, E. A. Donaldson, Clerk of the City of Saginaw, do hereby certify that the above is a true and correct copy of Ord. No. D-986 amending the official map of the City of Saginaw by widening a portion of Johnson Street located in Hoyt's Plat and enacted by the Council of the City of Saginaw August 2, 1971.


E. A. Donaldson, City Clerk

12232

NO. D-987
AN ORDINANCE
TO AMEND THE OFFICIAL MAP OF THE
CITY OF SAGINAW BY ALTERING THE IN-
TERSECTION OF WASHINGTON AVENUE
AND JOHNSON STREET

The City of Saginaw Ordains:

Section 1. That the official map of the City of Saginaw be amended by altering the southeast corner of the intersection of Washington Avenue and Johnson Street by adding thereto a triangular parcel of land described as:

Beginning at a point on the east line of Washington Avenue as originally platted in Hoyt's Plat, 44.0 feet south of the south line of Johnson Street as originally platted in said Hoyt's Plat, thence northerly along the east line of said Washington Avenue 20.0 feet, thence easterly along a line 24.0

feet southerly of and parallel with the south line of said Johnson Street 20.0 feet, thence southwesterly to the point of beginning.

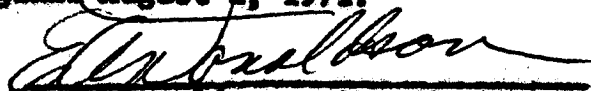
Section 2. That this ordinance shall take effect August 12, 1971.

Enacted: August 2, 1971

WARREN C. LIGHT
Mayor

E. A. DONALDSON
City Clerk

I, E. A. Donaldson, Clerk of the City of Saginaw, do hereby certify that the above is a true and correct copy of Ord. D-987, amending the official map of the City of Saginaw by altering the intersection of Washington Avenue and Johnson Street, located in Hoyt's Plat, and enacted by the Council of the City of Saginaw August 2, 1971.


E. A. Donaldson, City Clerk

CITY OF SAGINAW

MICHIGAN

12232



1969



Saginaw
12232

NO. D-1060
AN ORDINANCE
TO VACATE THE SOUTHERLY HALF OF TUSCOLA
STREET LYING BETWEEN FRANKLIN AND BAUM
STREETS AND TO RESERVE AN EASEMENT THEREIN
FOR PUBLIC UTILITIES AND CABLE TV

The City of Saginaw Ordains:

Section 1. That the southerly one-half of Tuscola Street lying between the easterly line of Franklin Street and the westerly line of Baum Street, in Hoyt's Plat, be, and the same is hereby vacated, subject to the easement herein-after reserved.

Section 2. That there is hereby reserved in the portion of Tuscola Street vacated hereby an easement for public utilities and for cable TV to the same extent as though said street had not

been vacated.

Section 3. That the official Map of the City of Saginaw is hereby amended accordingly.

Section 4. That this ordinance shall take effect March 15, 1973.
Enacted: March 5, 1973.

PAUL H. WENDLER
Mayor

ELIZABETH A. DONALDSON
City Clerk

I, ELIZABETH A. DONALDSON, Clerk of the City of Saginaw, do hereby certify that the above is a true and correct copy of Ordinance No. D-1060, vacating a portion of Tuscola Street between Franklin & Baum in Hoyt's Plat; said ordinance enacted by the City Council March 5, 1973.


ELIZABETH A. DONALDSON, CITY CLERK

CITY OF SAGINAW

MICHIGAN



1972

12232

